


Planning Application
CLIENT
Janey Blackburn
ADDRESS
The Old School House,
Calne,
Wiltshire,
SN11 8JQ

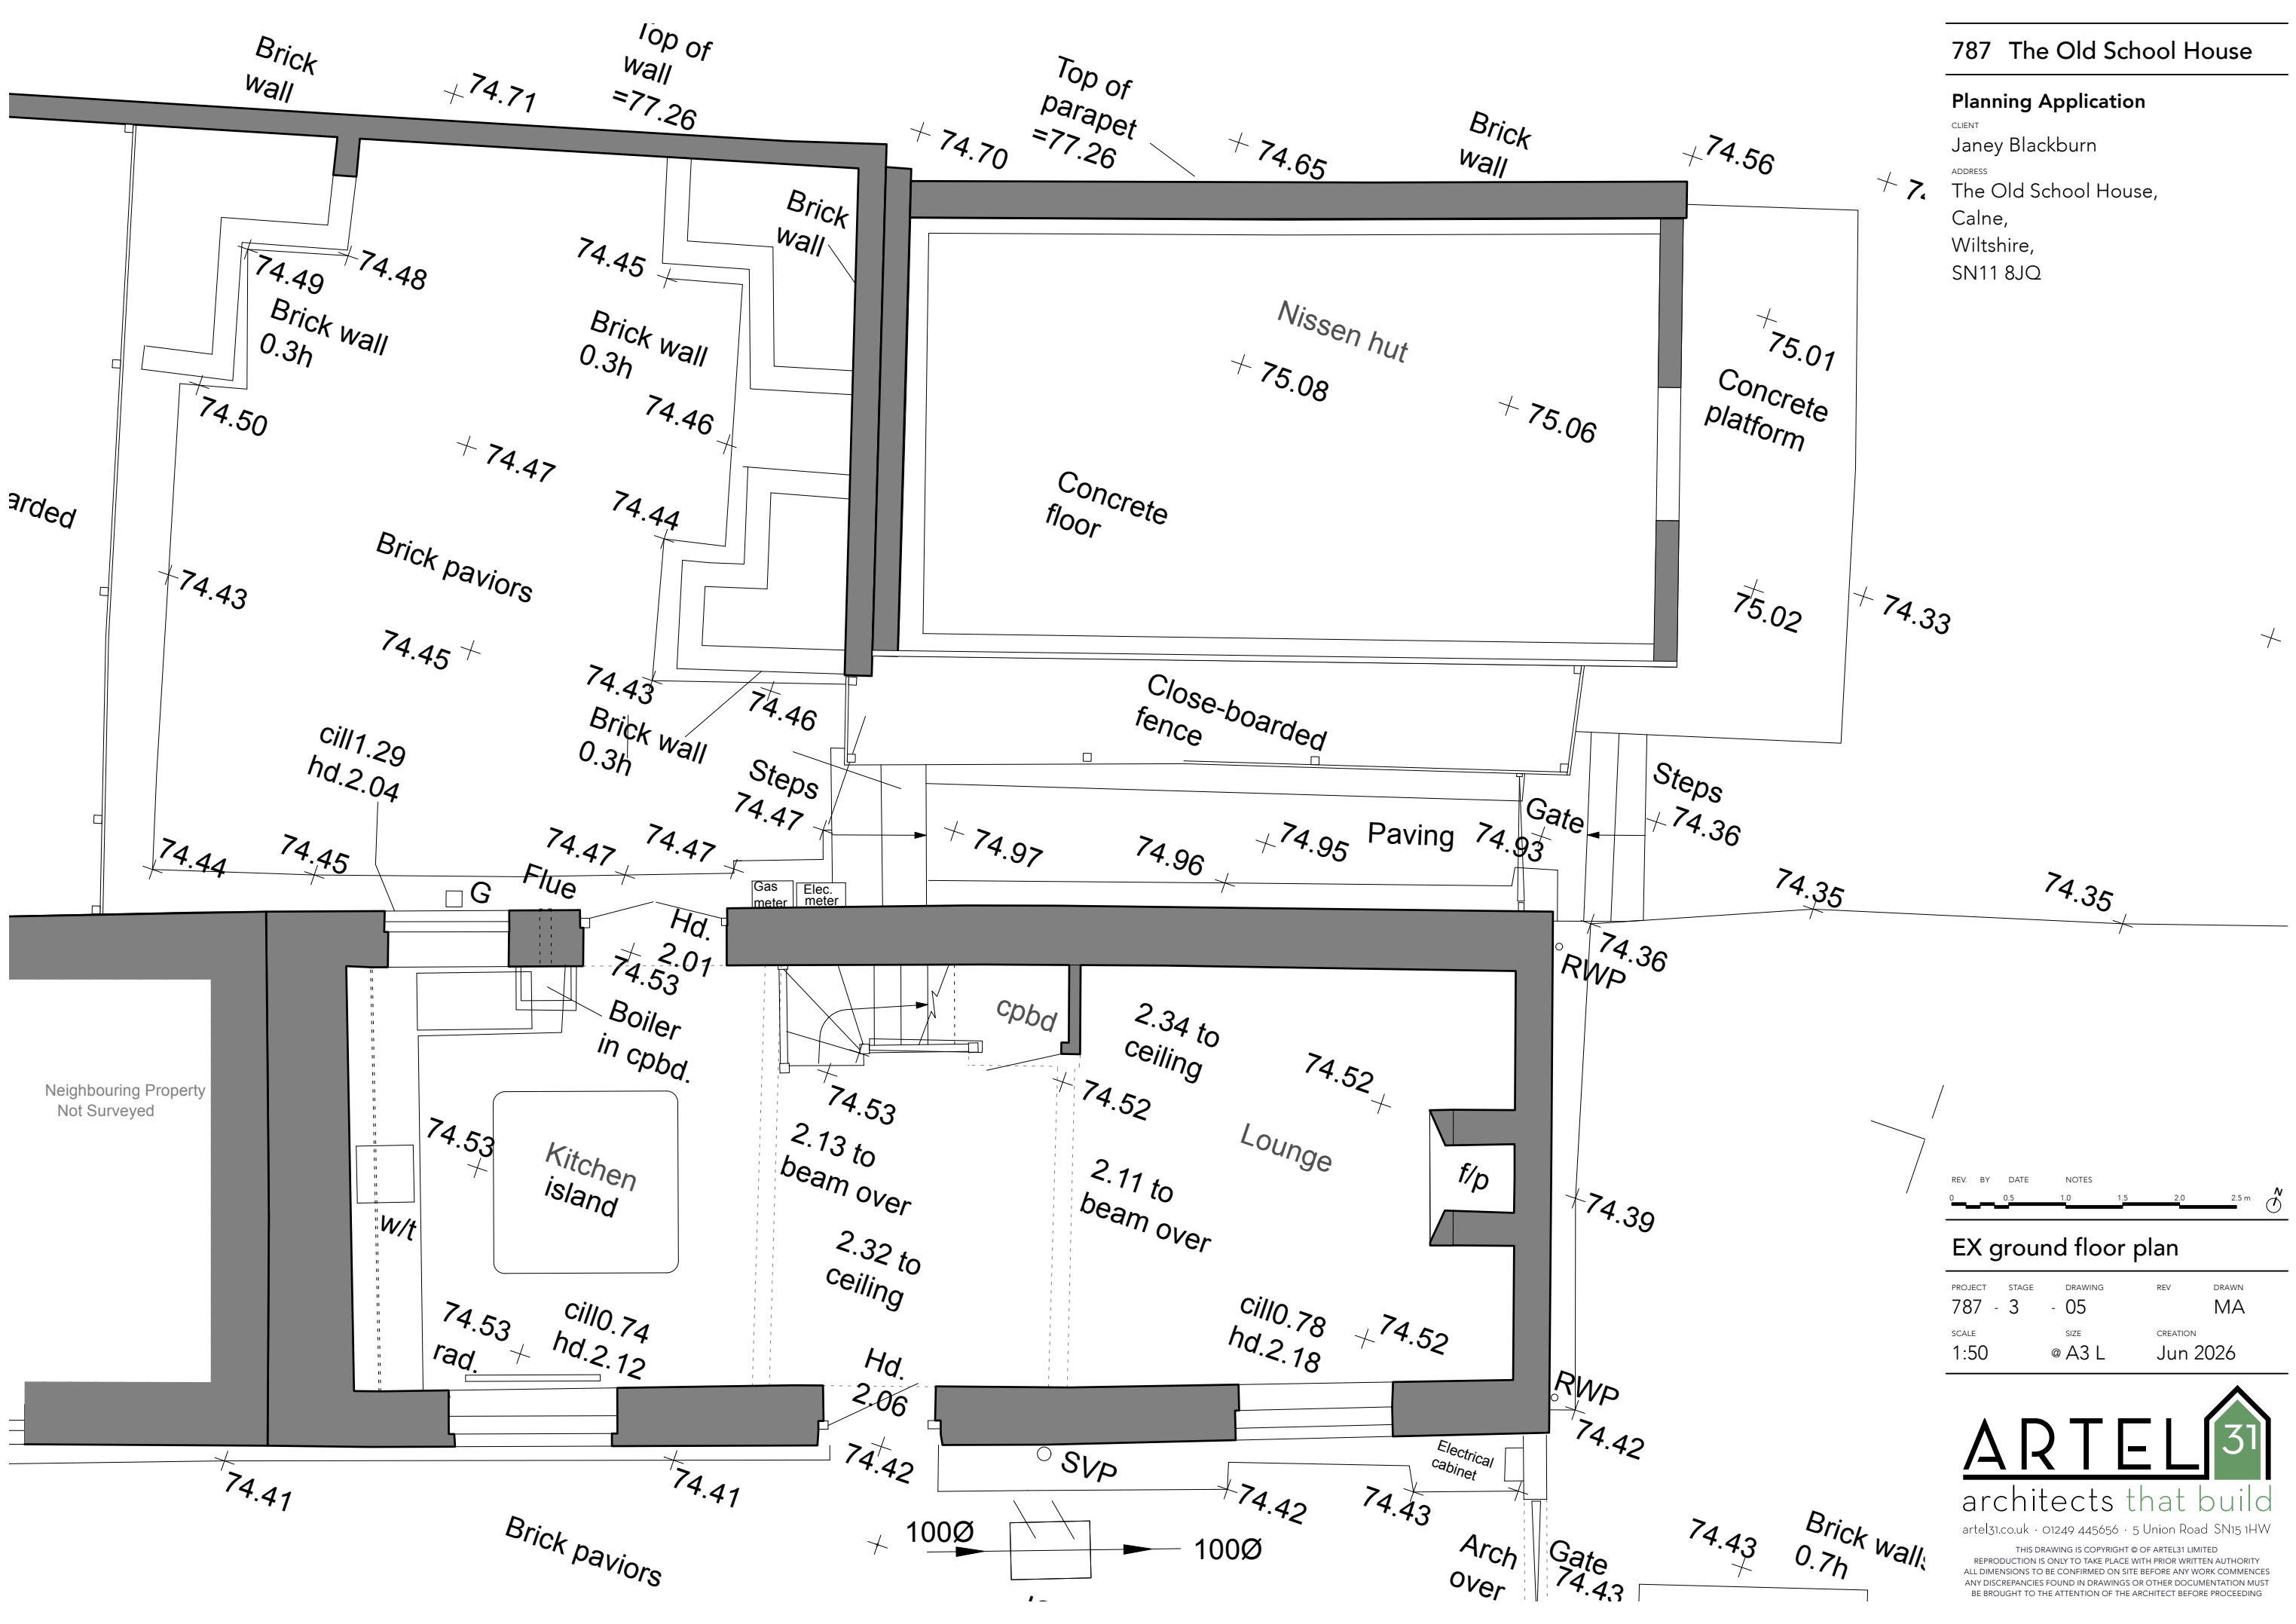

EX ground floor plan

PROJECT	STAGE	DRAWING	REV	DRAWN
787	3	05		MA
SCALE	SIZE	CREATION		
1:50	@ A3 L	Jun 2026		