

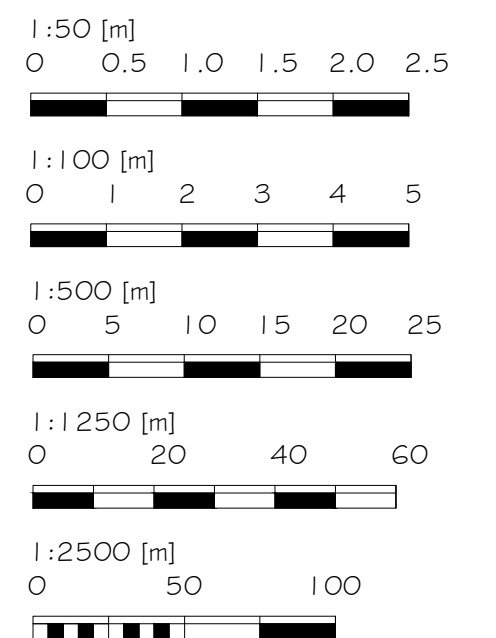


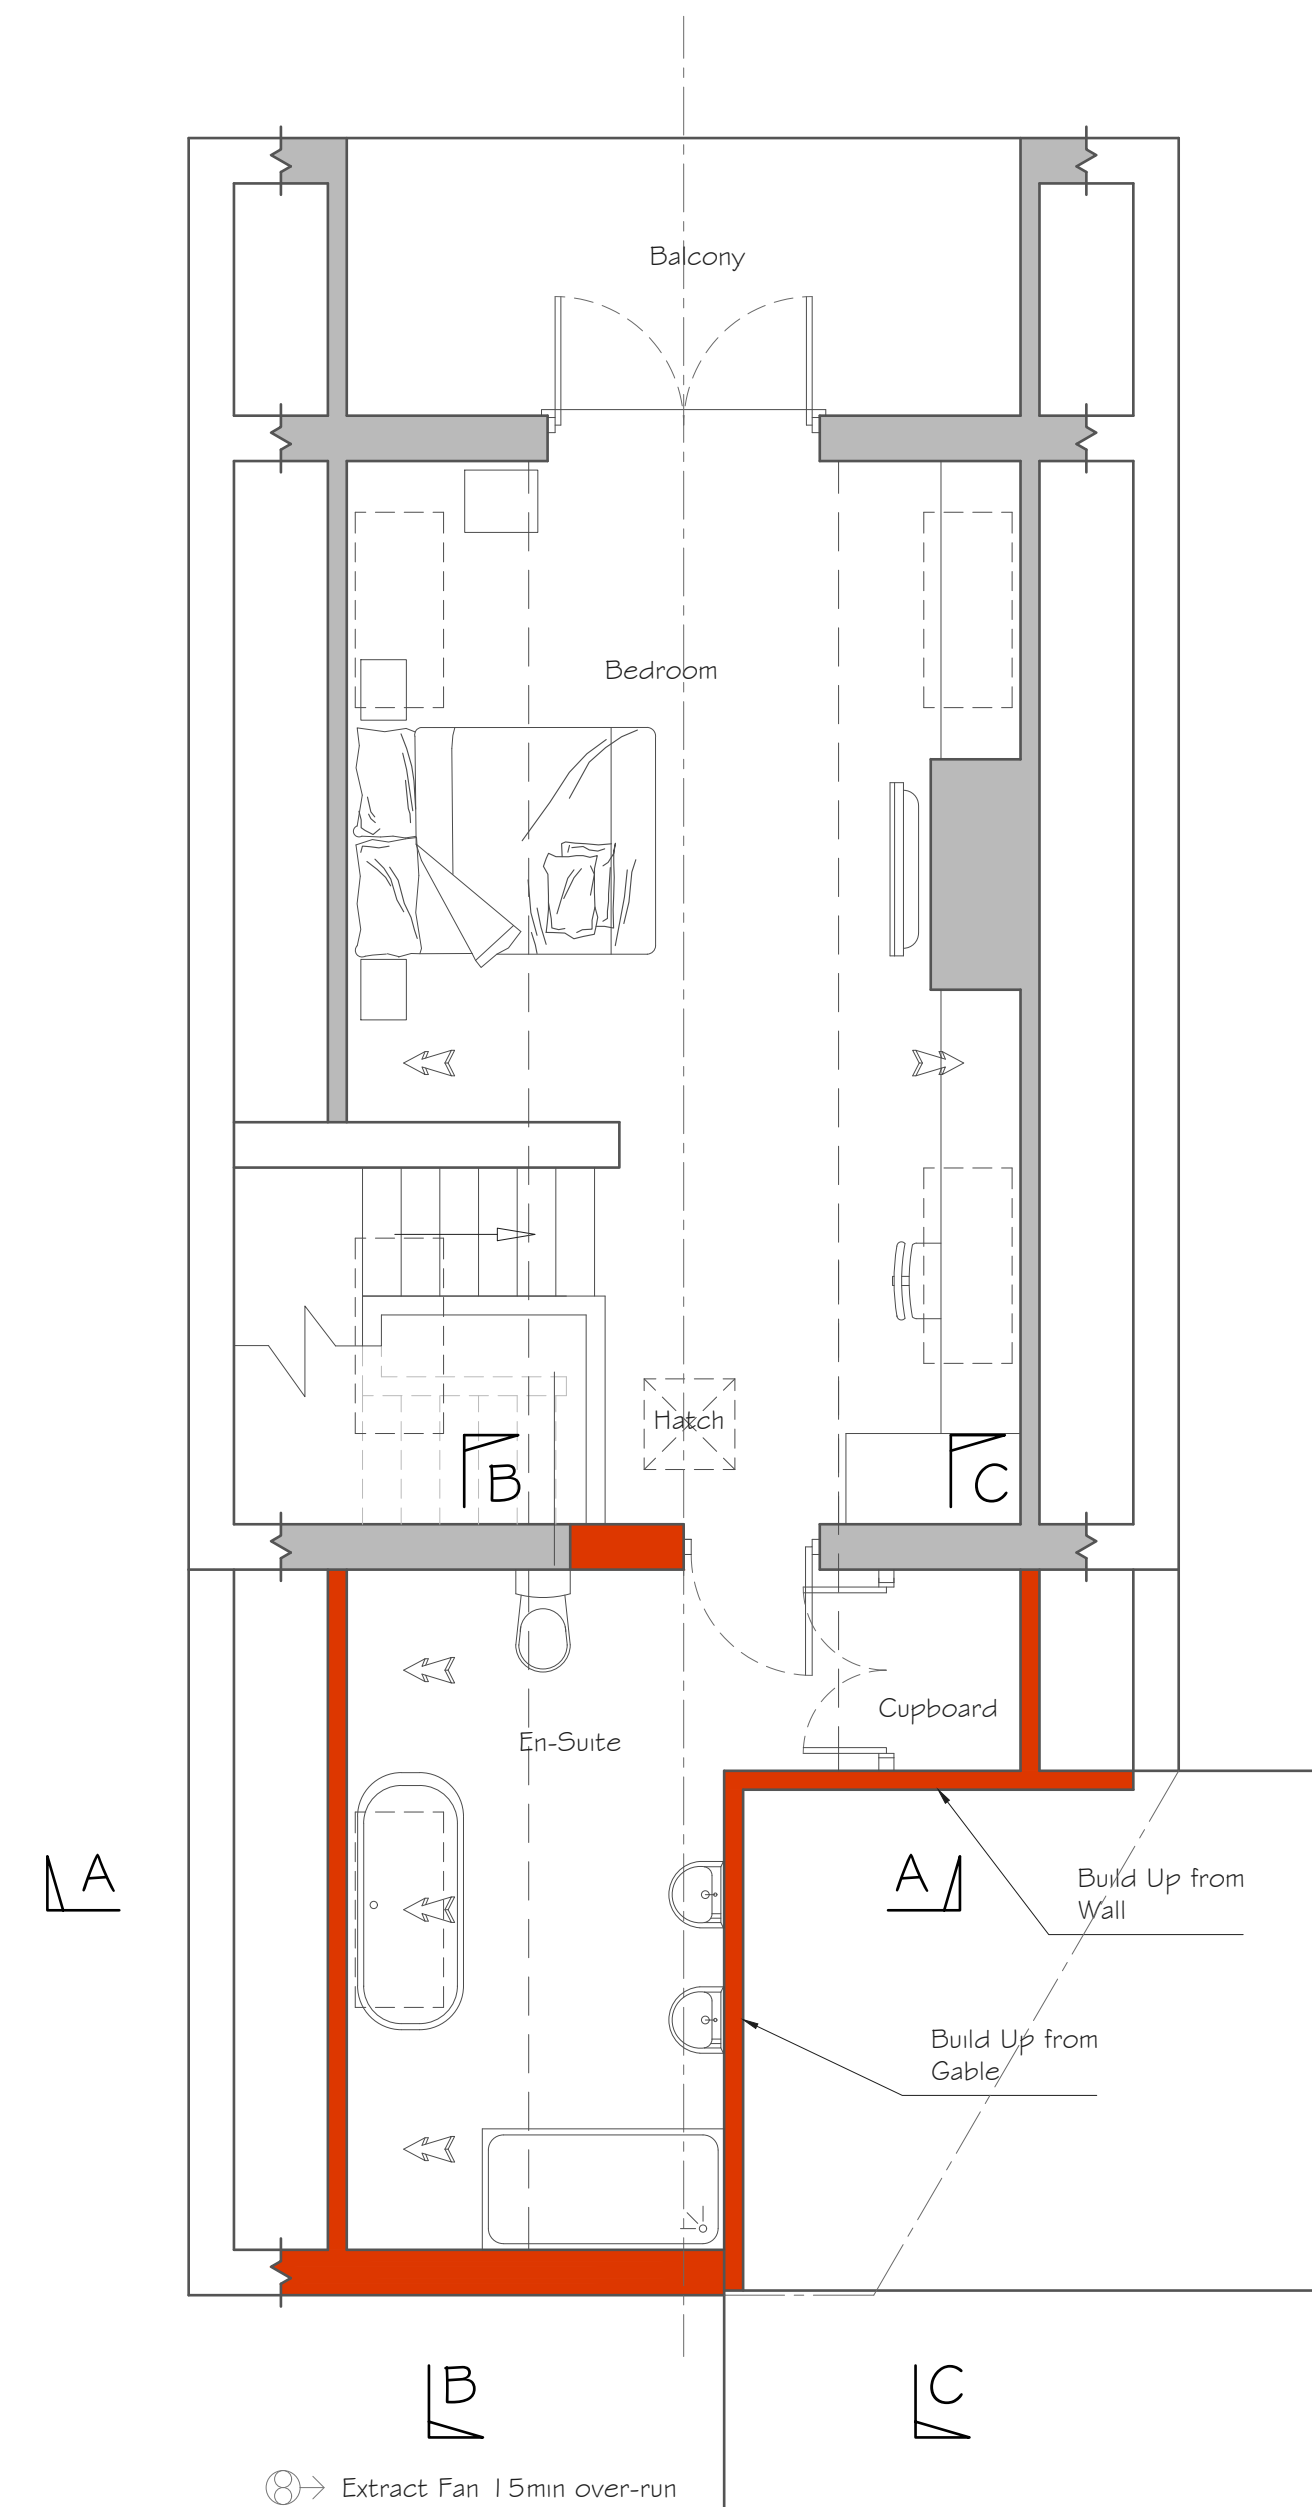

Alex Dawson
www.addraughting.co.uk
alex@addraughting.co.uk
01672 511412
07791 341698

59 Barrow Close
Marlborough
Wiltshire
SN8 2BE

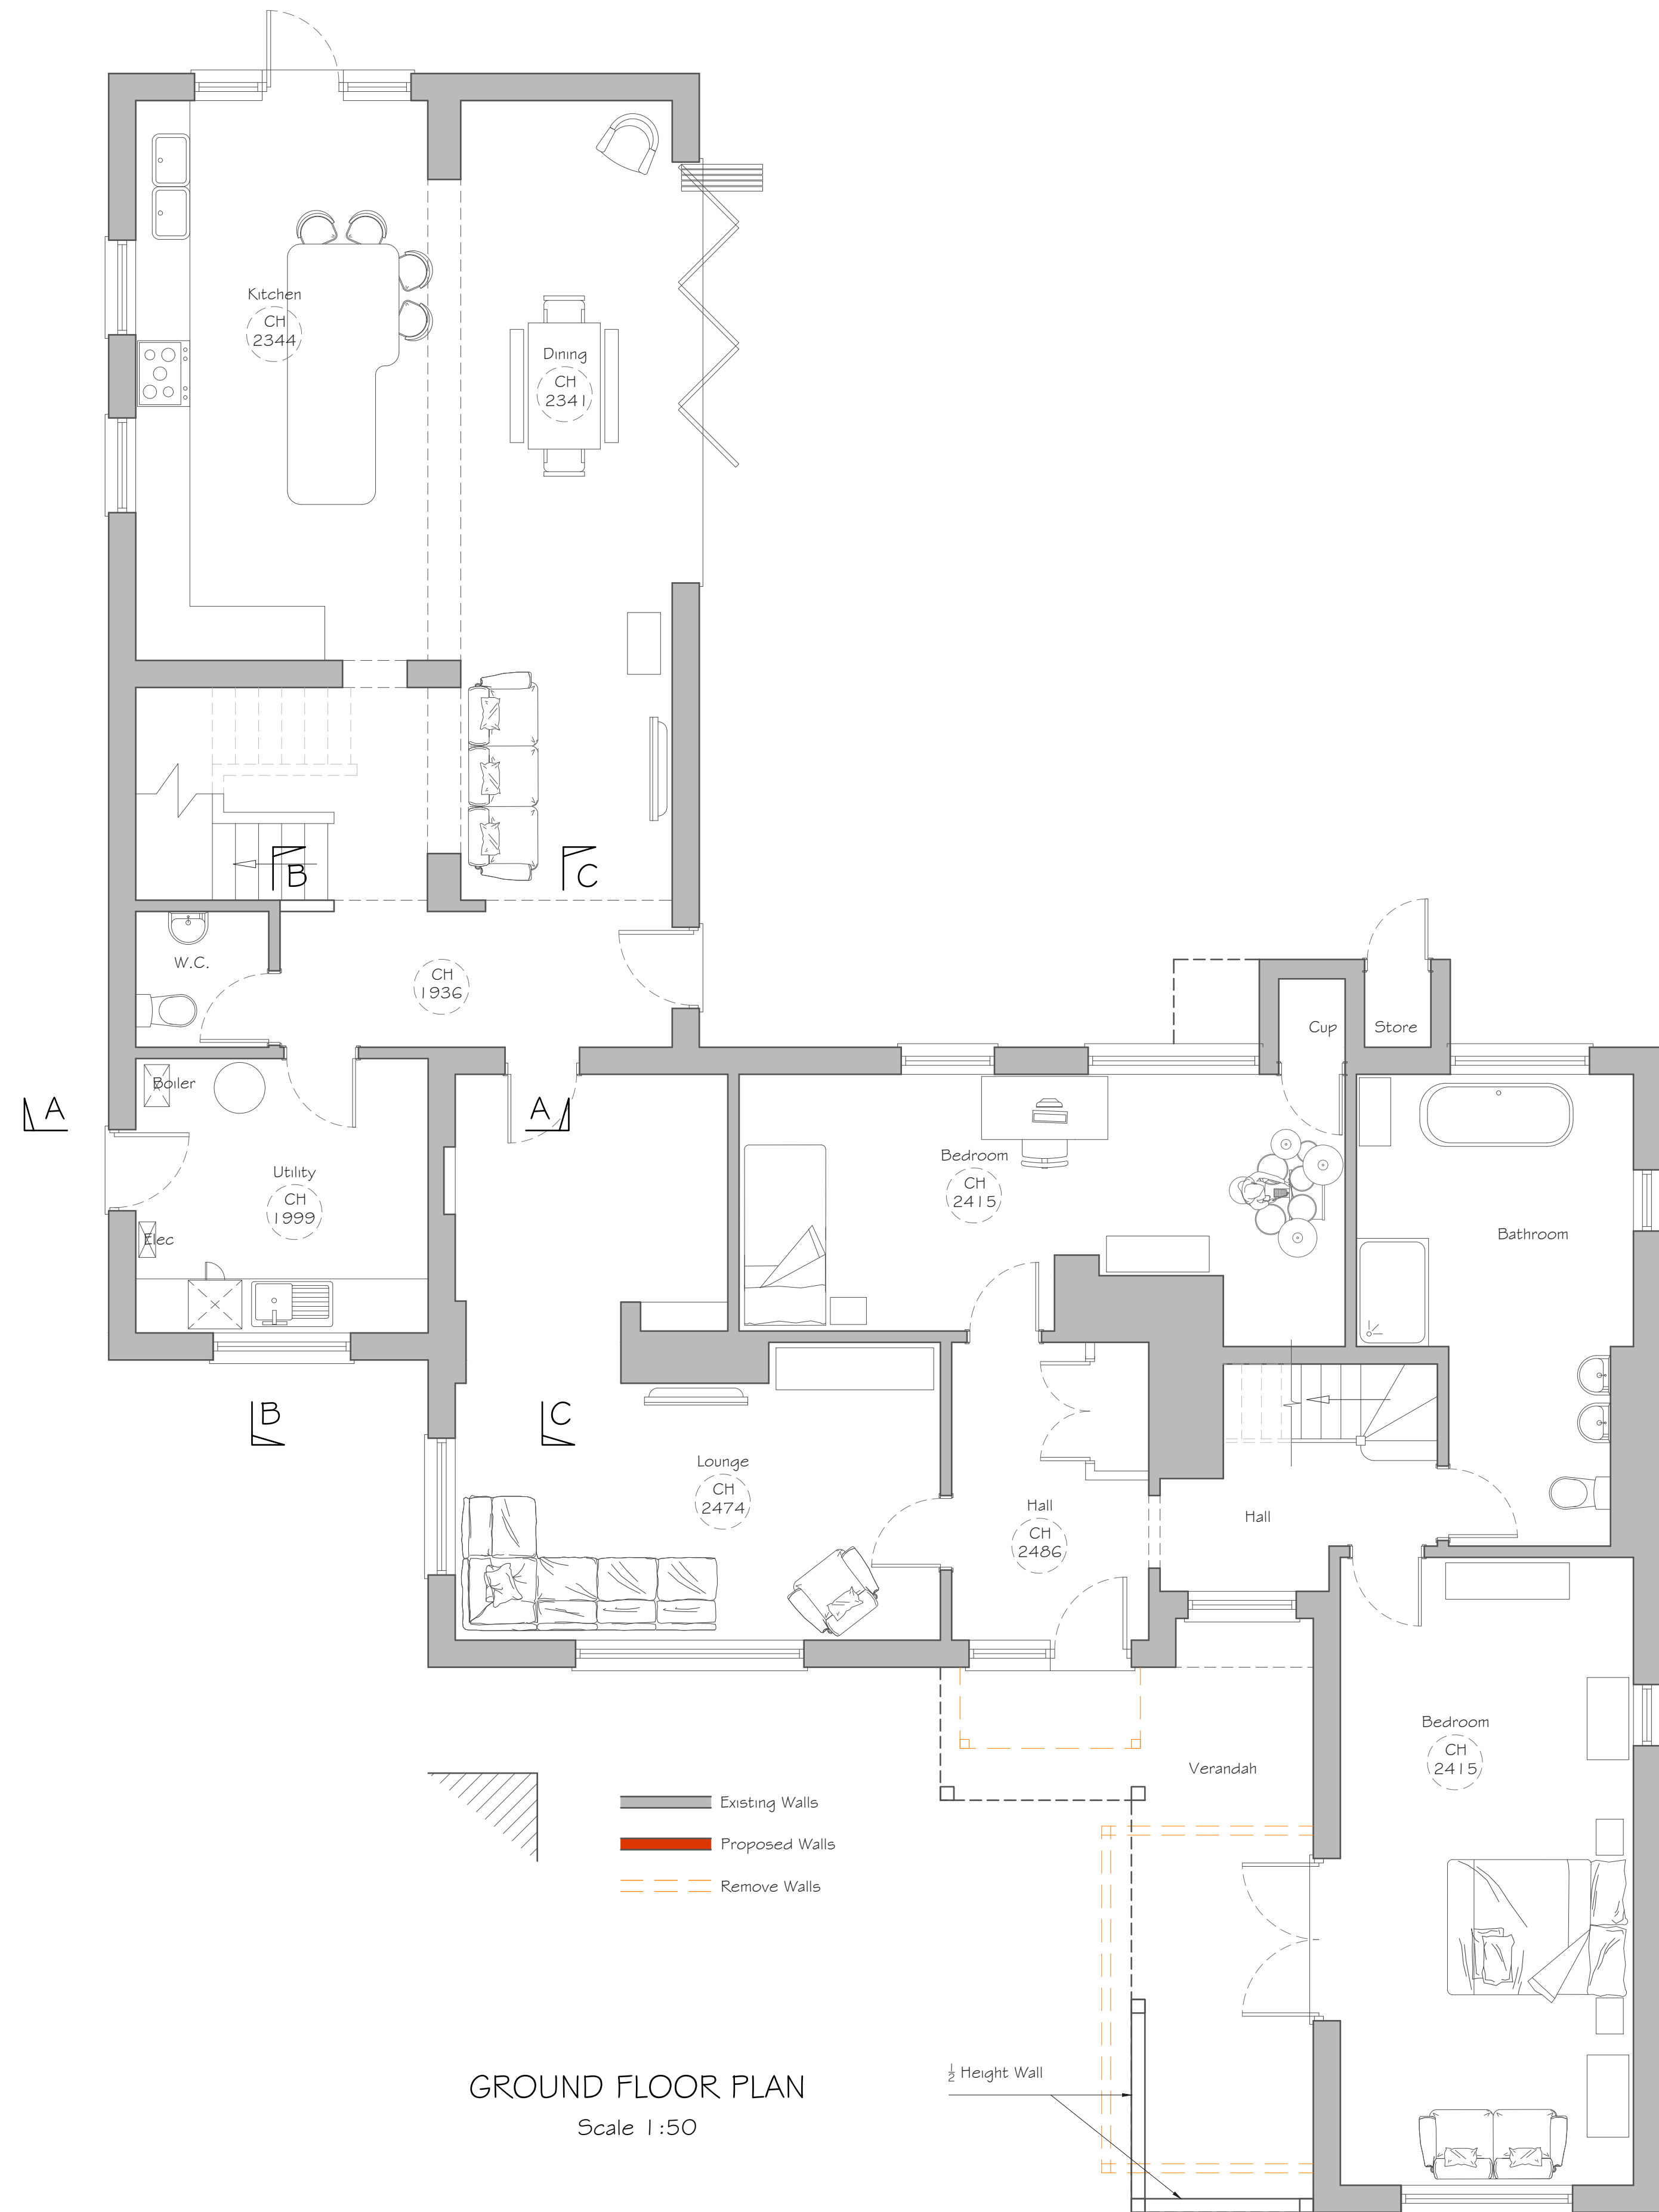

AD DRAUGHTING
ARCHITECTURAL SERVICES

Client

MR & MRS FORSYTHE

Job Title

EXTENSION AT:
30 MILL ROAD,
WORTON,
DEVIZES,
WILTSHIRE,
SN10 5SF.

Drawing Title

PROPOSED PLANS

Scale

A5 SHOWN

Date

23/06/2026

Drawn

AD

Drawing No.

1525-03

Rev

B