


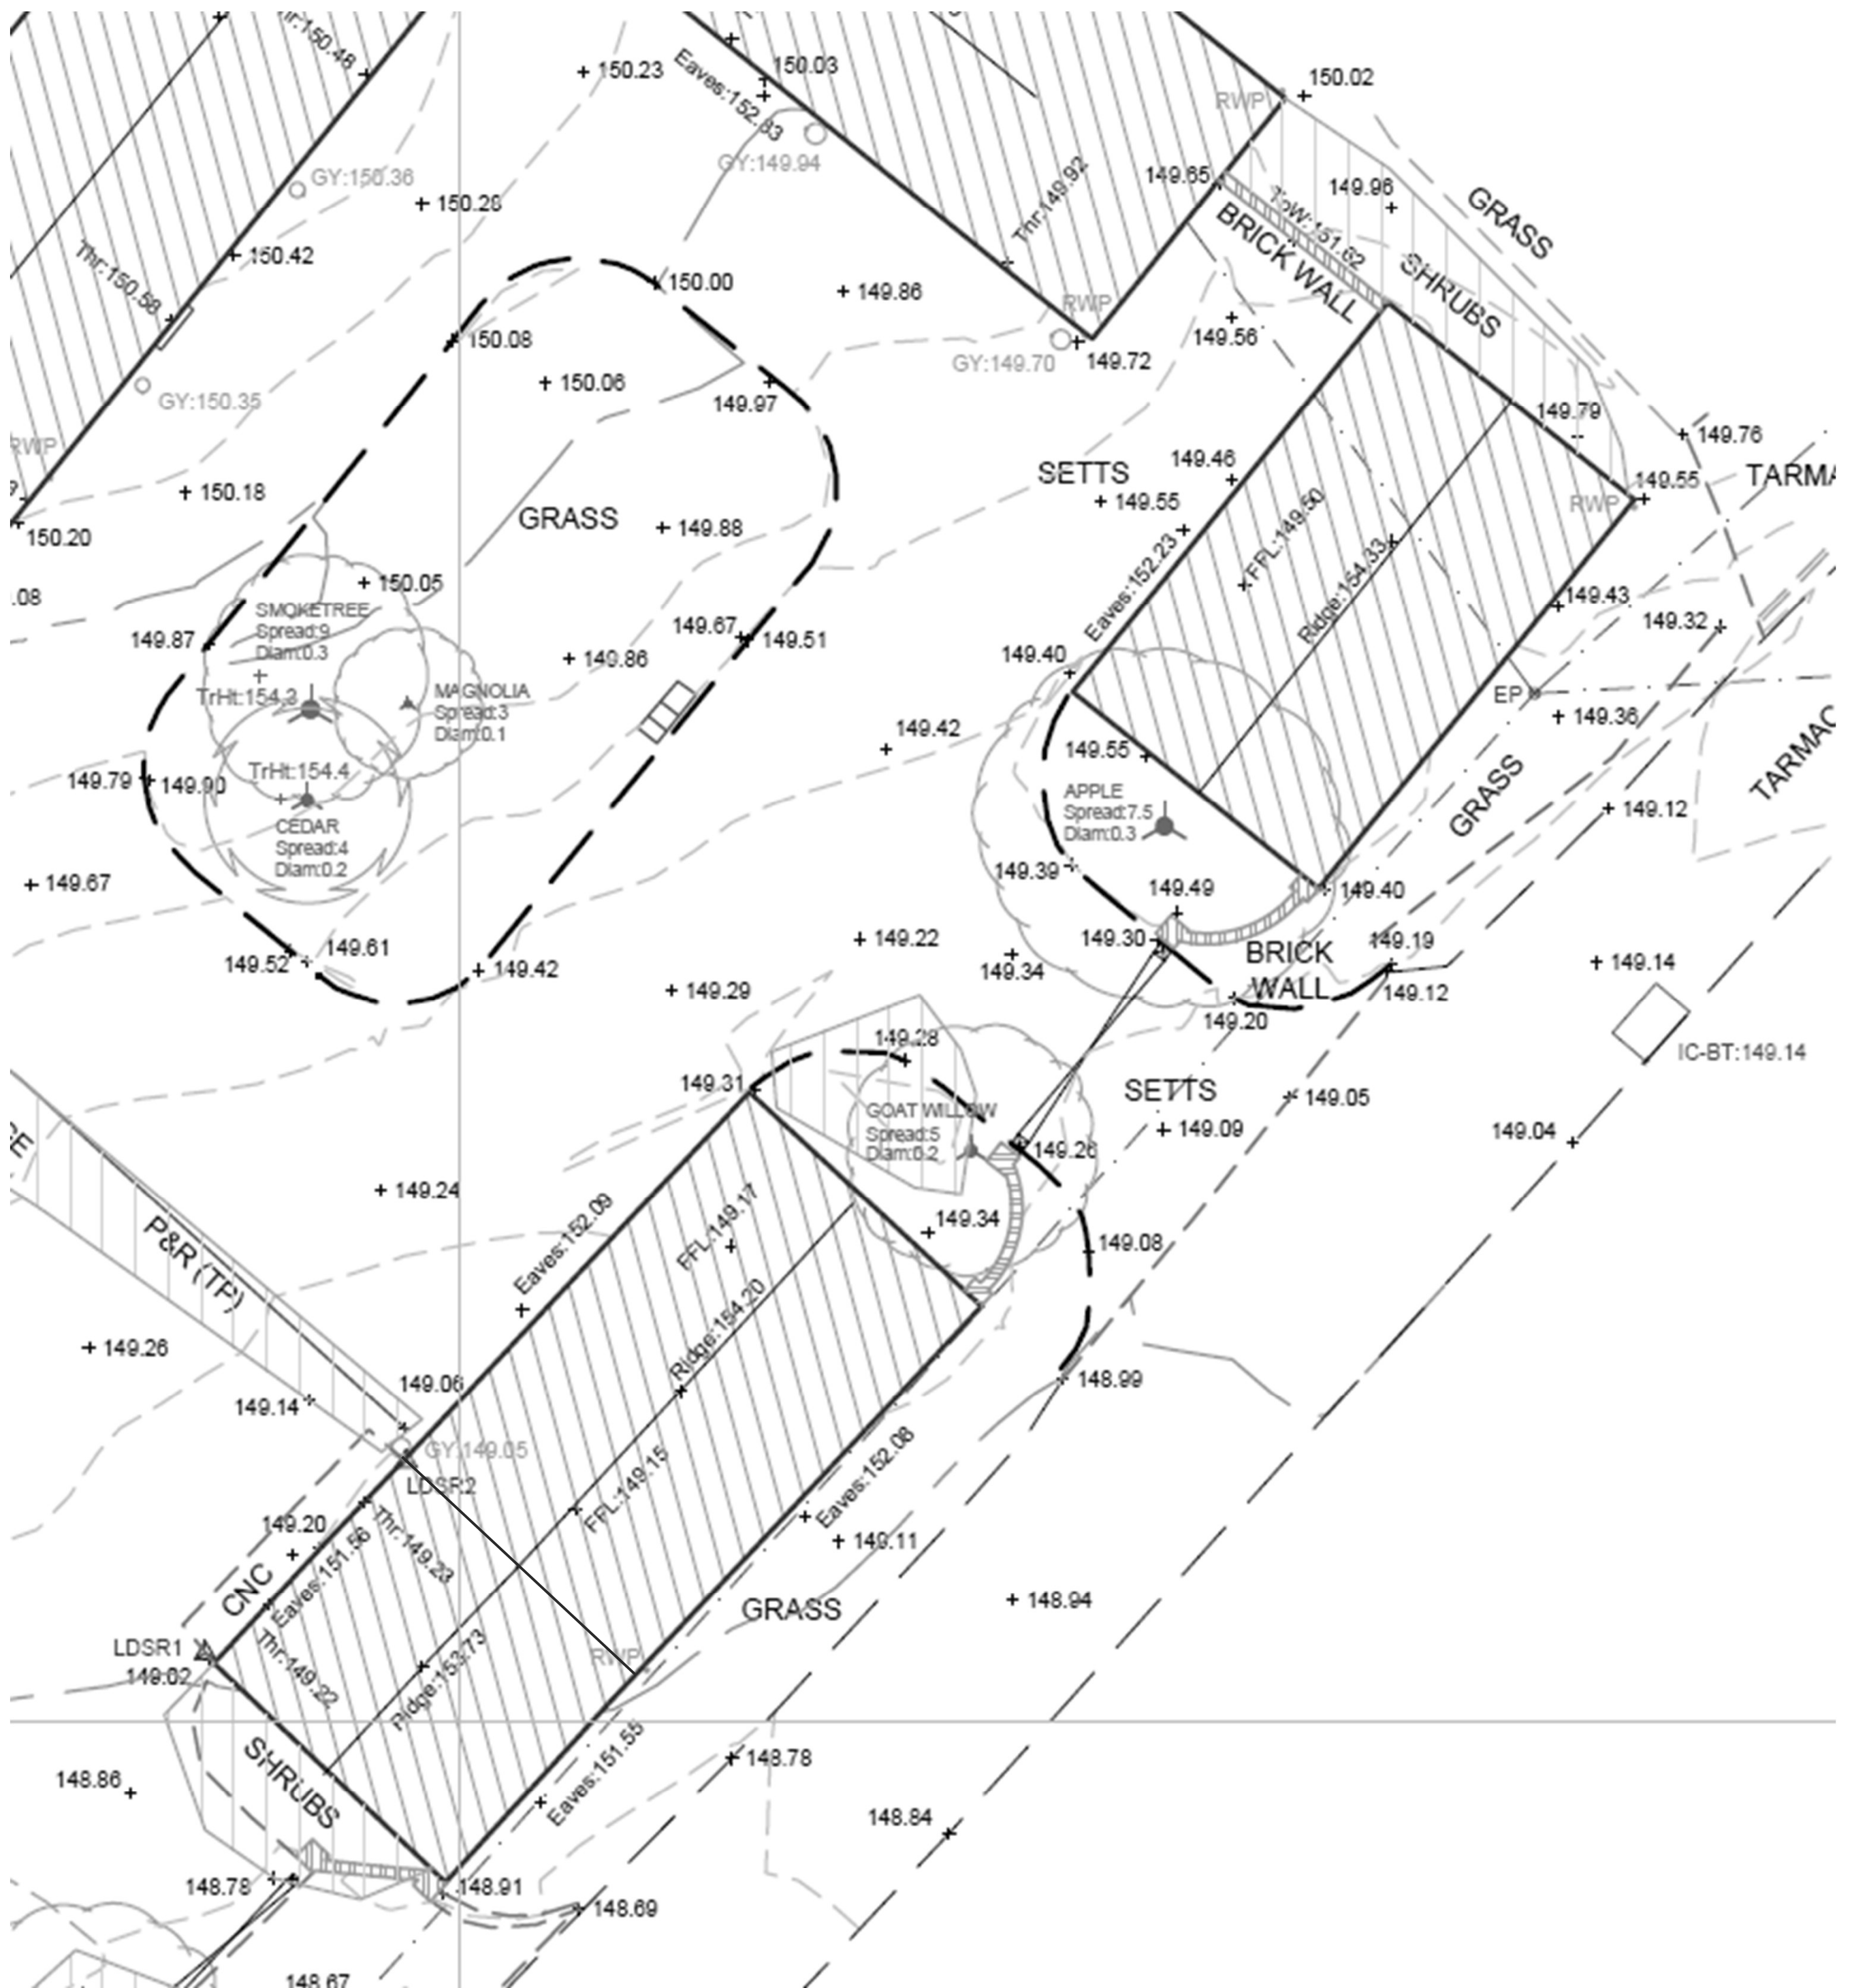

METRES

Lowerhouse Farm, Lower Chute, Andover, SP11 9DX – Proposed Solar Array on Roadside Barns

Roof plan (Existing)

1:100 scale at A2