


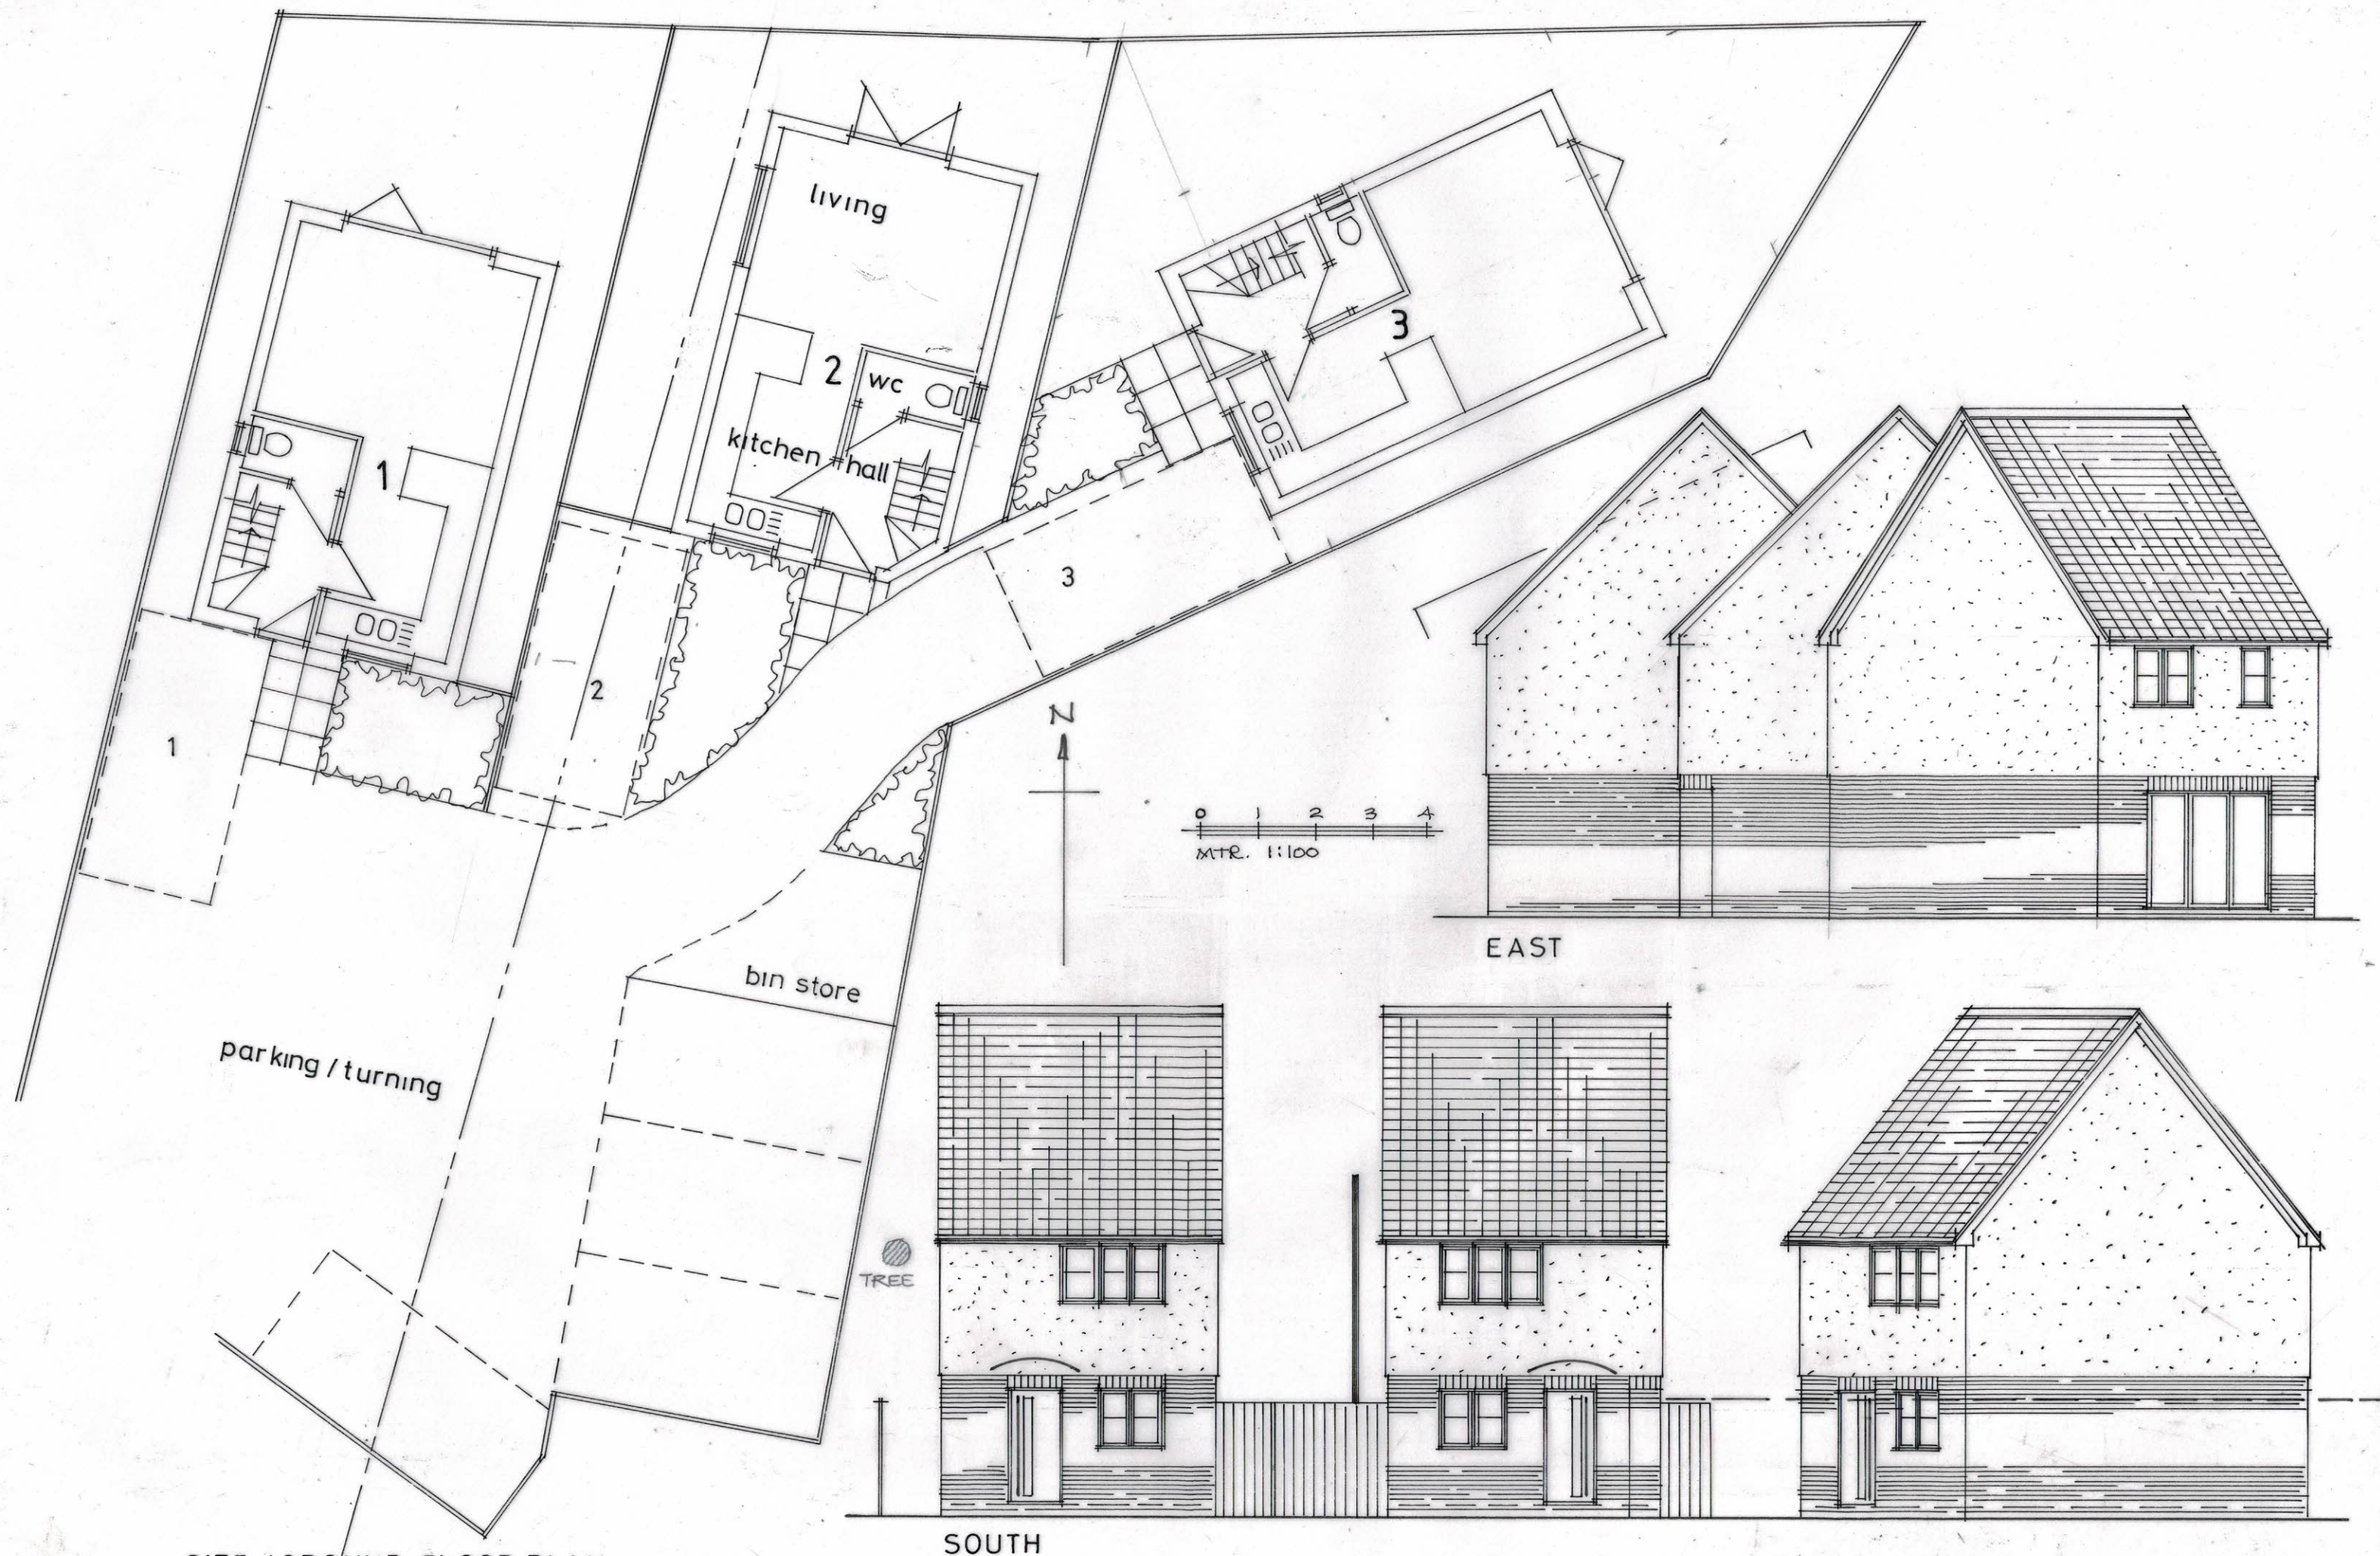

SITE / GROUND FLOOR PLAN

SOUTH