
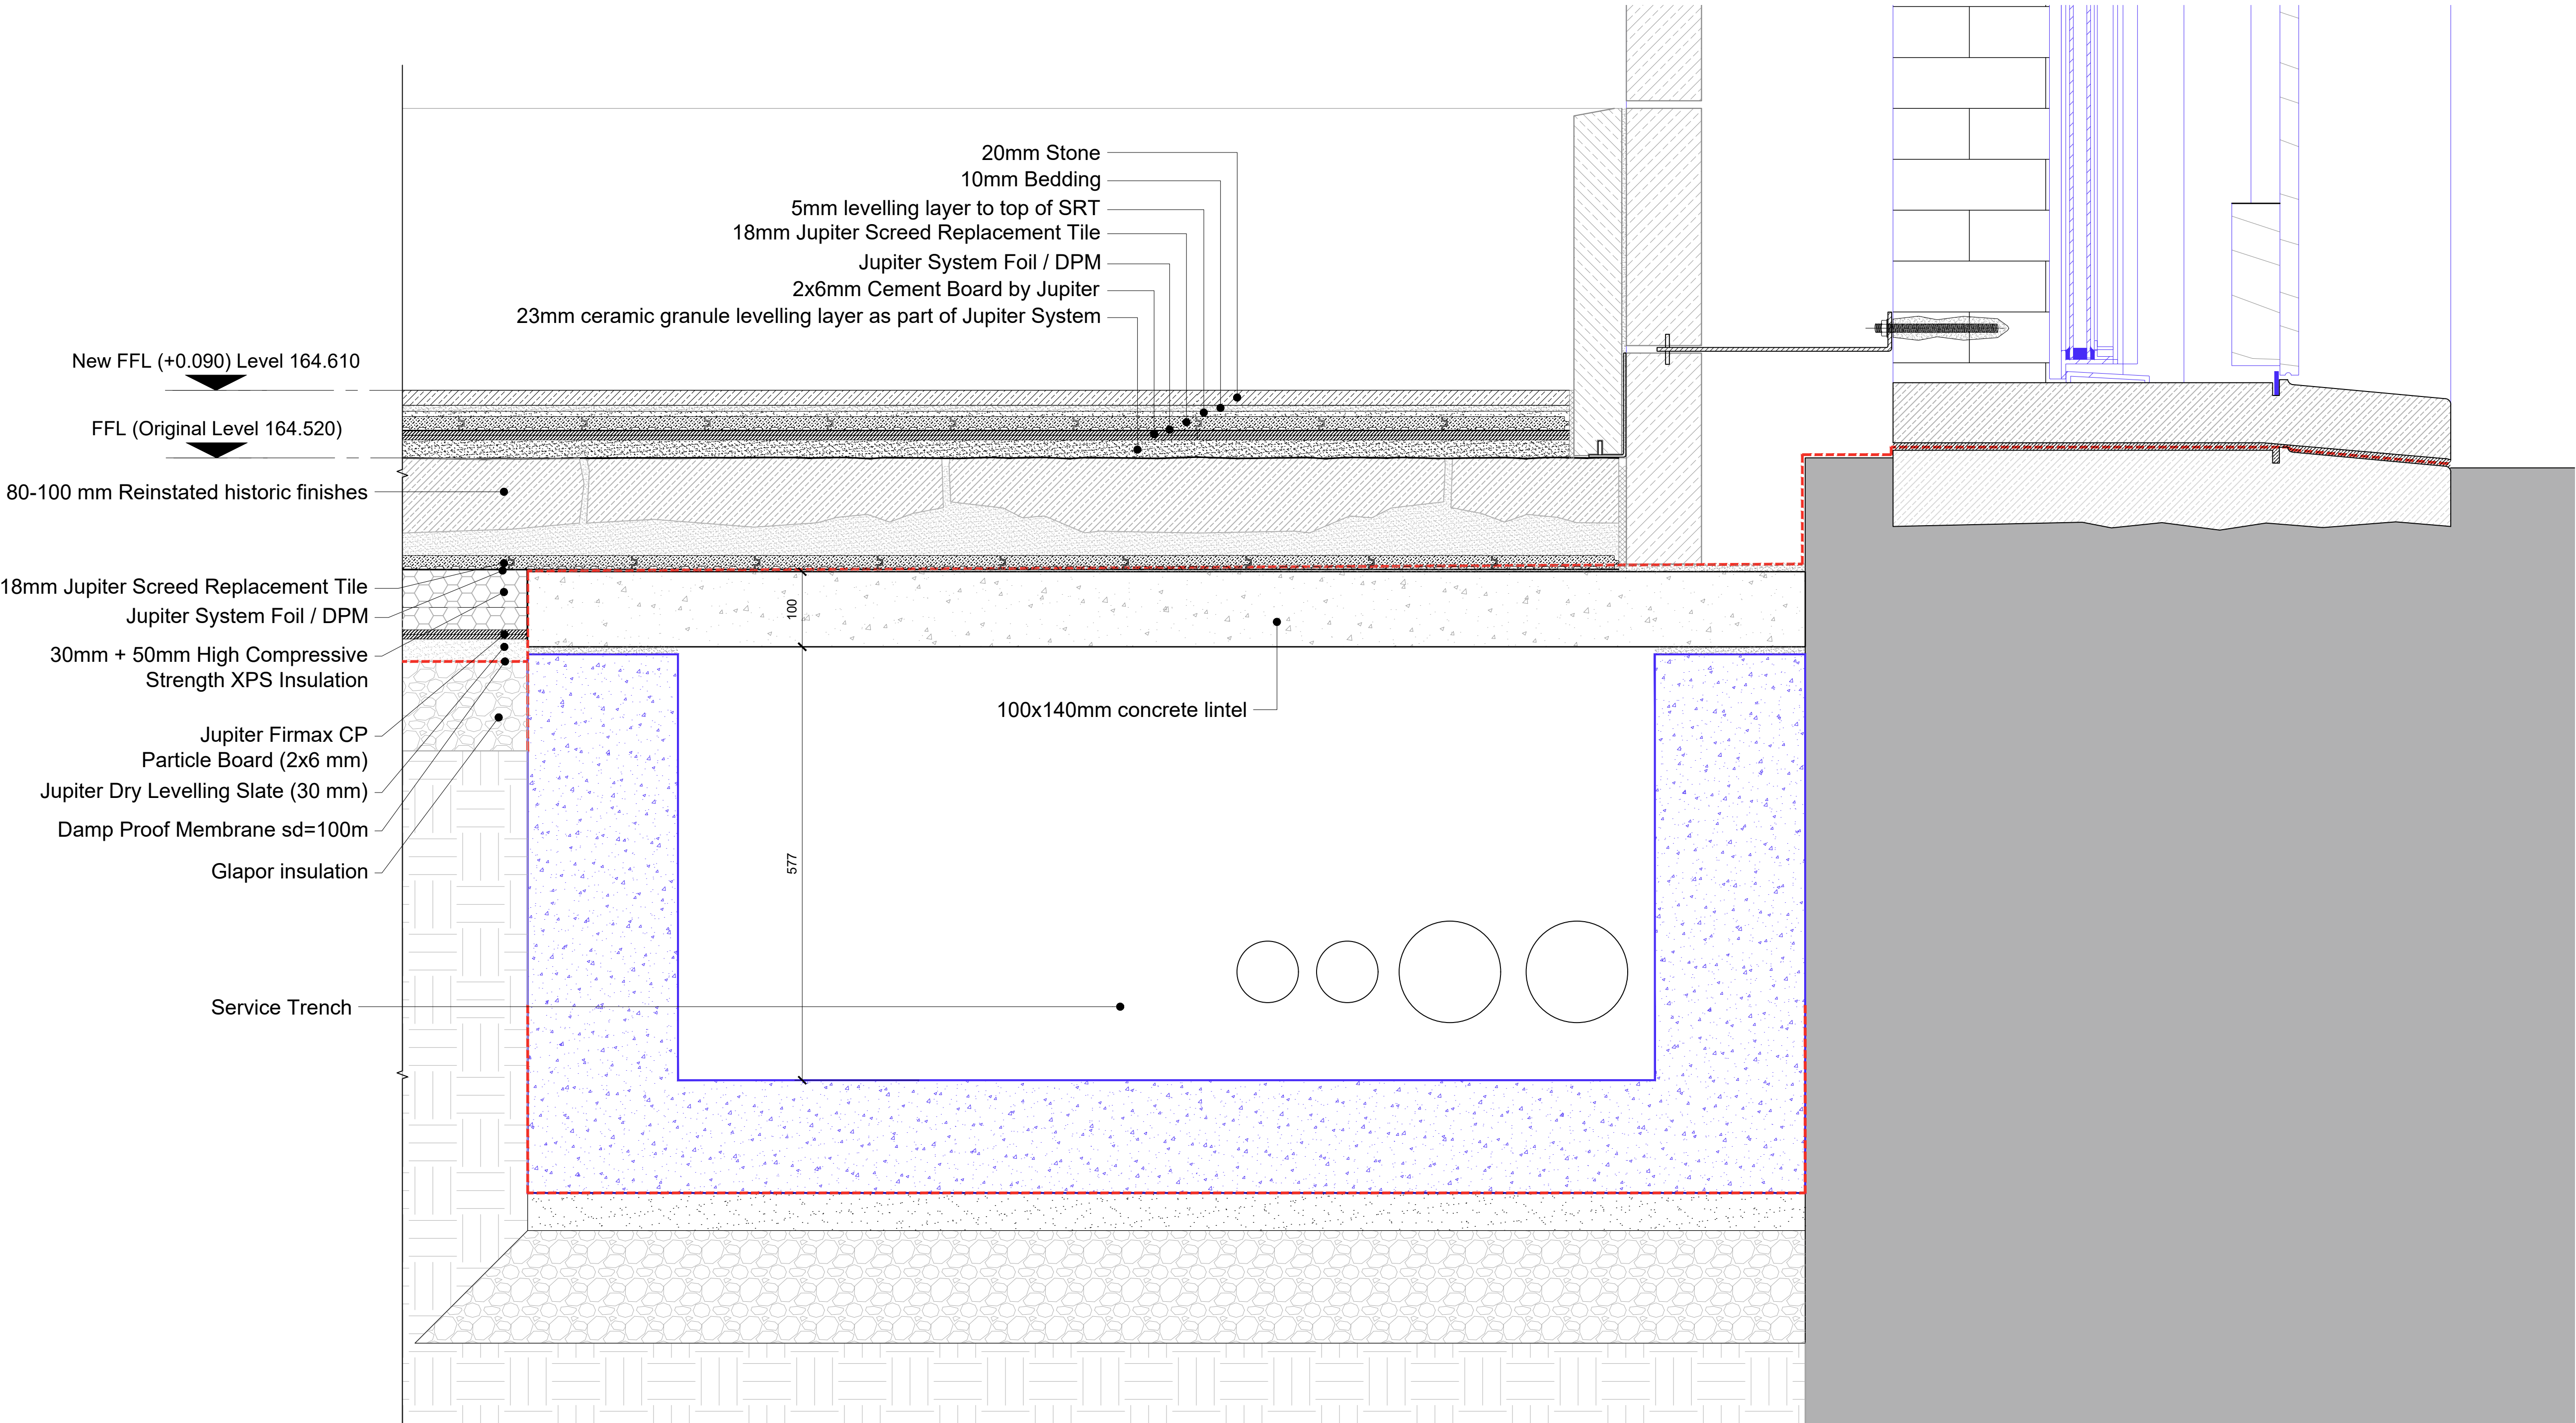


No. Notes

1. Dimensions to be verified on site. Only figured dimensions to be used and any discrepancies in dimensions are to be reported to the architect. No dimensions are to be scaled from printed drawings. Any areas indicated on this drawing are for guidance only. No responsibility is taken for their accuracy.
2. There is a risk of injury or death in construction if the works are not properly planned and supervised. The contractor must not undertake any element of the work without first having carried out the necessary risk assessments and prepared detailed method statements.

Key

- Overlay Finish
- Historic Floor reinstated

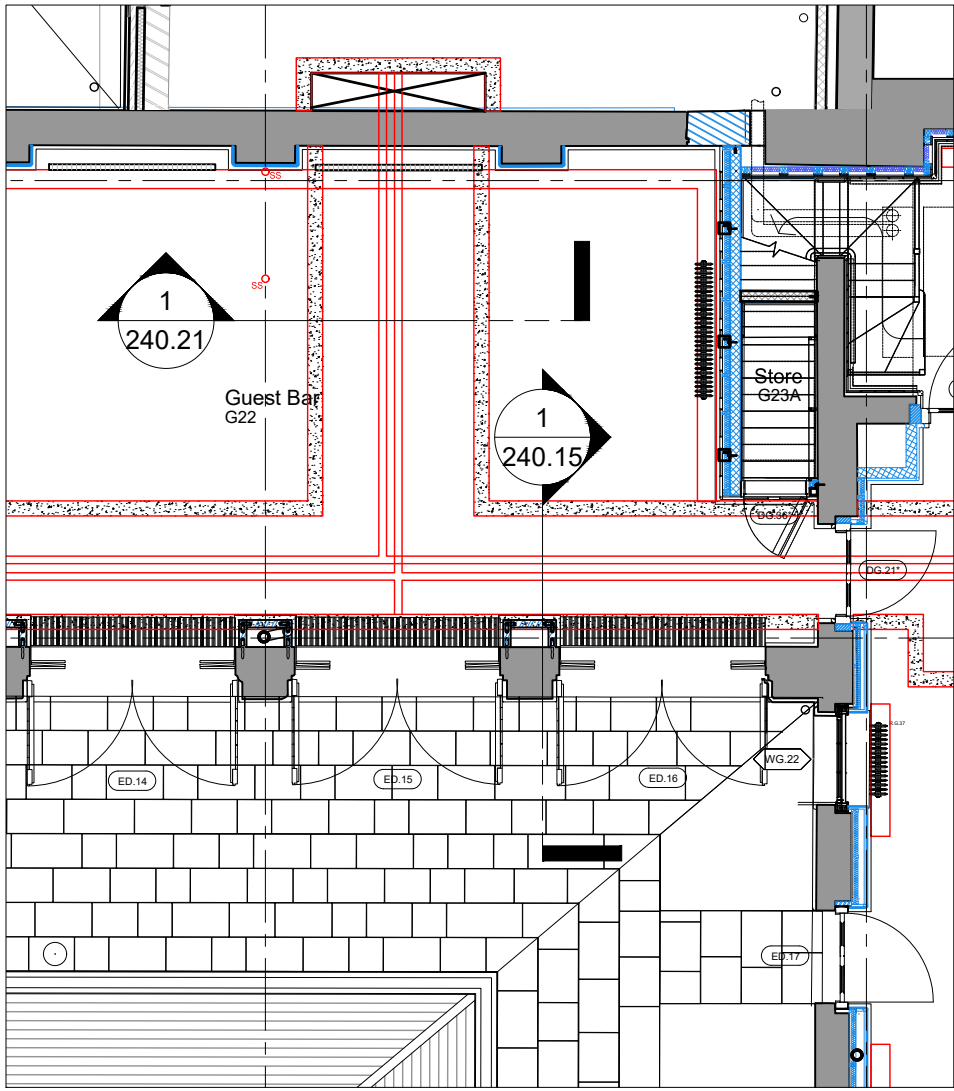

1 Section through the Trench Services  
- 1:5 @ A1 / 1:10 @ A3 - GROUND FLOOR

|   |                   |          |
|---|-------------------|----------|
| B | FFL revised       | 28/05/26 |
| A | Issued for Tender | 18/02/26 |
| * | Initial Release   | 20/01/26 |

no. revision. date.



RIBA  211 Design Centre East  
Chartered Practice Chelsea Harbour  
London, SW10 0XF  
mail@blda.co.uk  
www.blda.co.uk  
t +44 (0) 20 7838 5555  
f +44 (0) 20 7838 5556

Job: Tottenham House - The Old Stables

Title: Ground Floor Build Ups  
Section through the Service Trench

Type: 200 Information

Status: For Planning

|          |          |            |    |             |          |
|----------|----------|------------|----|-------------|----------|
| drawn by | EA       | checked by | BG | approved by | JB       |
| scale    | 1:5 @ A1 | size       | A1 | date        | 17/06/26 |

job number drawing number revision

3123 240.15 B