

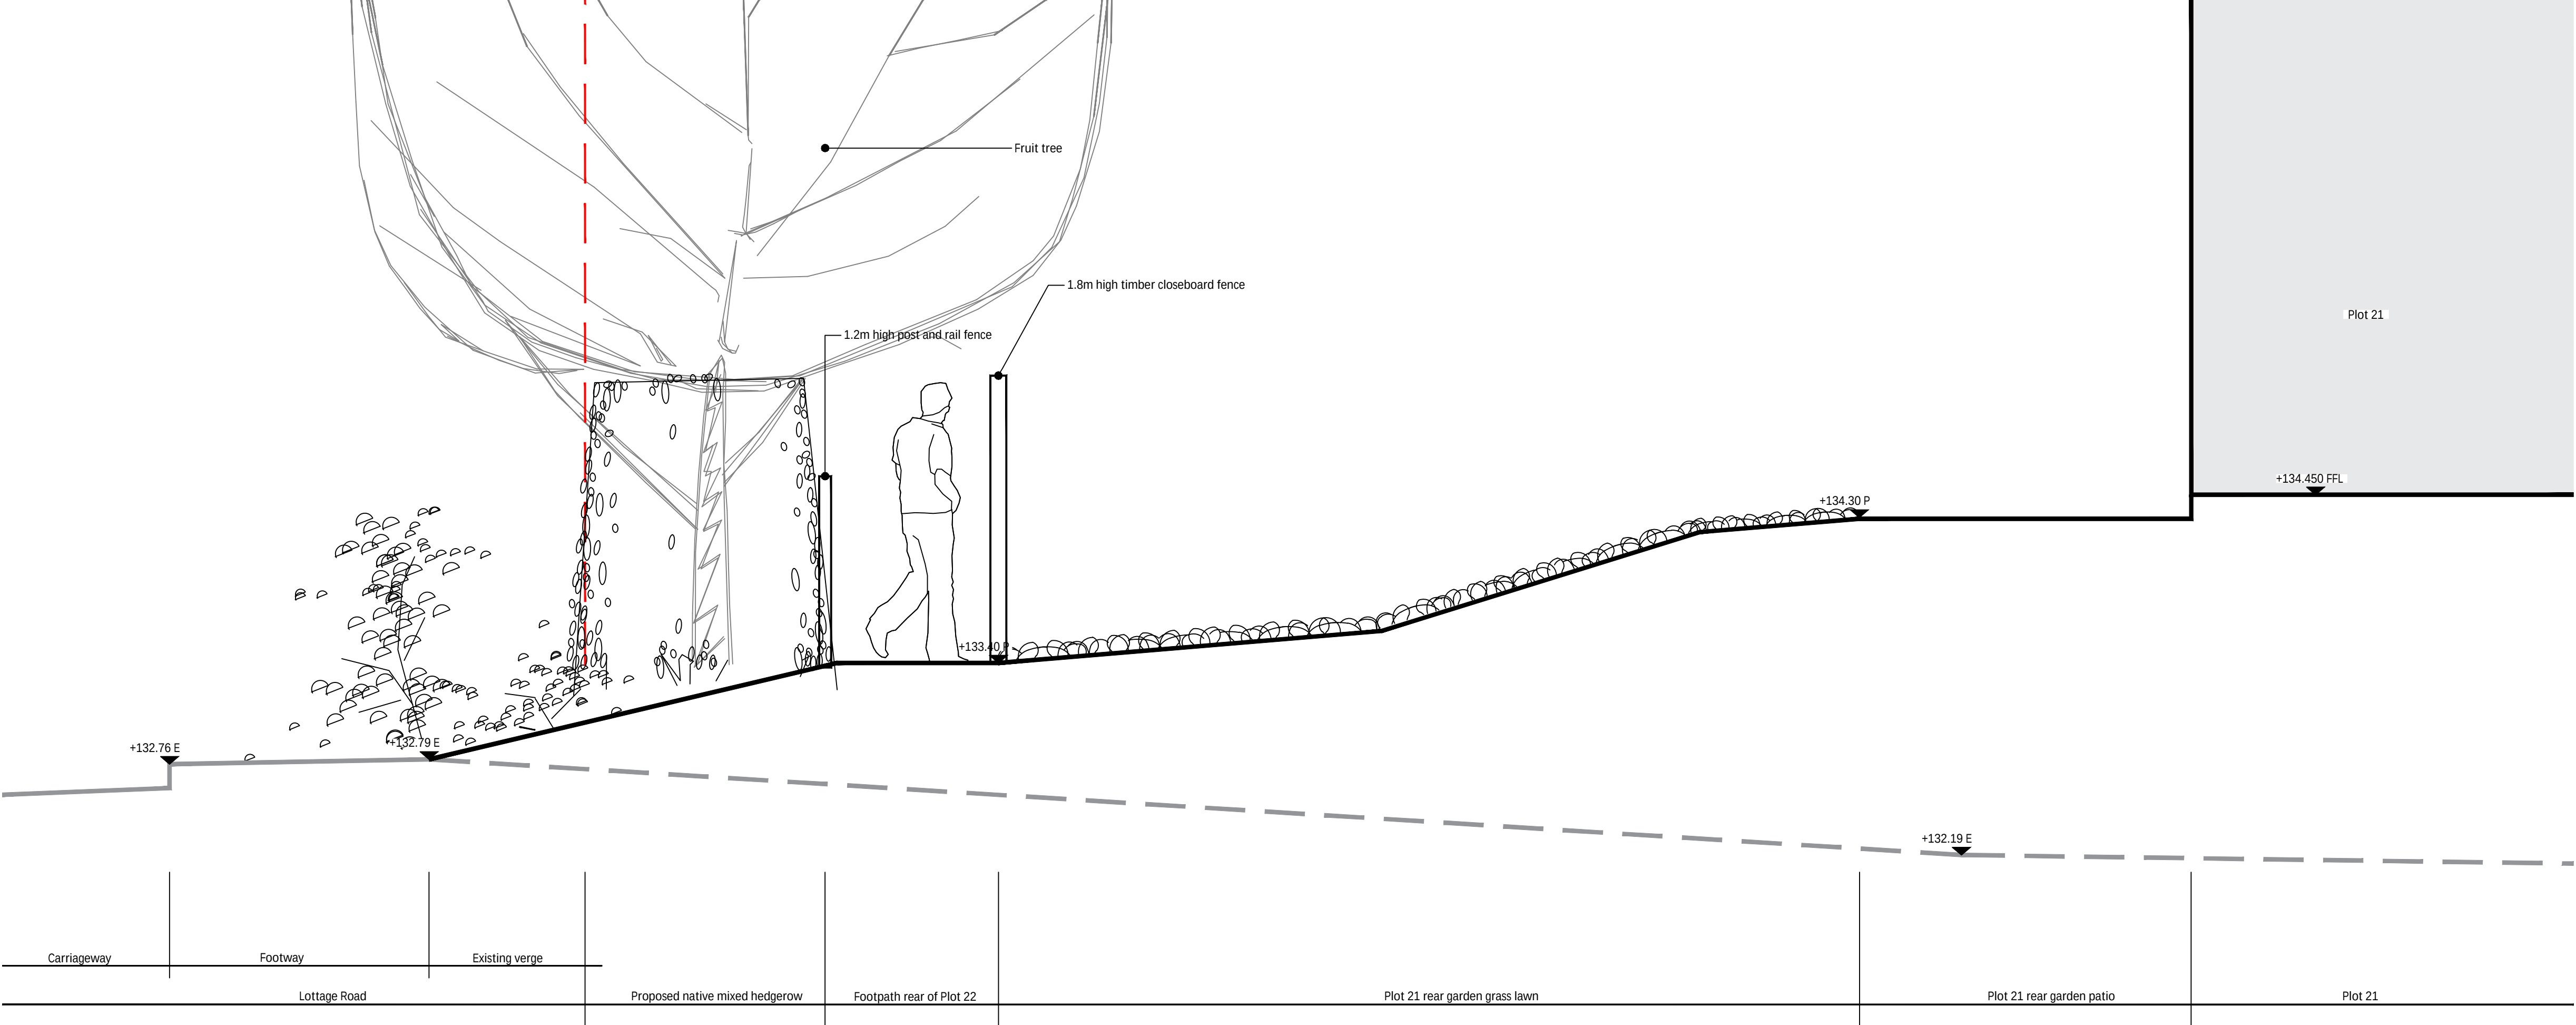
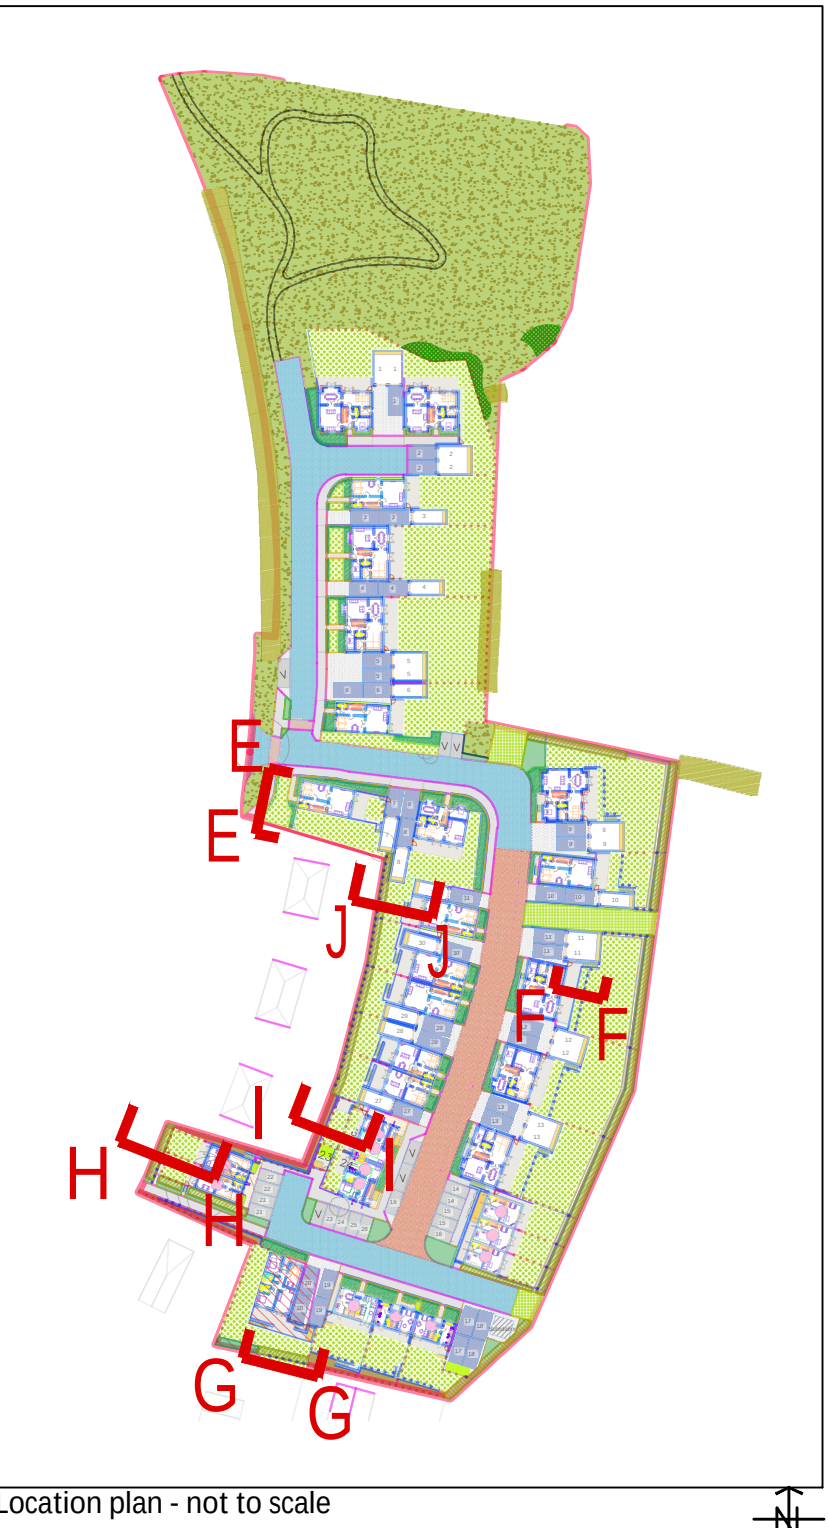


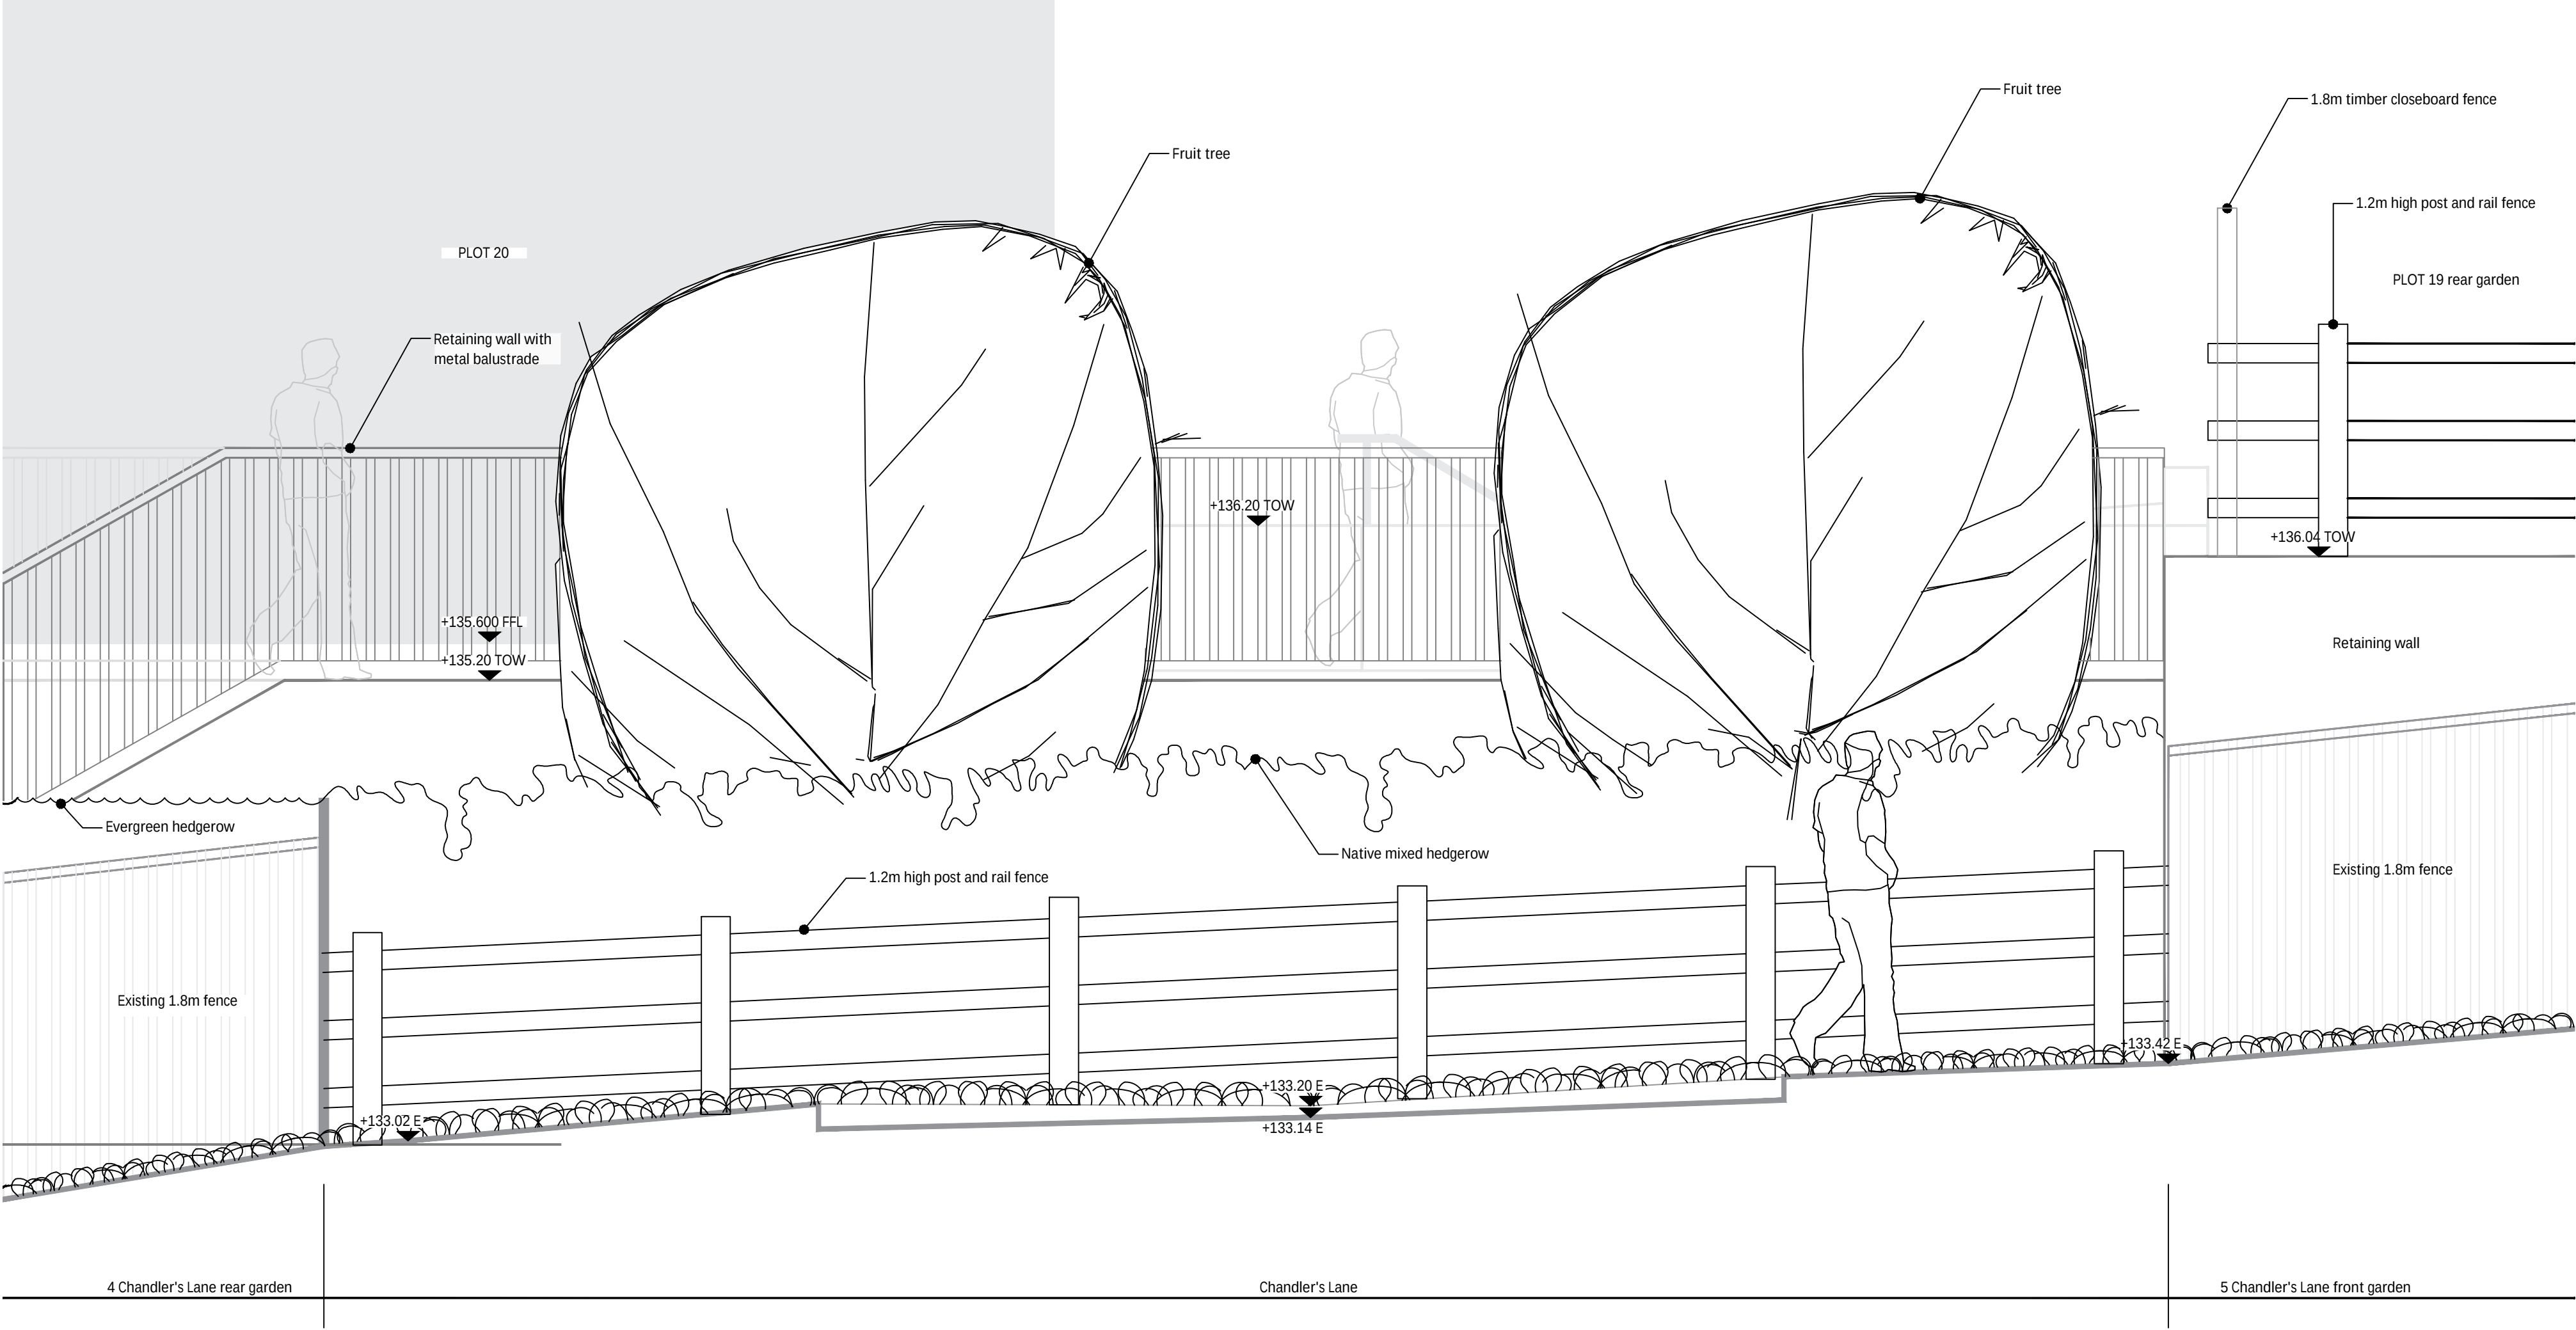

- +133.00 E Existing level
- +133.60 P Proposed level
- Existing ground profile
- Proposed ground profile
- Site boundary

Rev	Date	Description	Drn	Chk
P1	17/04/26	For Planning	GY	LB

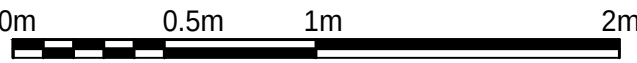

Greenhalgh

Landscape Architecture

Project
Lottage Farm
Aldbourne

Drawing Name
Section GG & HH

Client	Scale
Ashford Homes	1:25@A1
Job No.	Status
359	S4
Drawing No.	Rev
359_GLA_XX_XX_DR_L_3503	P1