


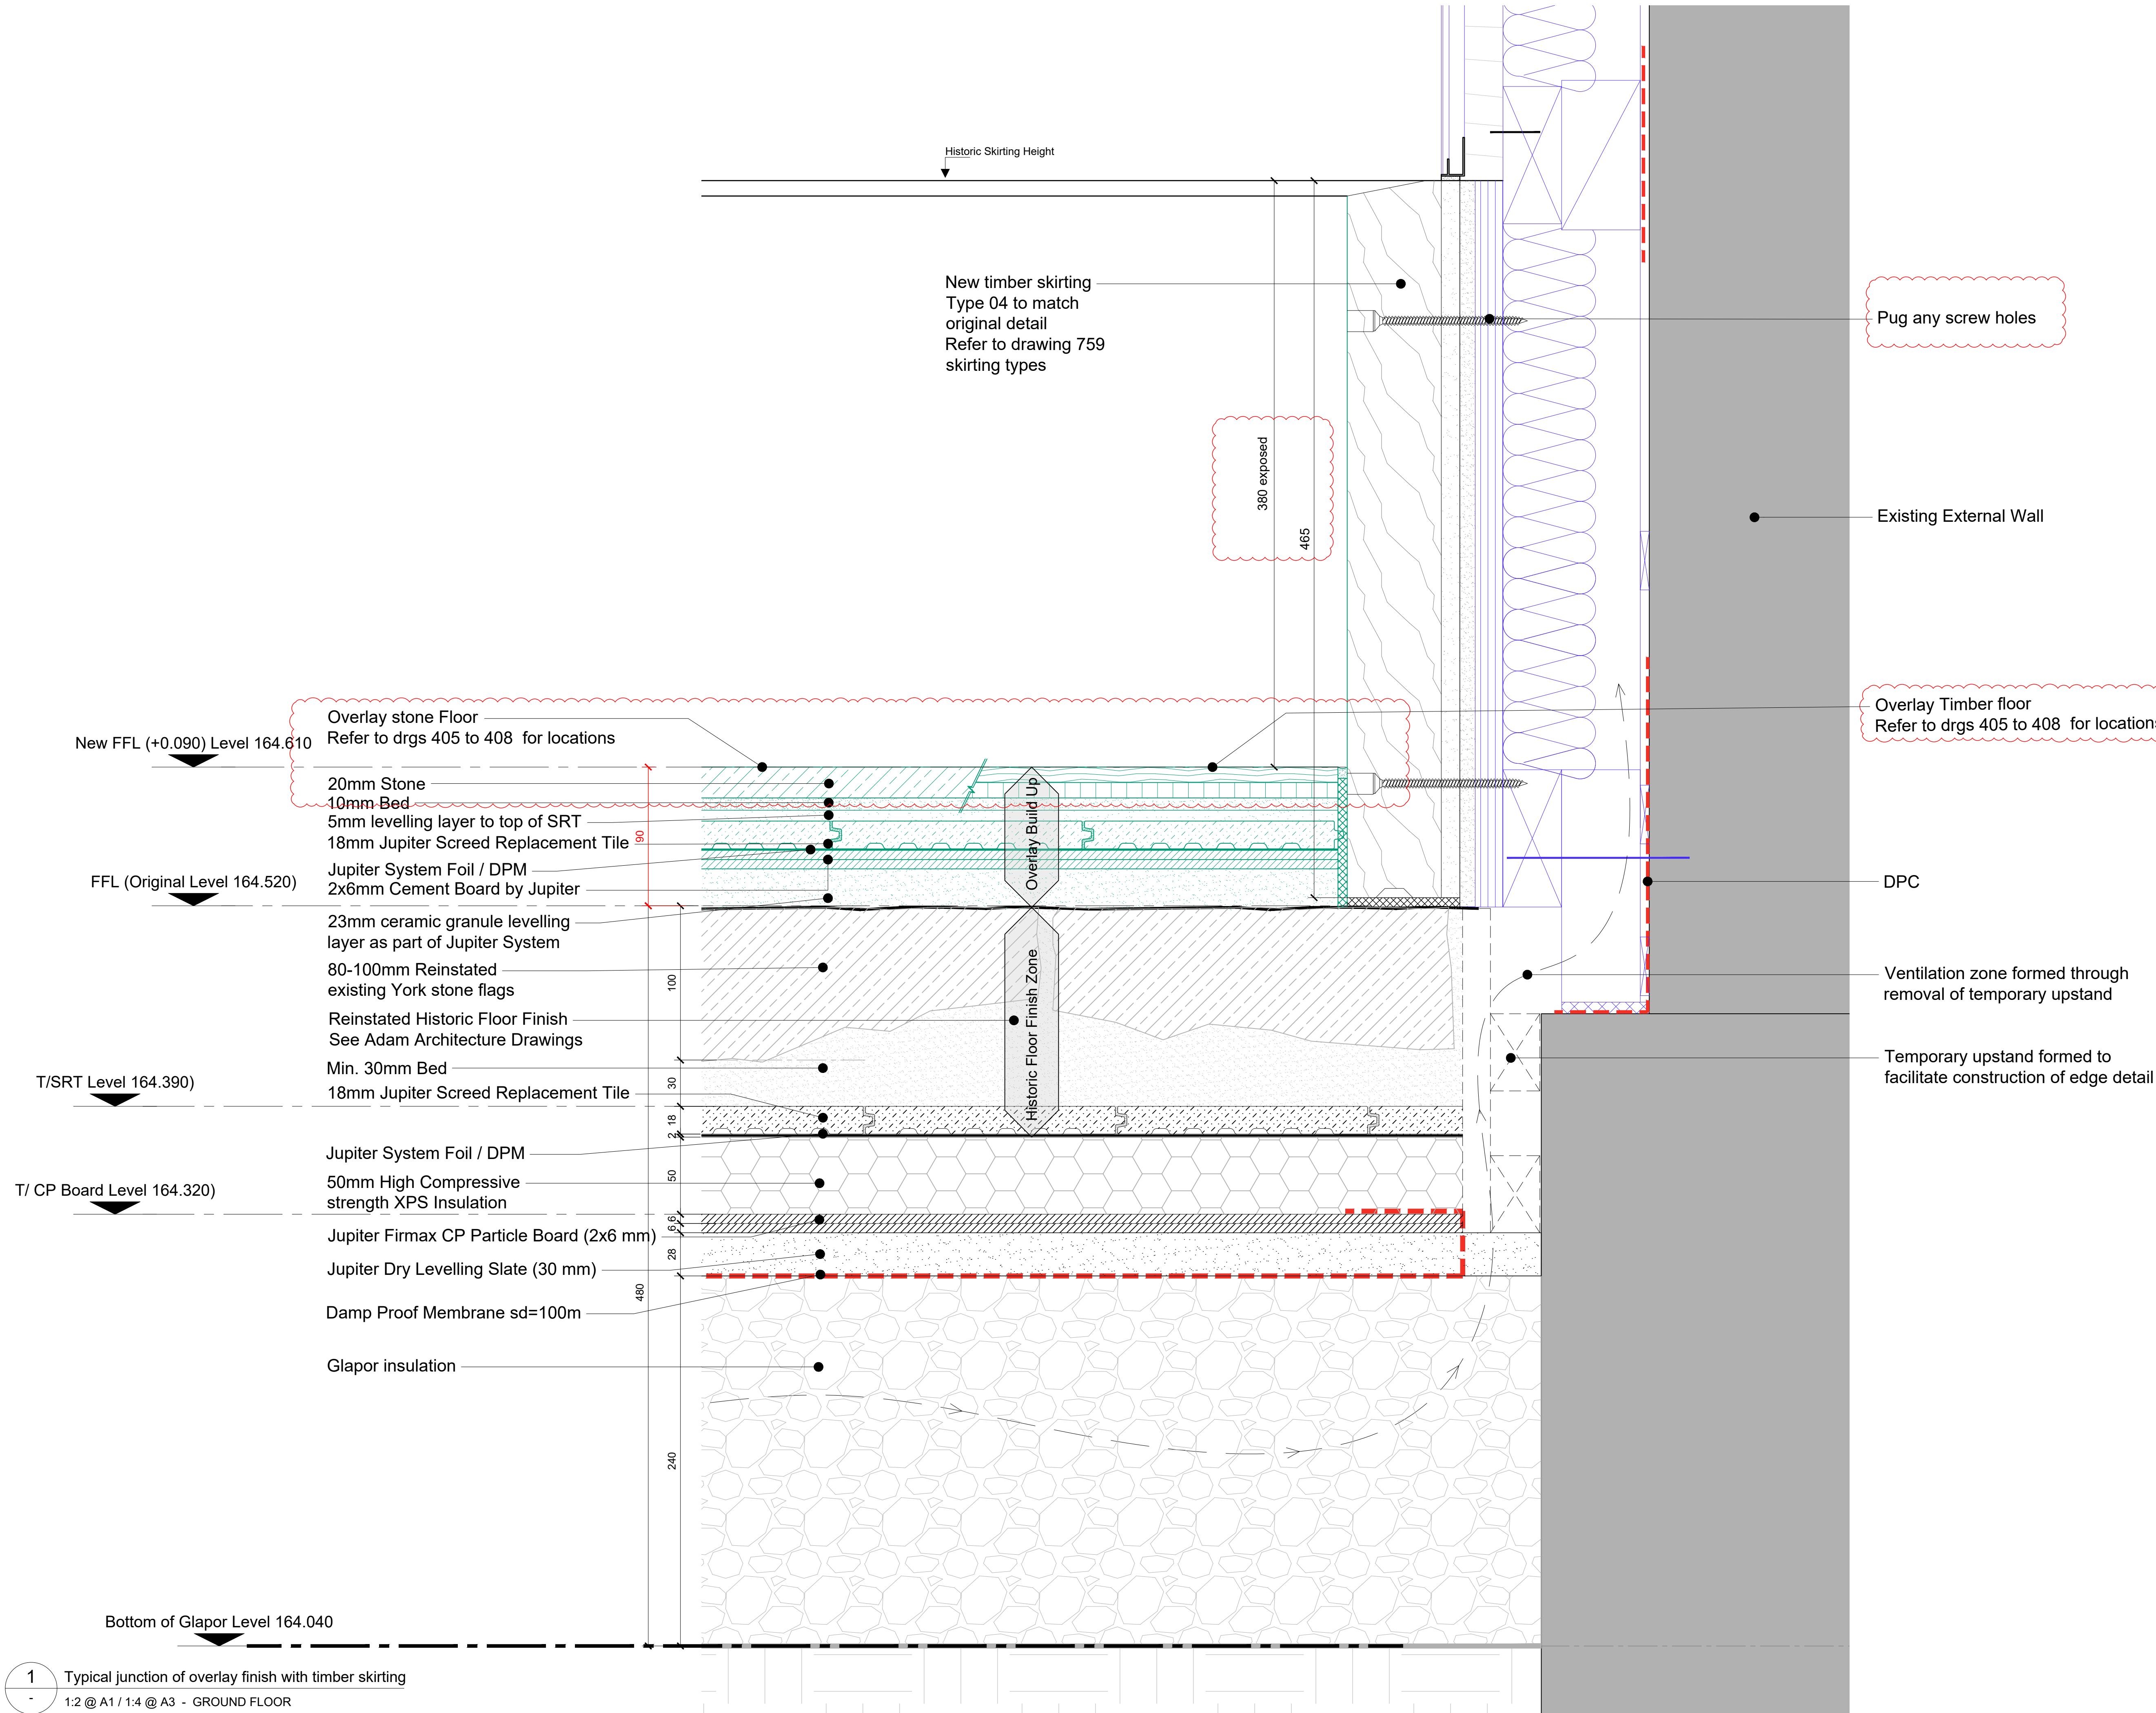

- No. Notes
1. Dimensions to be verified on site. Only figured dimensions to be used and any discrepancies in dimensions are to be reported to the architect. No dimensions are to be scaled from printed drawings. Any areas indicated on this drawing are for guidance only. No responsibility is taken for their accuracy.
 2. There is a risk of injury or death in construction if the works are not properly planned and supervised. The contractor must not undertake any element of the work without first having carried out the necessary risk assessments and prepared detailed method statements.

Key

Overlay Finish

Historic Floor reinstated

GROUND FLOOR ROOMS

Sitting Room G24

Kitchen/Dining Room G26

D Both stone and timber flooring options shown 08/06/26

C FFL revised 28/05/26

B Issued for Tender 18/02/26

A Ventilation zone added, see rev cloud 15/01/26

* Initial Release 19/12/25

no. revision. date.

BLDA ARCHITECTS

RIBA 211 Design Centre East mail@blda.co.uk

Chartered Practice Chelsea Harbour www.blda.co.uk

London, SW10 0XF t +44 (0) 20 7838 5555

f +44 (0) 20 7838 5556

Job: Tottenham House - The Old Stables

Title: Ground Floor Finishes

Typical Detail Junction

HISTORIC TIMBER SKIRTING

TO OVERLAYED FLOOR

Type: 200 Components

Status: For Planning

drawn by EA checked by BG approved by JB

scale 1:2 @ A1 size A1 date 17/06/26

job number drawing number revision

3123 240.5 D

1 Typical junction of overlay finish with timber skirting

1:2 @ A1 / 1:4 @ A3 - GROUND FLOOR