


1. Dimensions to be verified on site. Only figured dimensions to be used and any discrepancies in dimensions are to be reported to the architect. No dimensions are to be scaled from printed drawings. Any areas indicated on this drawing are for guidance only. No responsibility is taken for their accuracy.
2. There is a risk of injury or death in construction if the works are not properly planned and supervised. The contractor must not undertake any element of the work without first having carried out the necessary risk assessments and prepared detailed method statements.

Key

- Overlay Finish
- Historic Floor reinstated

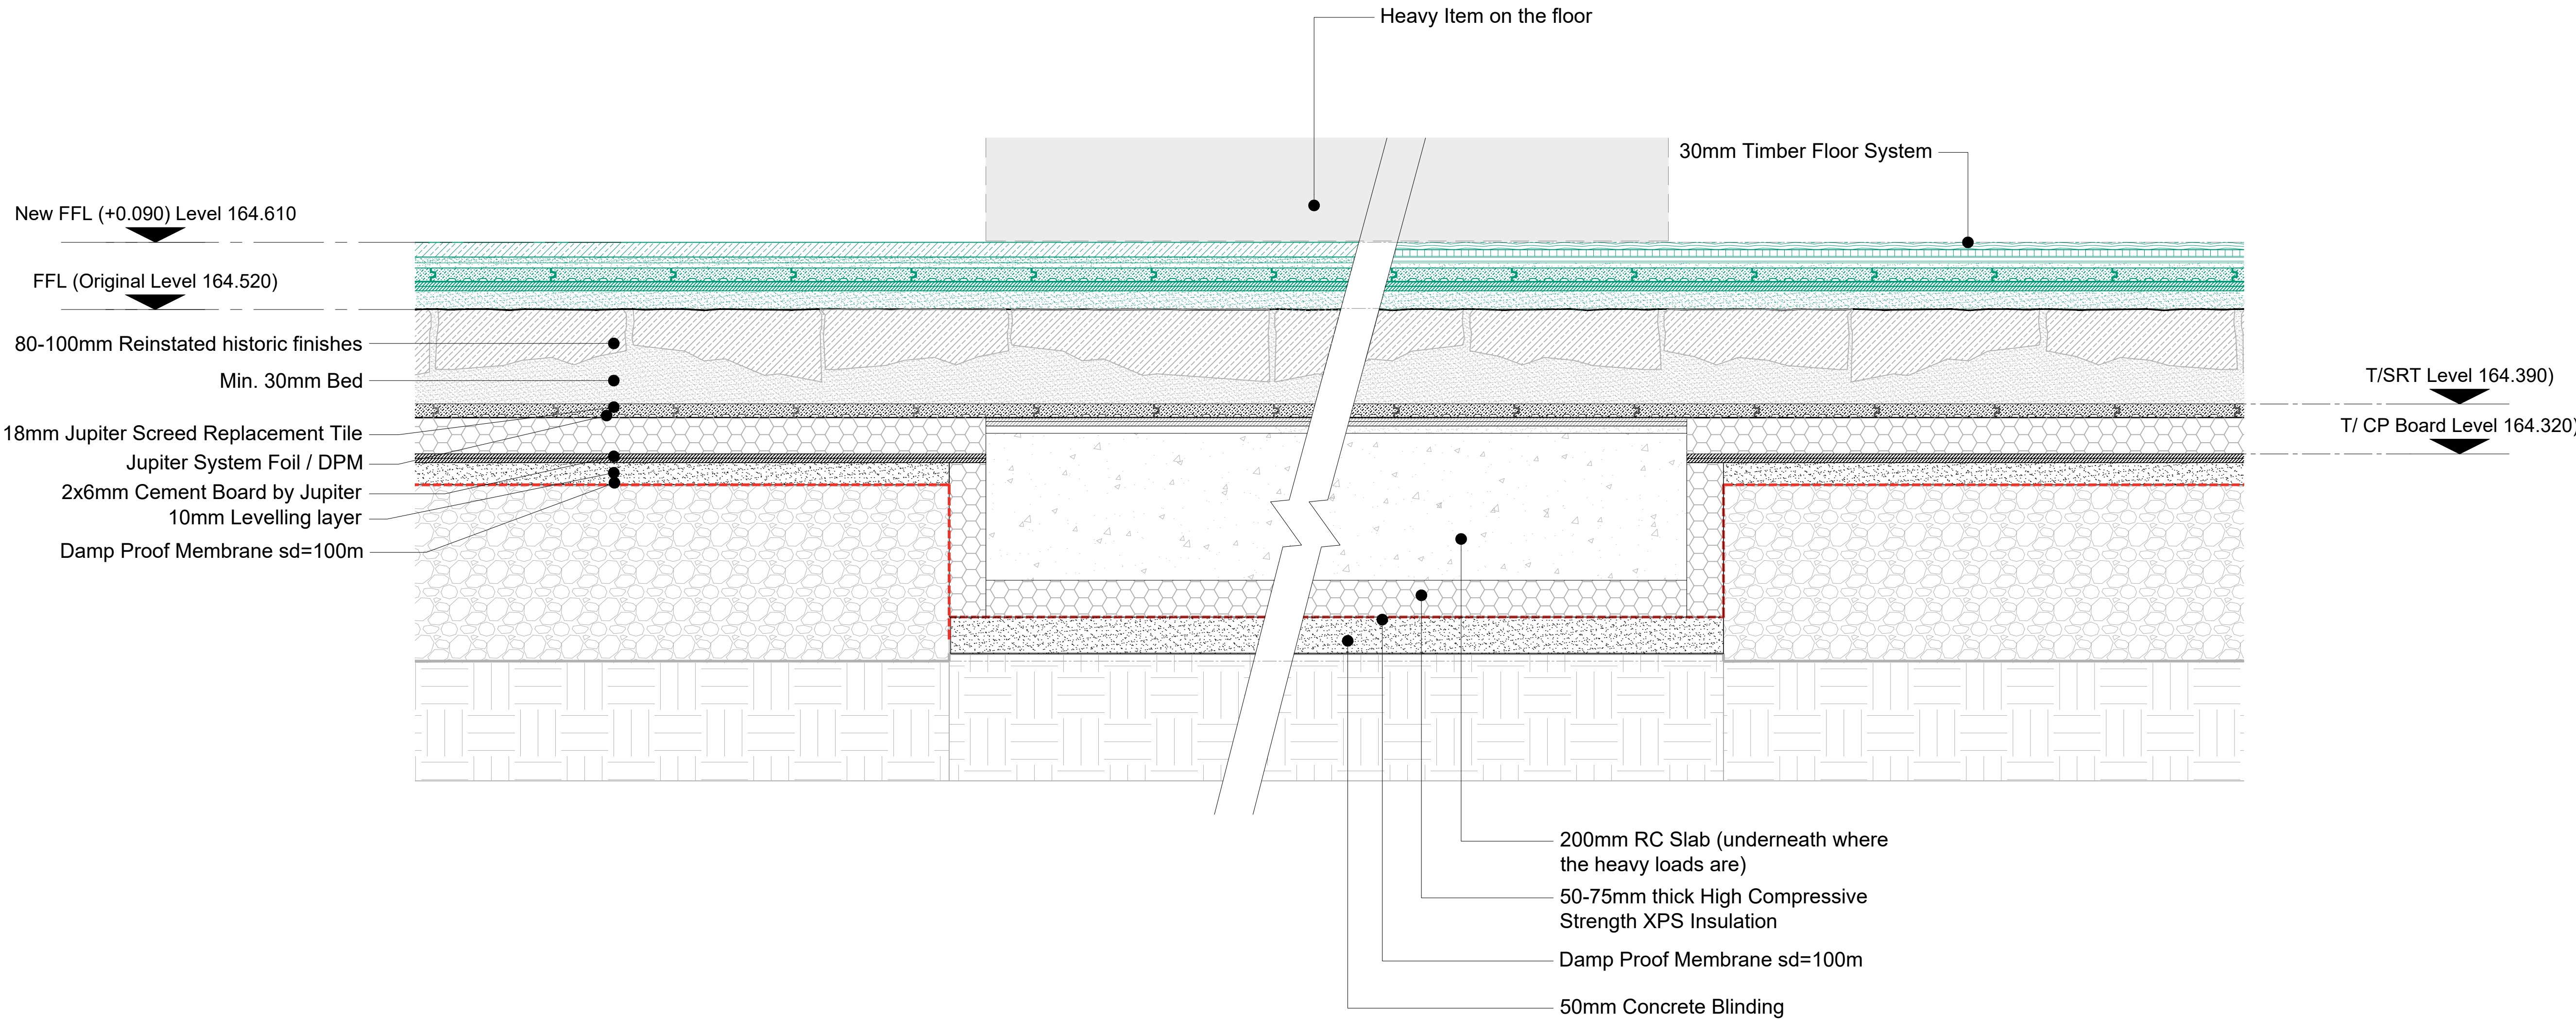

1 Section through the Heavy Loads sitting on the floor
1:5 @ A1 / 1:10 @ A3 - GROUND FLOOR

B	FFL revised	28/05/26
A	Issued for Tender	18/02/26
*	Initial Release	20/01/26

no. revision. date.



RIBA  211 Design Centre East
Chartered Practice Chelsea Harbour
London, SW10 0XF
www.blda.co.uk
t +44 (0) 20 7838 5555
f +44 (0) 20 7838 5556

Job: Tottenham House - The Old Stables
Title: Ground Floor Build Ups
Section through the Heavy Loads
sitting on the floor

Type: 200 Information
Status: For Planning
drawn by EA checked by BG approved by JB
scale 1:5 @ A1 size A1 date 17/06/26
job number drawing number revision
3123 240.17 B