


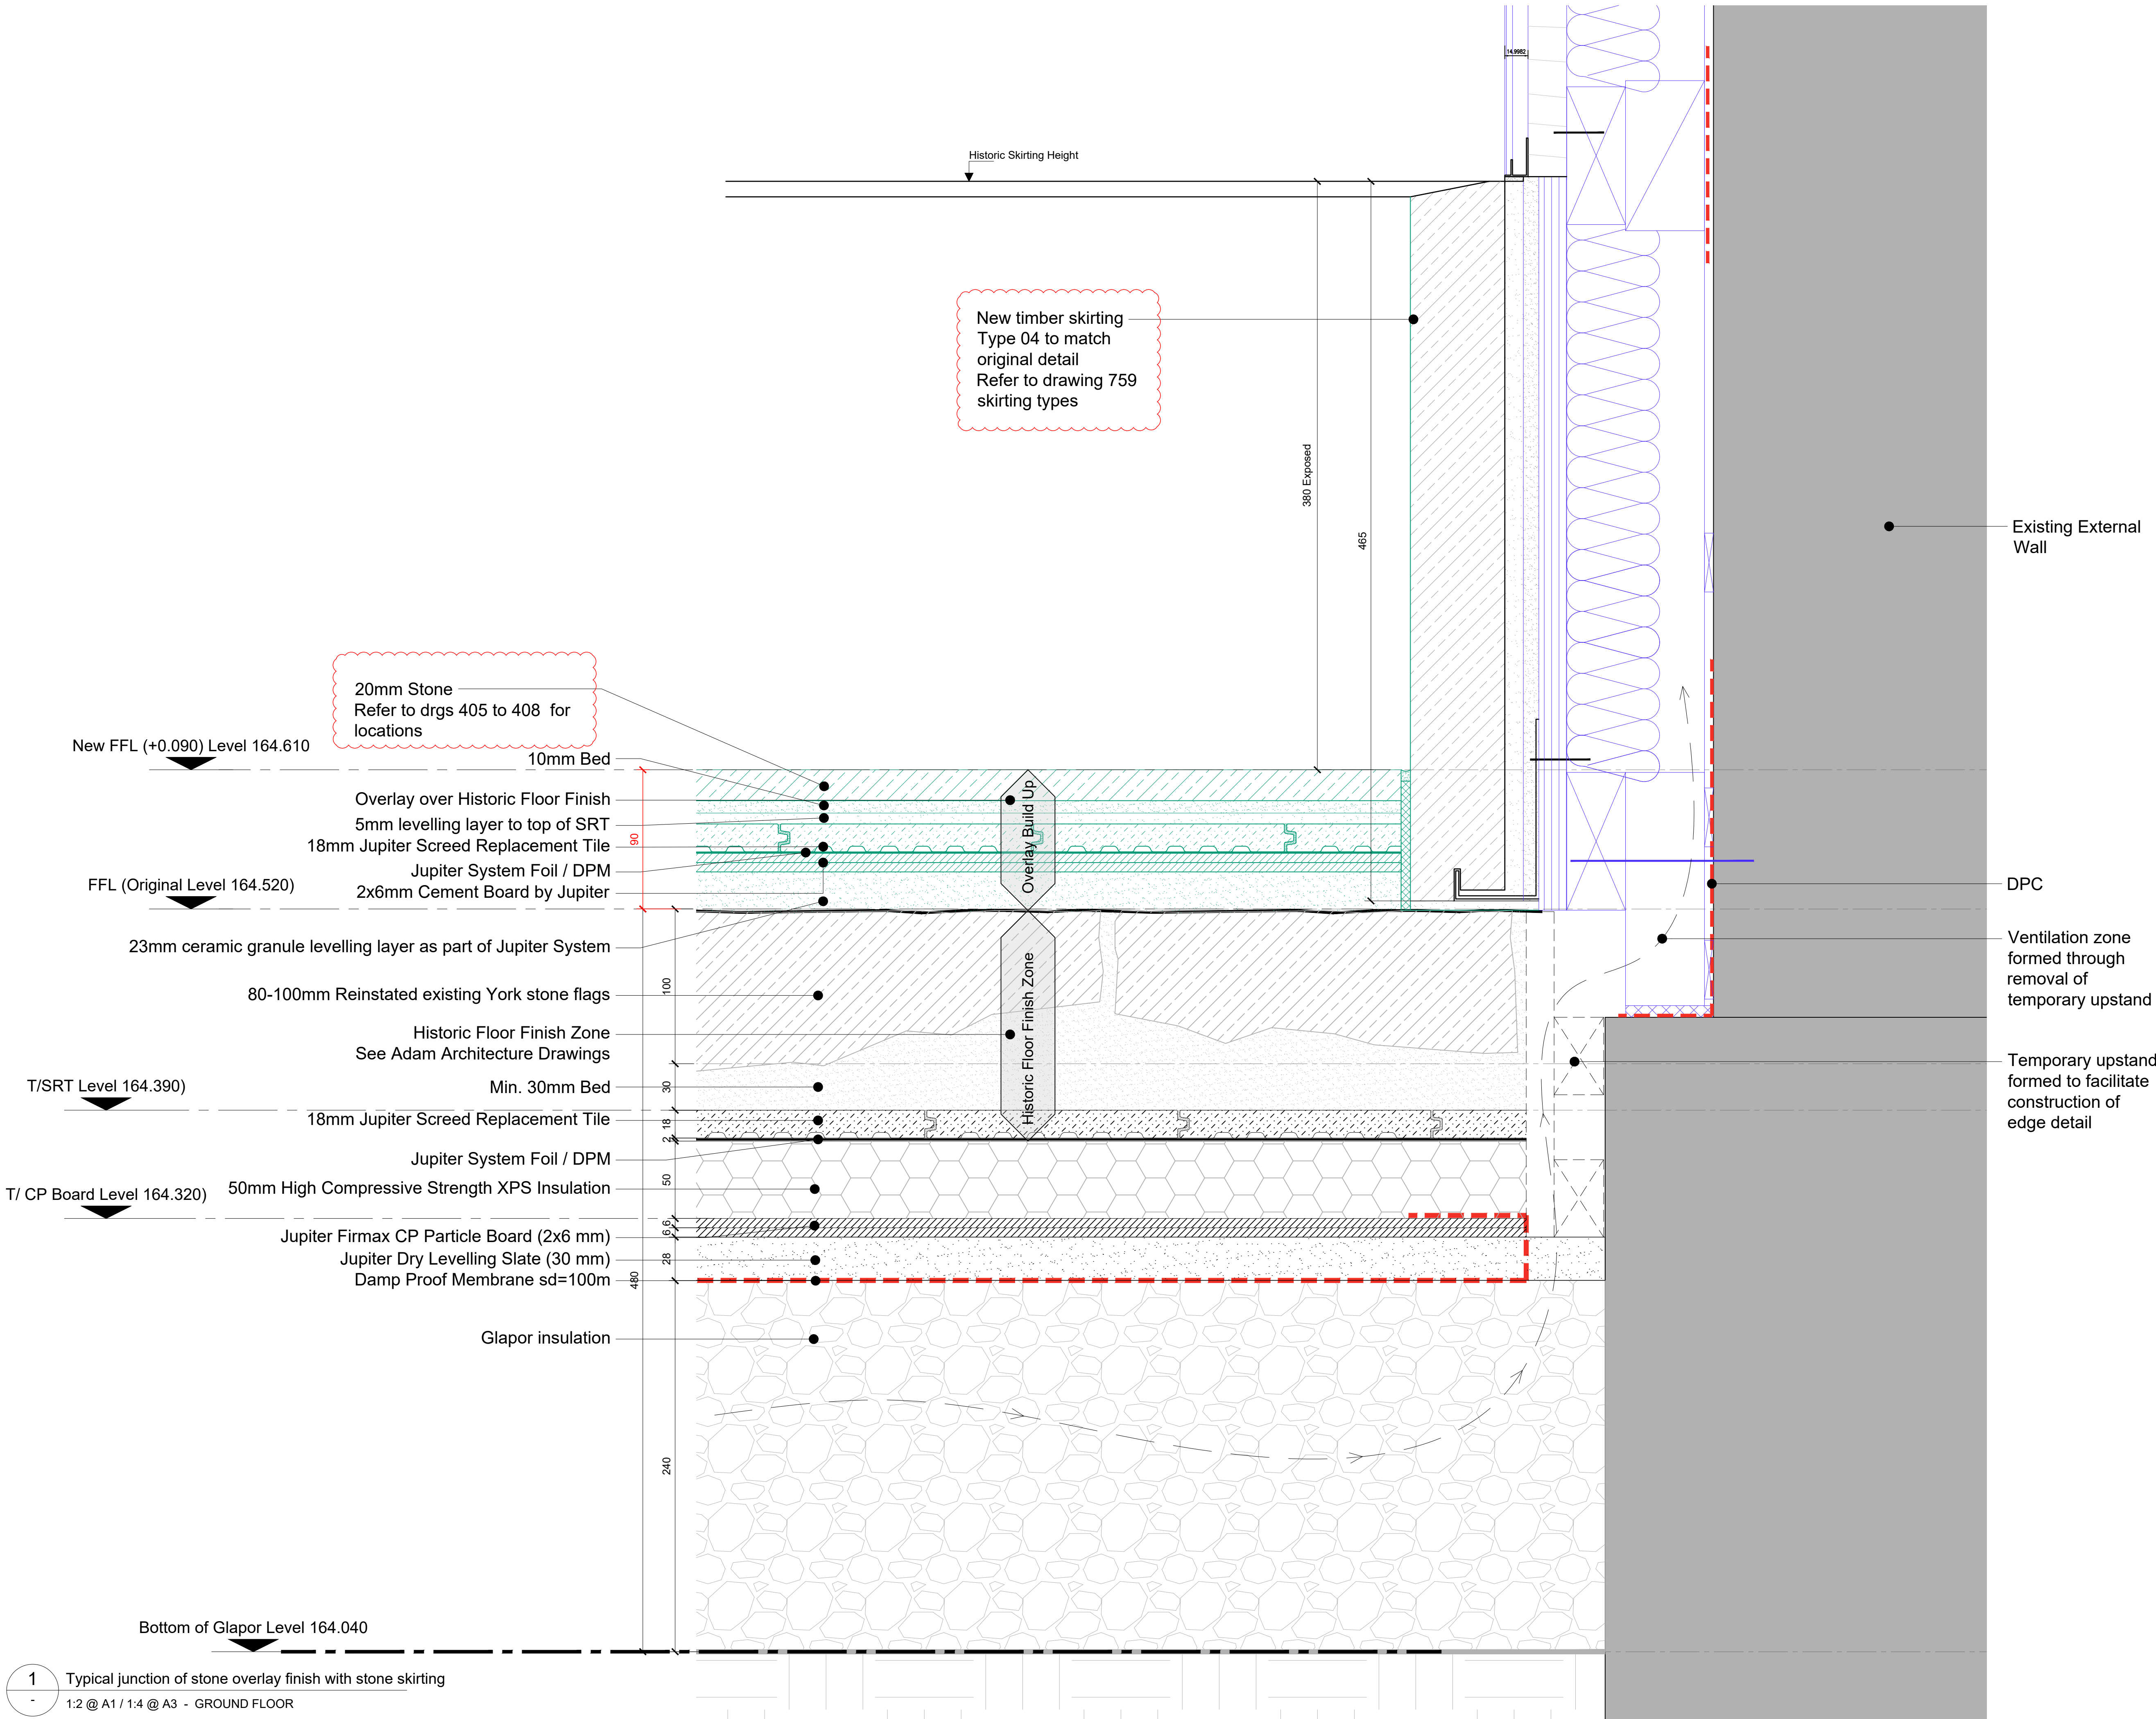

No. Notes

- Dimensions to be verified on site. Only figured dimensions to be used and any discrepancies in dimensions are to be reported to the architect. No dimensions are to be scaled from printed drawings. Any areas indicated on this drawing are for guidance only. No responsibility is taken for their accuracy.
- There is a risk of injury or death in construction if the works are not properly planned and supervised. The contractor must not undertake any element of the work without first having carried out the necessary risk assessments and prepared detailed method statements.

Key

- Overlay Finish
- Historic Floor reinstated

GROUND FLOOR ROOMS:
Party Room (G21)
Guest Bar (G22)
Guest Hall 1 (G23)
FOH Kitchen (G12 & G13)
Guest Hall 2 (G17 to 19)
WC (G16)
Guest WC (G02)
Lobby (G15)
Party Room (G21)
Guest Bar (G22)

D	Note added	08/06/26
C	FFL revised	28/05/26
B	Issued for Tender	18/02/26
A	Ventilation zone added, see rev cloud	15/01/26
*	Initial Release	19/12/25

no. revision. date.



RIBA 211 Design Centre East
Chartered Practice Chelsea Harbour
London, SW10 0XF
t +44 (0) 20 7838 5555
f +44 (0) 20 7838 5556
mail@blda.co.uk
www.blda.co.uk

Job: Tottenham House - The Old Stables
Title: Ground Floor Finishes
Typical junction of overlay finish with stone skirting

Type: 200 Components
Status: For Planning
drawn by EA checked by BG approved by JB
scale 1:2 @ A1 size A1 date 17/06/26
job number drawing number revision
3123 240.4 D