


- No. Notes
1.

Dimensions to be verified on site. Only figured dimensions to be used and any discrepancies in dimensions are to be reported to the architect. No dimensions are to be scaled from printed drawings. Any areas indicated on this drawing are for guidance only. No responsibility is taken for their accuracy.
2.

There is a risk of injury or death in construction if the works are not properly planned and supervised. The contractor must not undertake any element of the work without first having carried out the necessary risk assessments and prepared detailed method statements.

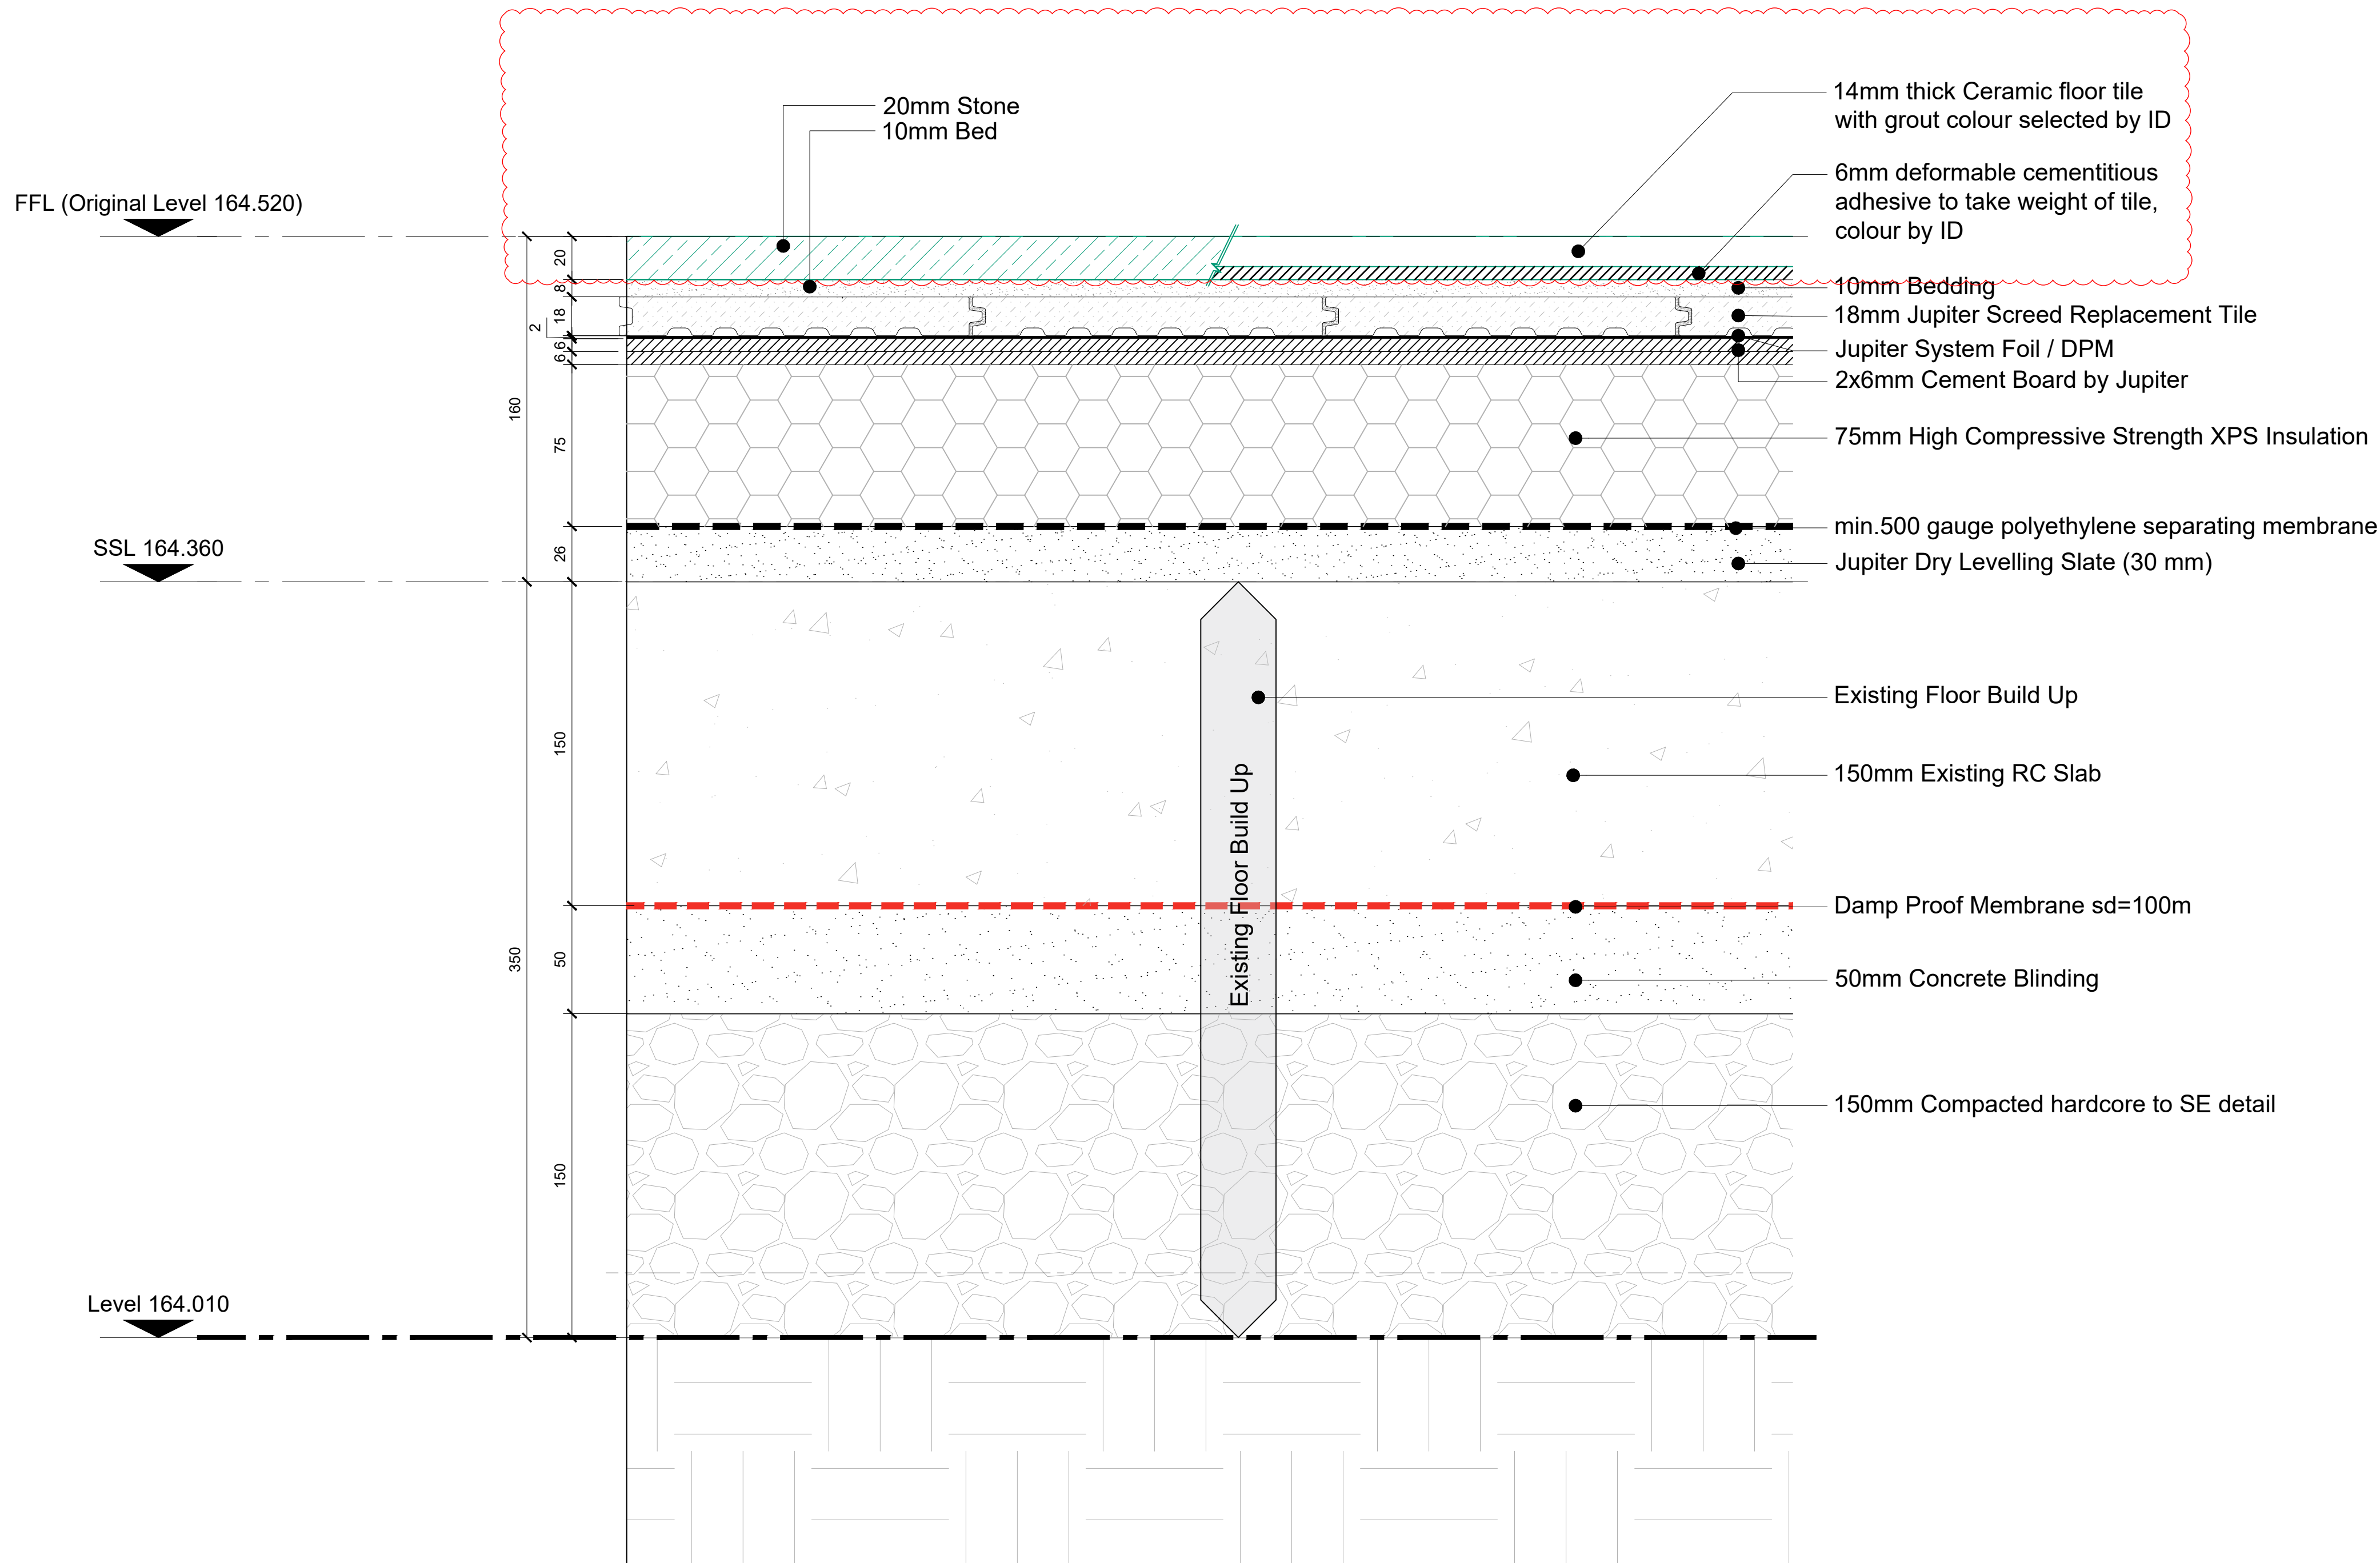

C	Floor finish changed to ceramic tiles	12/06/26
B	FFL revised	28/05/26
A	Issued for Tender	18/02/26
1	Initial Release	19/12/25

no.	revision.	date.
-----	-----------	-------

B LDA ARCHITECTS

RIBA

Chartered Practice

211 Design Centre East
Chelsea Harbour
London, SW10 0XF

mail@blda.co.uk
www.blda.co.uk
t +44 (0) 20 7838 5555
f +44 (0) 20 7838 5556

Job: Tottenham House - The Old Stables

Title: Ground Floor Build Ups over existing RC Slab, to Ceramic tile areas

Type: 200 Components

Status: For Planning

drawn by	EA	checked by	BG	approved by	JB
scale	1:2 @ A1	size	A1	date	17/06/26
job number		drawing number		revision	

3123 240.2 C