

1. Dimensions to be verified on site. Only figured dimensions to be used and any discrepancies in dimensions are to be reported to the architect. No dimensions are to be scaled from printed drawings. Any areas indicated on this drawing are for guidance only. No responsibility is taken for their accuracy.
2. There is a risk of injury or death in construction if the works are not properly planned and supervised. The contractor must not undertake any element of the work without first having carried out the necessary risk assessments and prepared detailed method statements.

Key


- Overlay Finish
- Historic Floor reinstated

New FFL (+0.090) Level 164.610

FFL (Original Level 164.520)

T/SRT Level 164.390)

T/ CP Board Level 164.320)

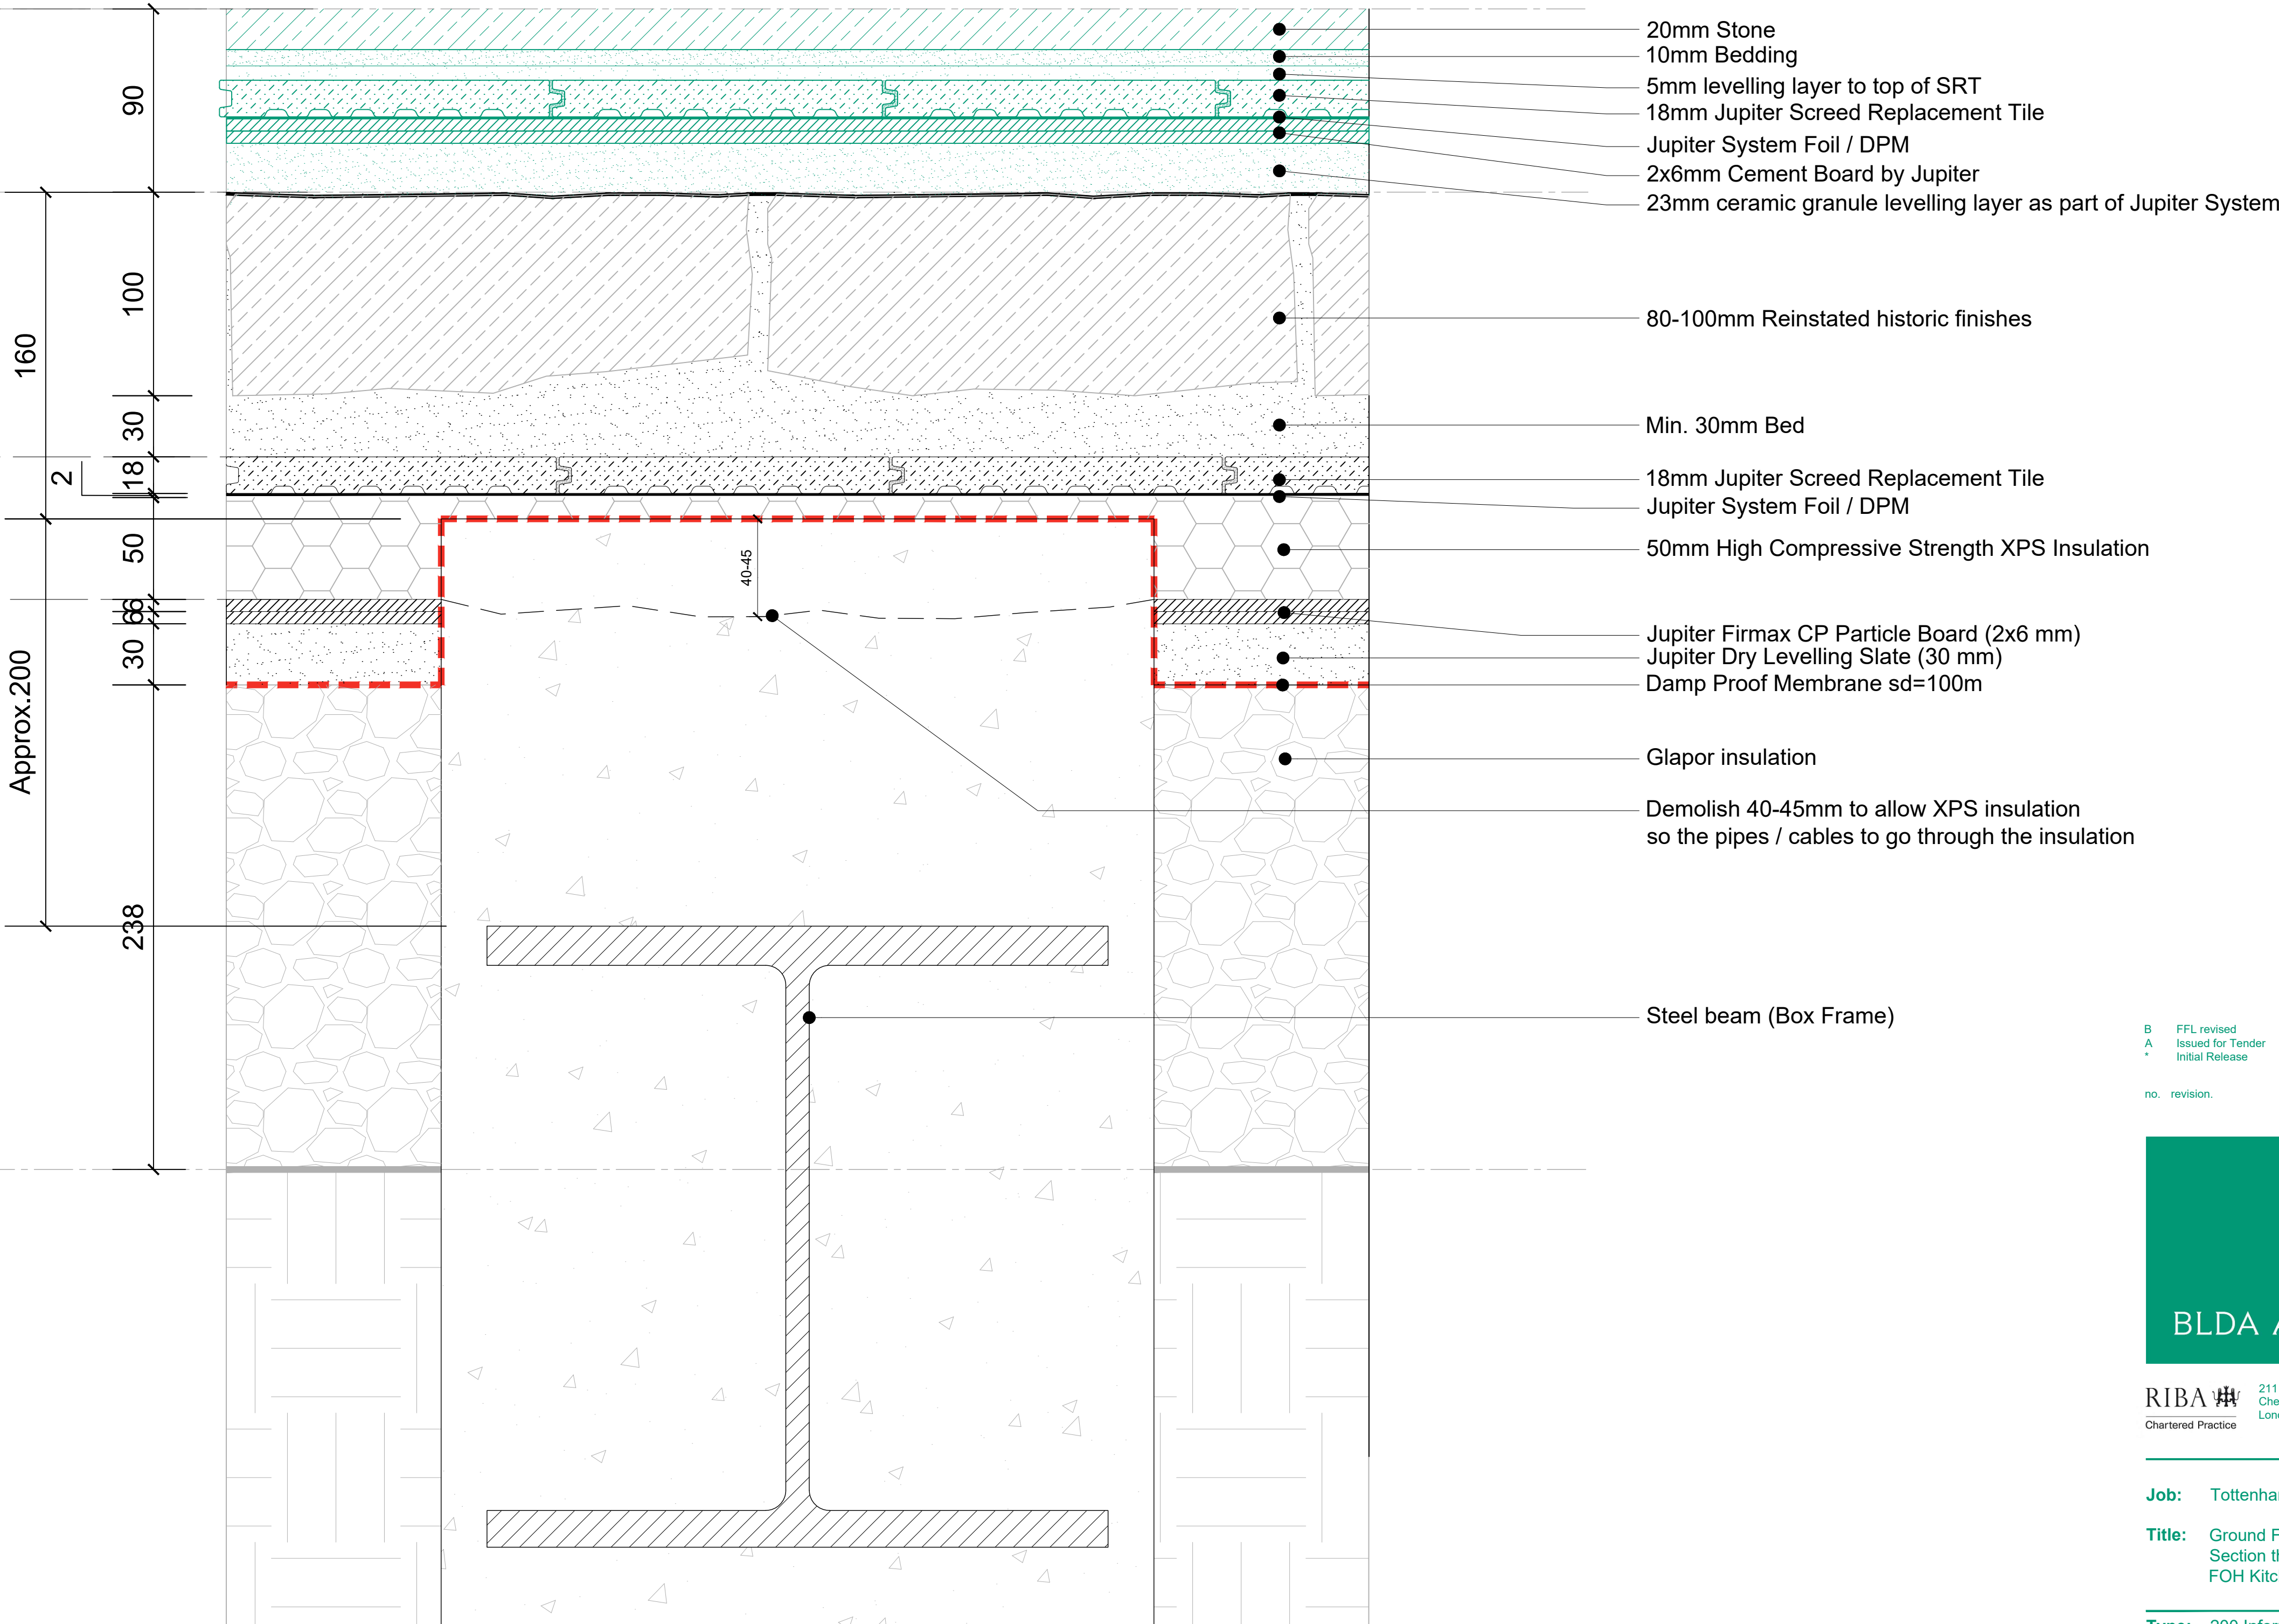

1 Section through the Picture Frame - FOH Kitchen
1:5 @ A1 / 1:10 @ A3 - GROUND FLOOR

B FFL revised 28/05/26
A Issued for Tender 18/02/26
* Initial Release 20/01/26

no. revision. date.



RIBA 211 Design Centre East mail@blda.co.uk
Chartered Practice Chelsea Harbour www.blda.co.uk
London, SW10 0XF t +44 (0) 20 7838 5555
f +44 (0) 20 7838 5556

Job: Tottenham House - The Old Stables

Title: Ground Floor Build Ups
Section through the Picture Frame
FOH Kitchen

Type: 200 Information

Status: For Planning

drawn by EA checked by BG approved by JB
scale 1:5 @ A1 size A1 date 17/06/26
job number drawing number revision

3123 240.18 B