


Take out the existing pitched roof and build a new flat roof rear extension to the rear.

Take out the existing flat ceilings and open up to the underside of the roof structure.

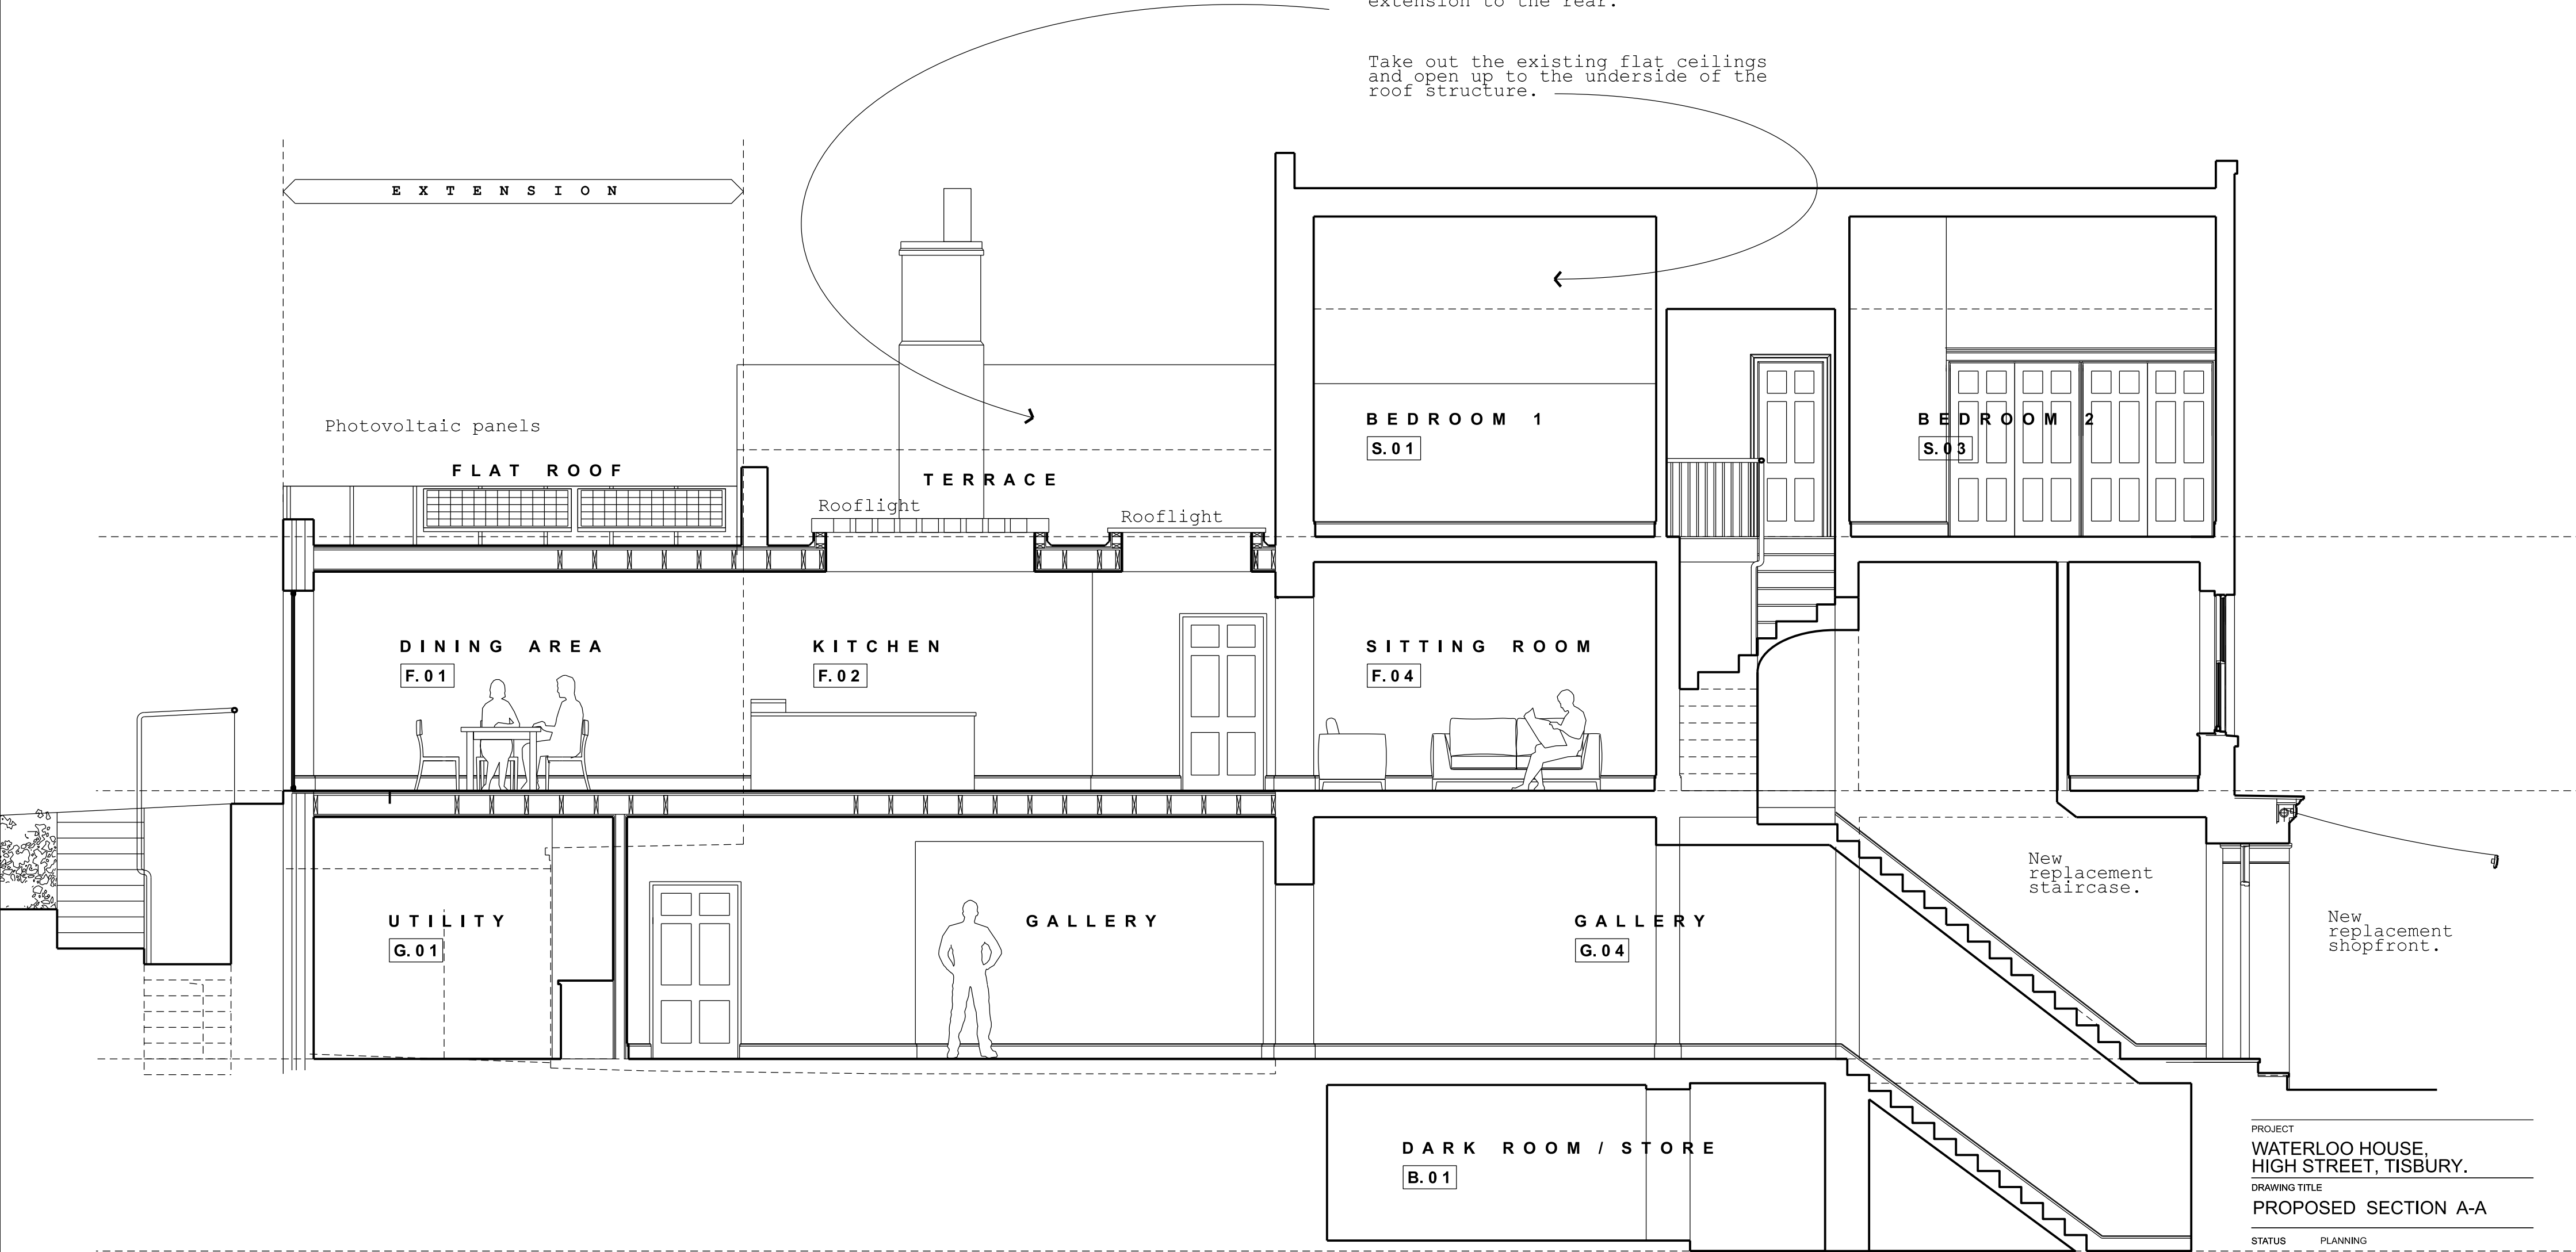

0 0.5 1 2 3 4 5

SCALE IN METRES @ 1:50

PROPOSED SECTION A - A

PROJECT
WATERLOO HOUSE,
HIGH STREET, TISBURY.

DRAWING TITLE
PROPOSED SECTION A-A

STATUS PLANNING

DATE	DRAWN	CHECK	SCALE @ A2
06.12.2018	HW		1:50

PROJECT	UNIT	CI/SFB	TYPE &	REVISION
NUMBER	/BLOCK	CODE	NUMBER	LETTER

DRAWING NO.		
1072	1102	-



BATH CONSERVATION ARCHITECTS
7 PIERREPONT STREET
BATH BA1 1LB W: www.bathconservationarchitects.com
T: 01225 314 074