


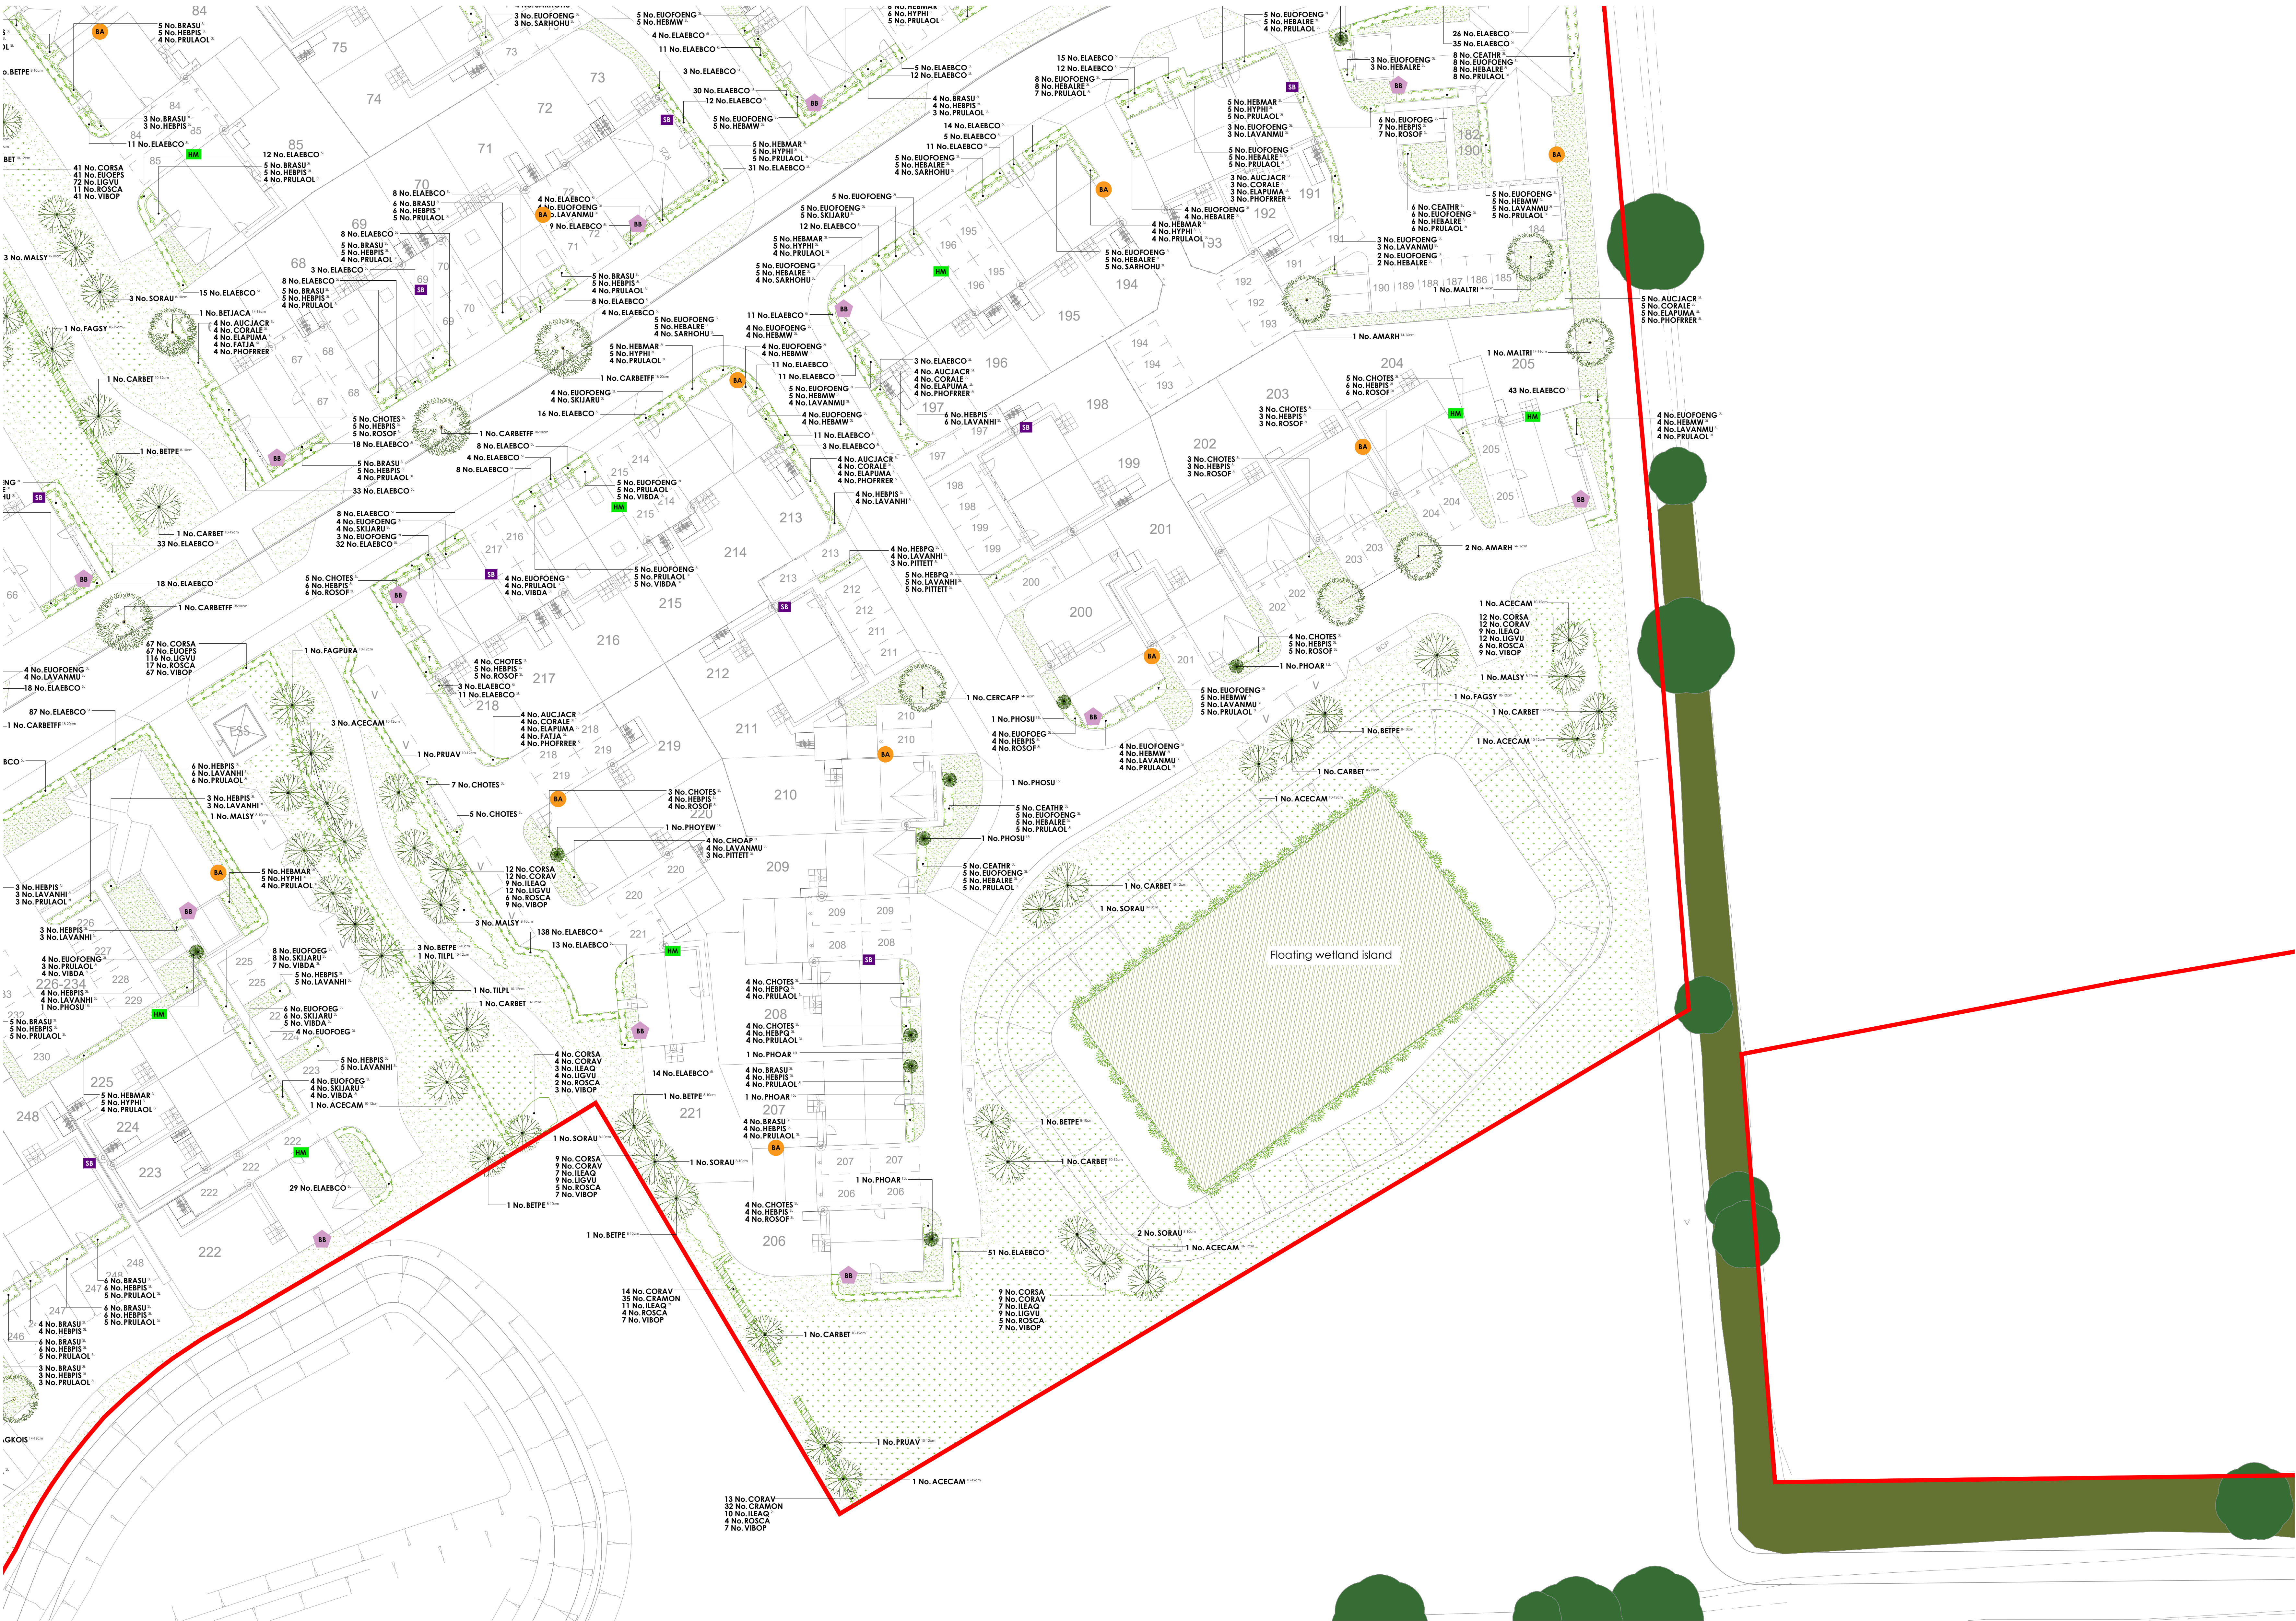

Plant Schedule									
Trees - Plots									
Abb	Species	Supply	Size	Girth	Number				
AMAR	Amelanchier alaborea 'Robin Hill'	EH512R	425-600cm	14-16cm	15				
BETJACA	Betula utilis jacquemontii	EH512R	425-600cm	14-16cm	5				
CERCAP	Cercis canadensis 'Forest Pansy'	EH512R	425-600cm	14-16cm	4				
MAGKOS	Magnolia kobus 'Isis'	EH512R	425-600cm	14-16cm	18				
MALTRI	Malus hibotata	EH512R	425-600cm	14-16cm	3				
					Total: 45				
Trees - Public Open Space									
Abb	Species	Supply	Size	Girth	Number				
BETPE	Betula pendula	512R	250-300cm	8-10cm	37				
MALSY	Malus sylvestris	512R	250-300cm	8-10cm	21				
SORAR	Sorbus aria	512R	250-300cm	8-10cm	5				
SORAU	Sorbus aucuparia	512R	250-300cm	8-10cm	16				
ACECAM	Acer campestre	552R	300-350cm	10-12cm	14				
CARBET	Corpinus betulus	552R	300-350cm	10-12cm	19				
FAGPURA	Fagus sylvatica 'Purpurea'	552R	300-350cm	10-12cm	2				
FAGSY	Fagus sylvatica	552R	300-350cm	10-12cm	5				
PRUAV	Prunus avium	552R	300-350cm	10-12cm	7				
TILCO	Tilia cordata	552R	300-350cm	10-12cm	1				
TULP	Tilia phillyfolia	552R	300-350cm	10-12cm	4				
AMARH	Amelanchier alaborea 'Robin Hill'	EH512R	425-600cm	14-16cm	1				
BETJACA	Betula utilis jacquemontii	EH512R	425-600cm	14-16cm	1				
LEUO	Lindera latifolia	EH512R	425-600cm	14-16cm	4				
CARBET1	Corpinus betulus 'Travis Fontaine'	EH512R	450-650cm	18-20cm	16				
MALBAS	Malus baccata 'Street Parade'	EH512R	450-650cm	18-20cm	4				
					Total: 157				
Specimen Shrubs									
Abb	Species	Pat Size	Height	Habit	Number				
PHOAR	Phormium 'Amazing Red'	15L	80-100cm	Tip Cm	8				
PHOIE	Phormium 'Jester'	15L	80-100cm	Tip Cm	5				
PHOSU	Phormium 'Sundowner'	15L	80-100cm	Tip Cm	11				
PHOWE	Phormium 'Yellow Wave'	15L	80-100cm	Tip Cm	11				
					Total: 35				
Single-Species Hedgerows									
Abb	Species	Pat Size	Height	Habit	Density	Number			
ELAEBCO	Elaeagnus ebbingei 'Compacta'	3L	40-60cm	Bushy	0.4Cm	5148			
					Total: 5148				
Shrubs - Plots									
Abb	Species	Pat Size	Height	Habit	Density	Number			
AUCJACR	Aucuba japonica 'Catanalinda'	3L	40-60cm	Bushy	0.75Cm	159			
BRASU	Brachyglottis 'Sunshine'	3L	20-30cm	Bushy	0.6Cm	191			
CEATHR	Ceanothus thyrsiflorus repens	3L	20-30cm	Bushy	0.6Cm	160			
CHOPAP	Choisy 'Athena Pearl'	3L	20-30cm	Bushy	0.6Cm	194			
CHOYE	Choisy 'terracotta'	3L	20-30cm	Bushy	0.6Cm	54			
CHOTES	Choisy 'terracotta Sundance'	3L	20-30cm	Bushy	0.6Cm	310			
CHOTES	Choisy 'terracotta Sundance'	3L	20-30cm	Bushy	0.6Cm	4			
COALE	Cornus alba 'Braganza'	3L	40-60cm	branched	0.75Cm	128			
ELAFUMA	Elaeagnus fortunei 'Maculata'	3L	40-60cm	Bushy	0.75Cm	133			
EUOFOEG	Eunymus fortunei 'Emerald Gold'	3L	10-20cm	Bushy	0.6Cm	305			
EUOFOEG	Eunymus fortunei 'Emerald Gold'	3L	10-20cm	Bushy	0.6Cm	641			
FATJA	Fatsia japonica	3L	40-60cm	Bushy	0.75Cm	94			
HEBALRE	Hebe albertana 'Red Edge'	3L	10-20cm	Bushy	0.6Cm	210			
HEMAR	Hebe 'Magpie'	3L	20-30cm	Bushy	0.6Cm	160			
HEMAR	Hebe 'Mrs Winder'	3L	20-30cm	Bushy	0.6Cm	140			
HEPIS	Hebe pinguifolia 'Sutherland'	3L	10-20cm	Bushy	0.6Cm	336			
HEPISQ	Hebe 'Purple Queen'	3L	20-30cm	Bushy	0.6Cm	243			
HYPHI	Hypocissus 'Hedley'	3L	20-30cm	Bushy	0.6Cm	206			
LAVANHI	Lavandula angustifolia 'Hidcot'	3L	10-20cm	Bushy	0.6Cm	145			
LAVANMU	Lavandula angustifolia 'Munstead'	3L	10-20cm	Bushy	0.6Cm	416			
PHOFREER	Philadelphus 'Kramer Red Robin'	3L	40-60cm	Bushy	0.75Cm	161			
PITETI	Pittosporum tenuifolium 'Tom Thumb'	3L	20-30cm	Bushy	0.6Cm	76			
PRULAO	Prunus laurocerasus 'Otto Luyken'	3L	30-40cm	Bushy	0.6Cm	426			
ROSCOP	Rosmarinus officinalis	3L	20-30cm	Bushy	0.6Cm	143			
SAROHU	Sarcococca humilis	3L	20-30cm	Bushy	0.6Cm	107			
SKJABU	Skimmia japonica 'Rubra'	3L	20-30cm	Bushy	0.6Cm	207			
VIBDA	Viburnum davidii	3L	20-30cm	Bushy	0.6Cm	216			
VIBTEVP	Viburnum tinus 'Eve Pice'	3L	20-30cm	Bushy	0.6Cm	54			
					Total: 5839				
Native Hedgerow - Species-Rich (Transplants)									
Abb	Species	Supply	Height	Density	Number				
CORSA	Cornus sanguinea	T1+1:3 Breaks	60-80cm	0.4Cm Double Staggered at 0.4m offset	160				
EUOFS	Eunymus europaeus	T1+1:3 Breaks	60-80cm	0.4Cm Double Staggered at 0.4m offset	160				
IGWV	Ligustrum vulgare	T1+1:3 Breaks	60-80cm	0.4Cm Double Staggered at 0.4m offset	278				
ROSCA	Rosa carolina	T1+1:3 Breaks	60-80cm	0.4Cm Double Staggered at 0.4m offset	85				
VIBOP	Viburnum opulus	T1+1:3 Breaks	60-80cm	0.4Cm Double Staggered at 0.4m offset	243				
CORAV	Corylus avellana	T1+1:3 Breaks	60-80cm	0.4Cm Double Staggered at 0.4m offset	144				
CRAMON	Cornus monspeliensis	T1+1:3 Breaks	60-80cm	0.4Cm Double Staggered at 0.4m offset	407				
ILEAQ	Ilex aquifolium	2L:3 Breaks	60-80cm	0.4Cm Double Staggered at 0.4m offset	124				
					Total: 1621				
Native Scrub									
Abb	Species	Supply	Height	Mix %	Density	Number			
CORSA	Cornus sanguinea	T1+1:3 Breaks	60-80cm	20%	1 Cr	91			
CORAV	Corylus avellana	T1+1:3 Breaks	60-80cm	20%	1 Cr	91			
ILEAQ	Ilex aquifolium	2L:3 Breaks	60-80cm	15%	1 Cr	68			
IGWV	Ligustrum vulgare	T1+1:3 Breaks	60-80cm	20%	1 Cr	91			
ROSCA	Rosa carolina	T1+1:3 Breaks	60-80cm	10%	1 Cr	49			
VIBOP	Viburnum opulus	T1+1:3 Breaks	60-80cm	15%	1 Cr	68			
					Total: 458				
Wetland									
Nutrient Neutrality - Floating Wetland Island (Island/float or similar approved) - Pre-vegetated coir mats planted with plugs, typically at 20 plants per m density. Standard mix:									
	Carex acutiformis	Lithium salicaria							
	Carex pseudocyperus	Menhaden aquatica							
	Glyceria maxima	Phytolacca americana							
	Iris pseudocorus	Schoenoplectus lacustris							
Turf, Seeding & Loose Aggregates									
Turf to gardens to be laid as follows: 'Medallion', or similar approved.									
Amenity Grass									
A22 low maintenance seed mixture, as supplied by Geminal (www.geminalamenity.com) or similar approved.									
Meadow Grassland									
E1x1, seed mixture for meadows, as supplied by Emongate Seeds (www.wildseed.co.uk) or similar approved.									
Wet Meadow Grassland									
E1x1, seed mixture for wetlands, as supplied by Emongate Seeds (www.wildseed.co.uk) or similar approved.									
Decorative gravel infill									
Coloured buff gravel laid over a weed suppressant membrane or similar approved.									
Ecological Enhancements									
Ecological enhancements shown as suggested by GE Consulting. See their report for further details.									
Schwegler No.17A Triple Cavity Swift Box (45 No. total)									
Schwegler House Martin Cup (49 No. total)									
Bee Brick (48 No. total)									
Schwegler 1FQ Bat Box (50 No. total)									

Drawing to be read in conjunction with GL2423 SP 01 Landscape Specification.