
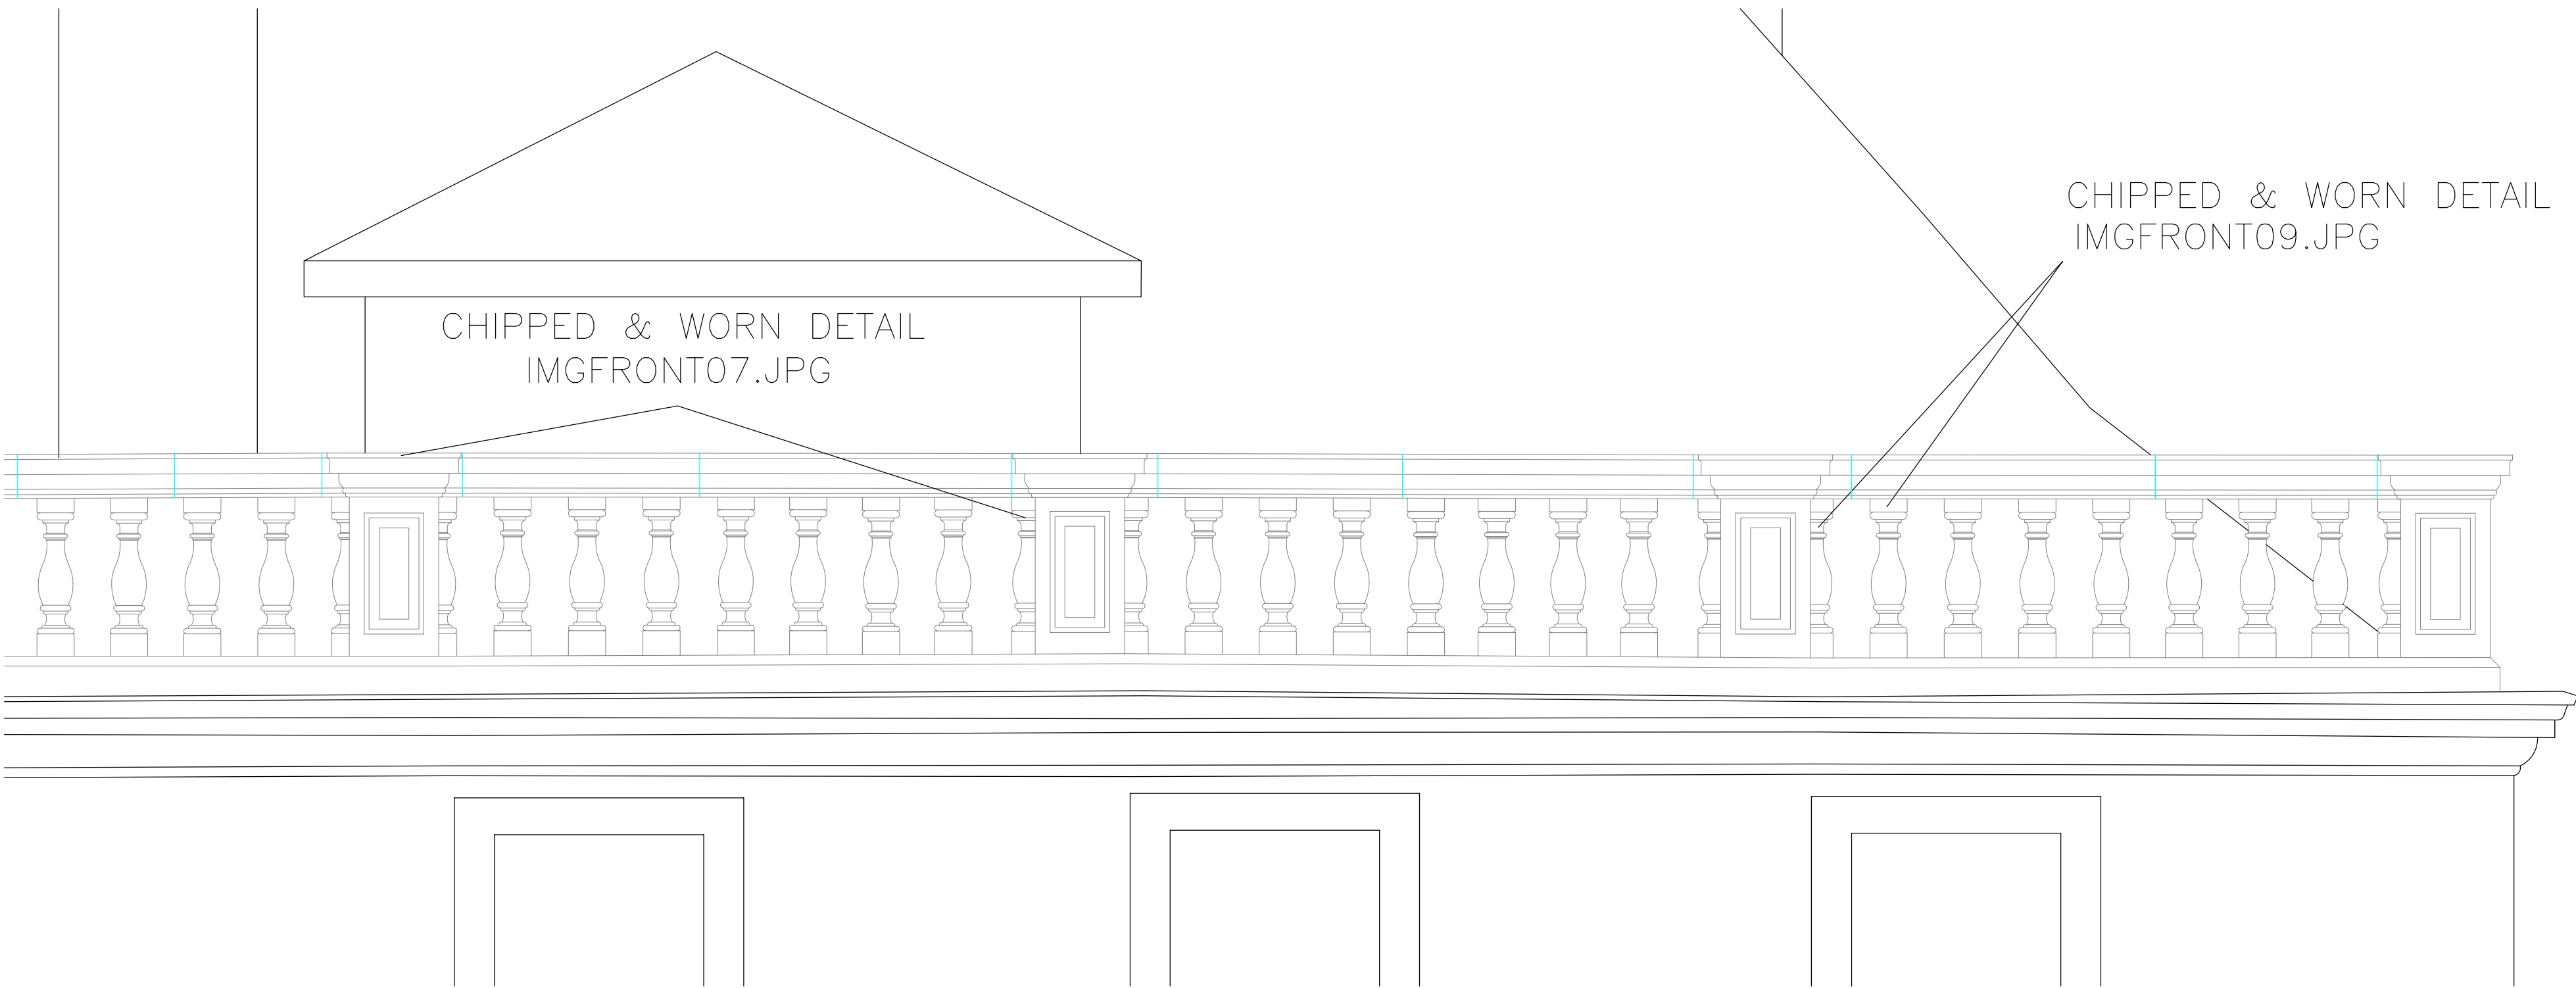


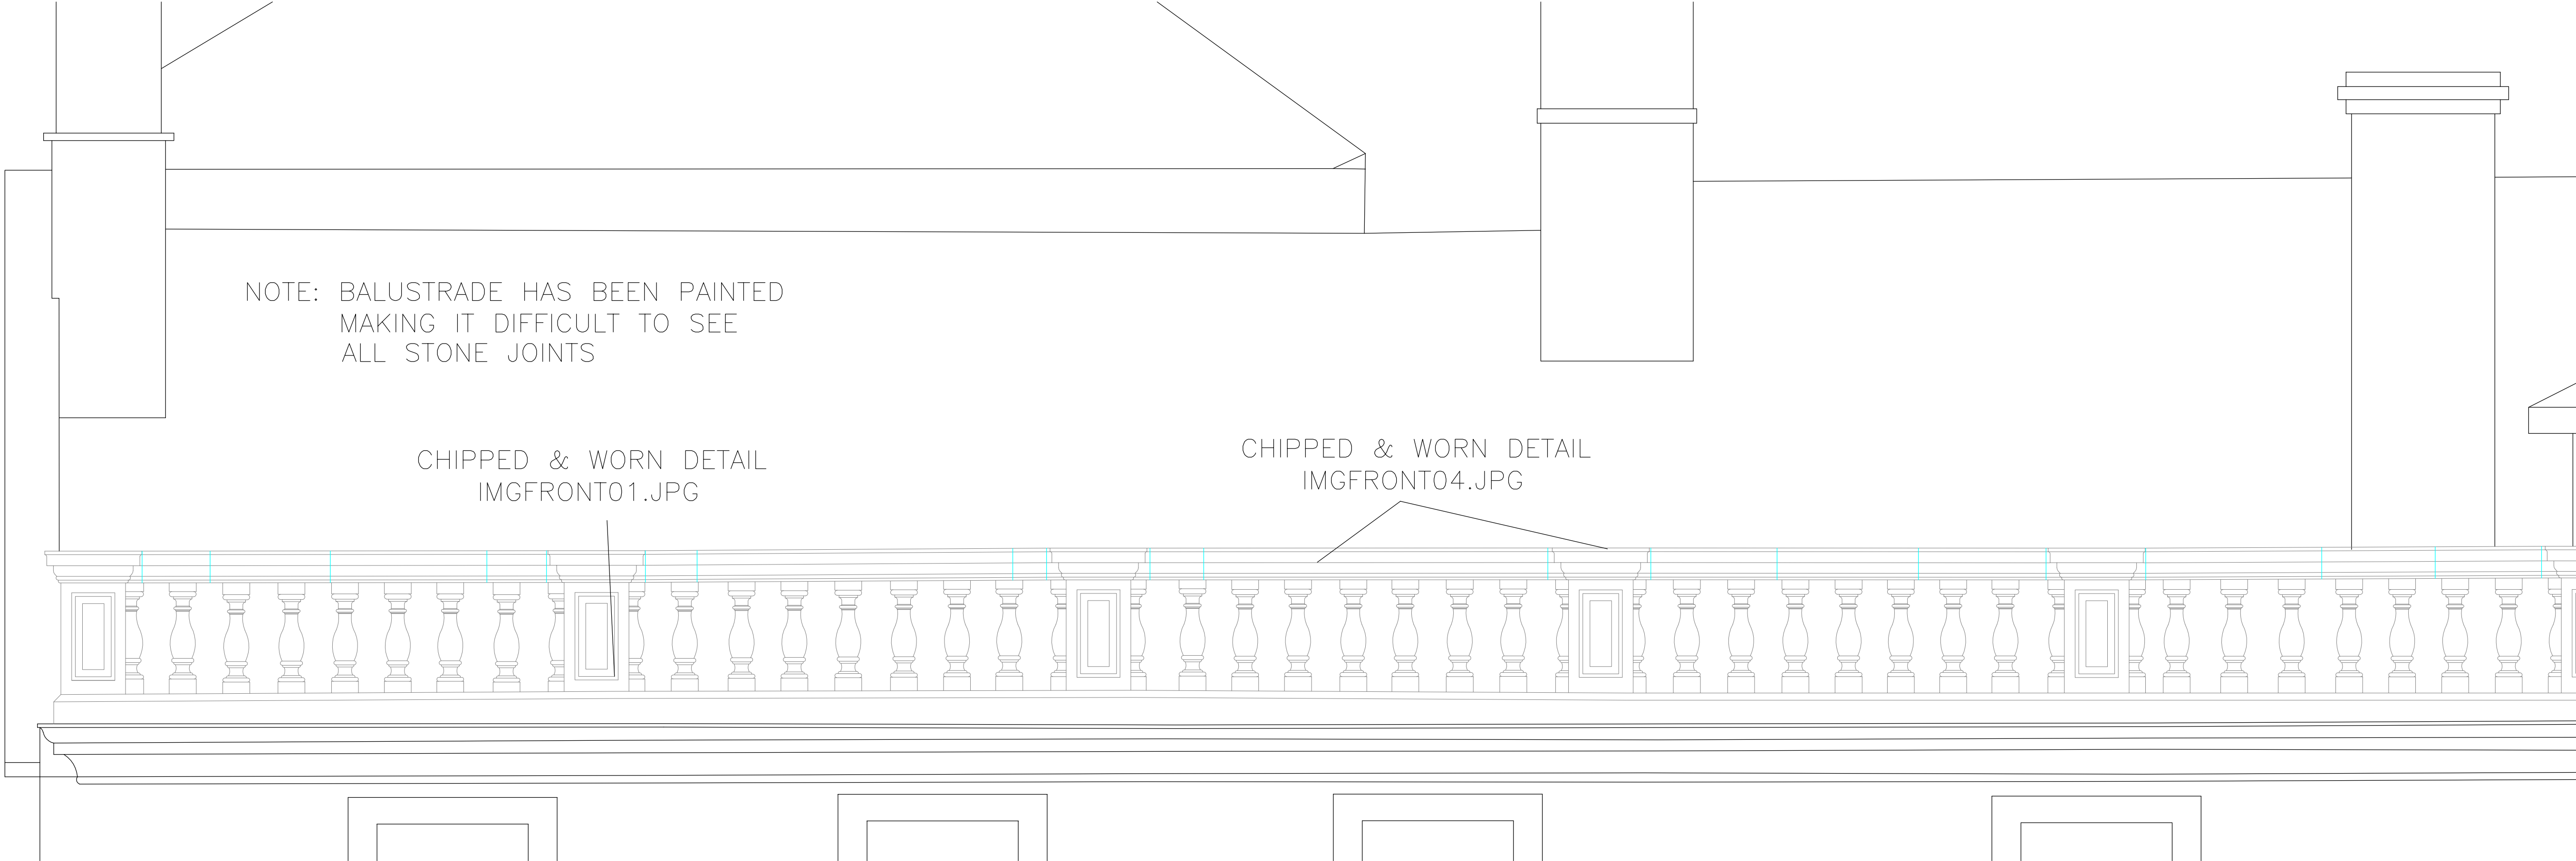

Notes
- Datum : Ordnance Survey Benchmark (OSBM) on The Bear Hotel, value 53.795m A.O.D.
- Survey contents correct as of date of survey and survey undertaken to agreed specification
- All critical dimensions to be checked prior to site works

AD HORNER LTD
LAND AND MEASURED BUILDING SURVEYORS

51 Bridge Street
Perschore
Worcestershire
WR10 1AL

1 Folly House
Venton
Plymouth, Devon
PL7 5DS

Telephone: 01386-555486 Telephone: 01752-837382

Website: www.adhorner.co.uk
E-mail: enquiries@adhorner.co.uk

Title		The Angel Hotel, 8 Market Place, Chippenham SN15 3HD Top roof balustrading - front elevation	
Client		The Angel Hotel	
Date		April 2022	
Plot scale		1 : 20 on A1 Sheet	
Digital scale		1 CAD unit : 1 metre	
Surveyed	BPF	Checked	JKW
0metres1			
© A.D.Horner Limited 2022			