


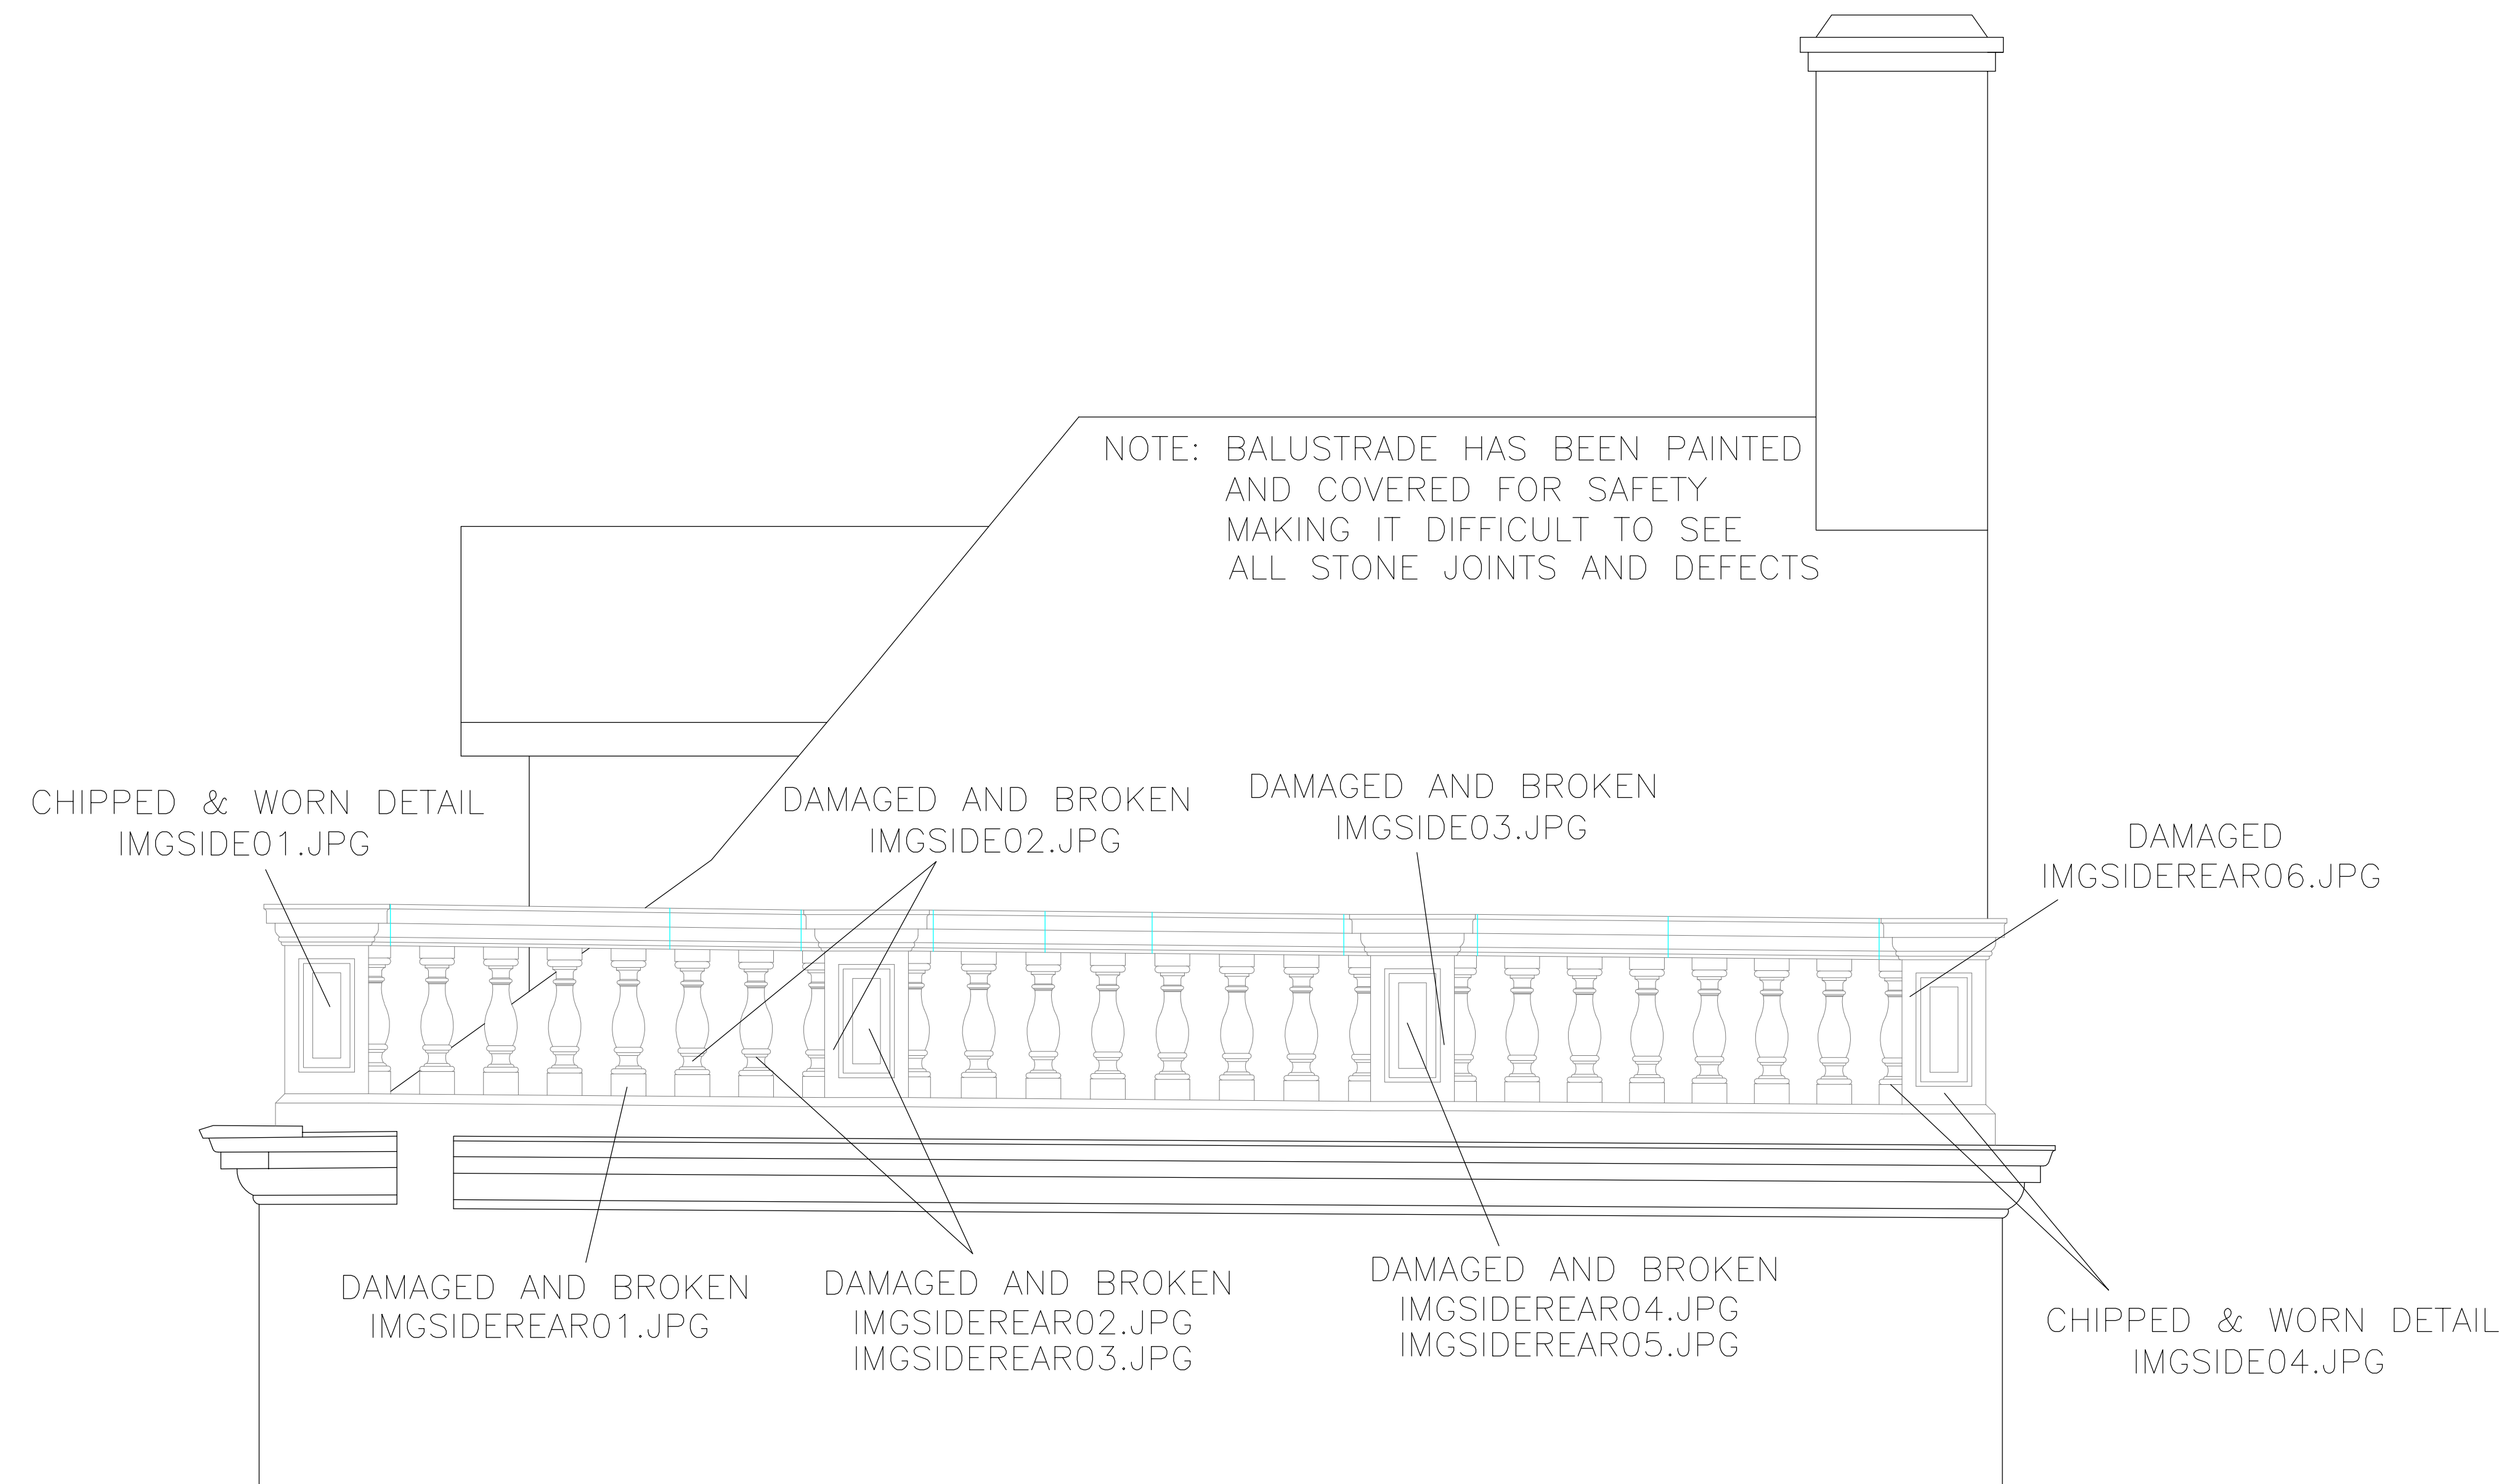

Notes - Datum : Ordnance Survey Benchmark (OSBM) on The Bear Hotel, value 53.795m A.O.D. - Survey contents correct as of date of survey and survey undertaken to agreed specification - All critical dimensions to be checked prior to site works	Title The Angel Hotel, 8 Market Place, Chippenham SN15 3HD Top roof balustrading - side elevation	
	Client The Angel Hotel	
	Date April 2022	Drawing No. 6698-12APR22-05
	Plot scale 1 : 20 on A1 Sheet Digital scale 1 CAD unit : 1 metre	
	Surveyed BPF	Checked JKW
0 metres 1		
AD HORNER LTD LAND AND MEASURED BUILDING SURVEYORS 51 Bridge Street Pershore Worcestershire WR10 1AL Telephone: 01386-555486 Website: www.adhorner.co.uk E-mail: enquiries@adhorner.co.uk 1 Folly House Venton Plymouth, Devon PL7 5DS Telephone: 01752-837382		
© A.D.Horner Limited 2022		