


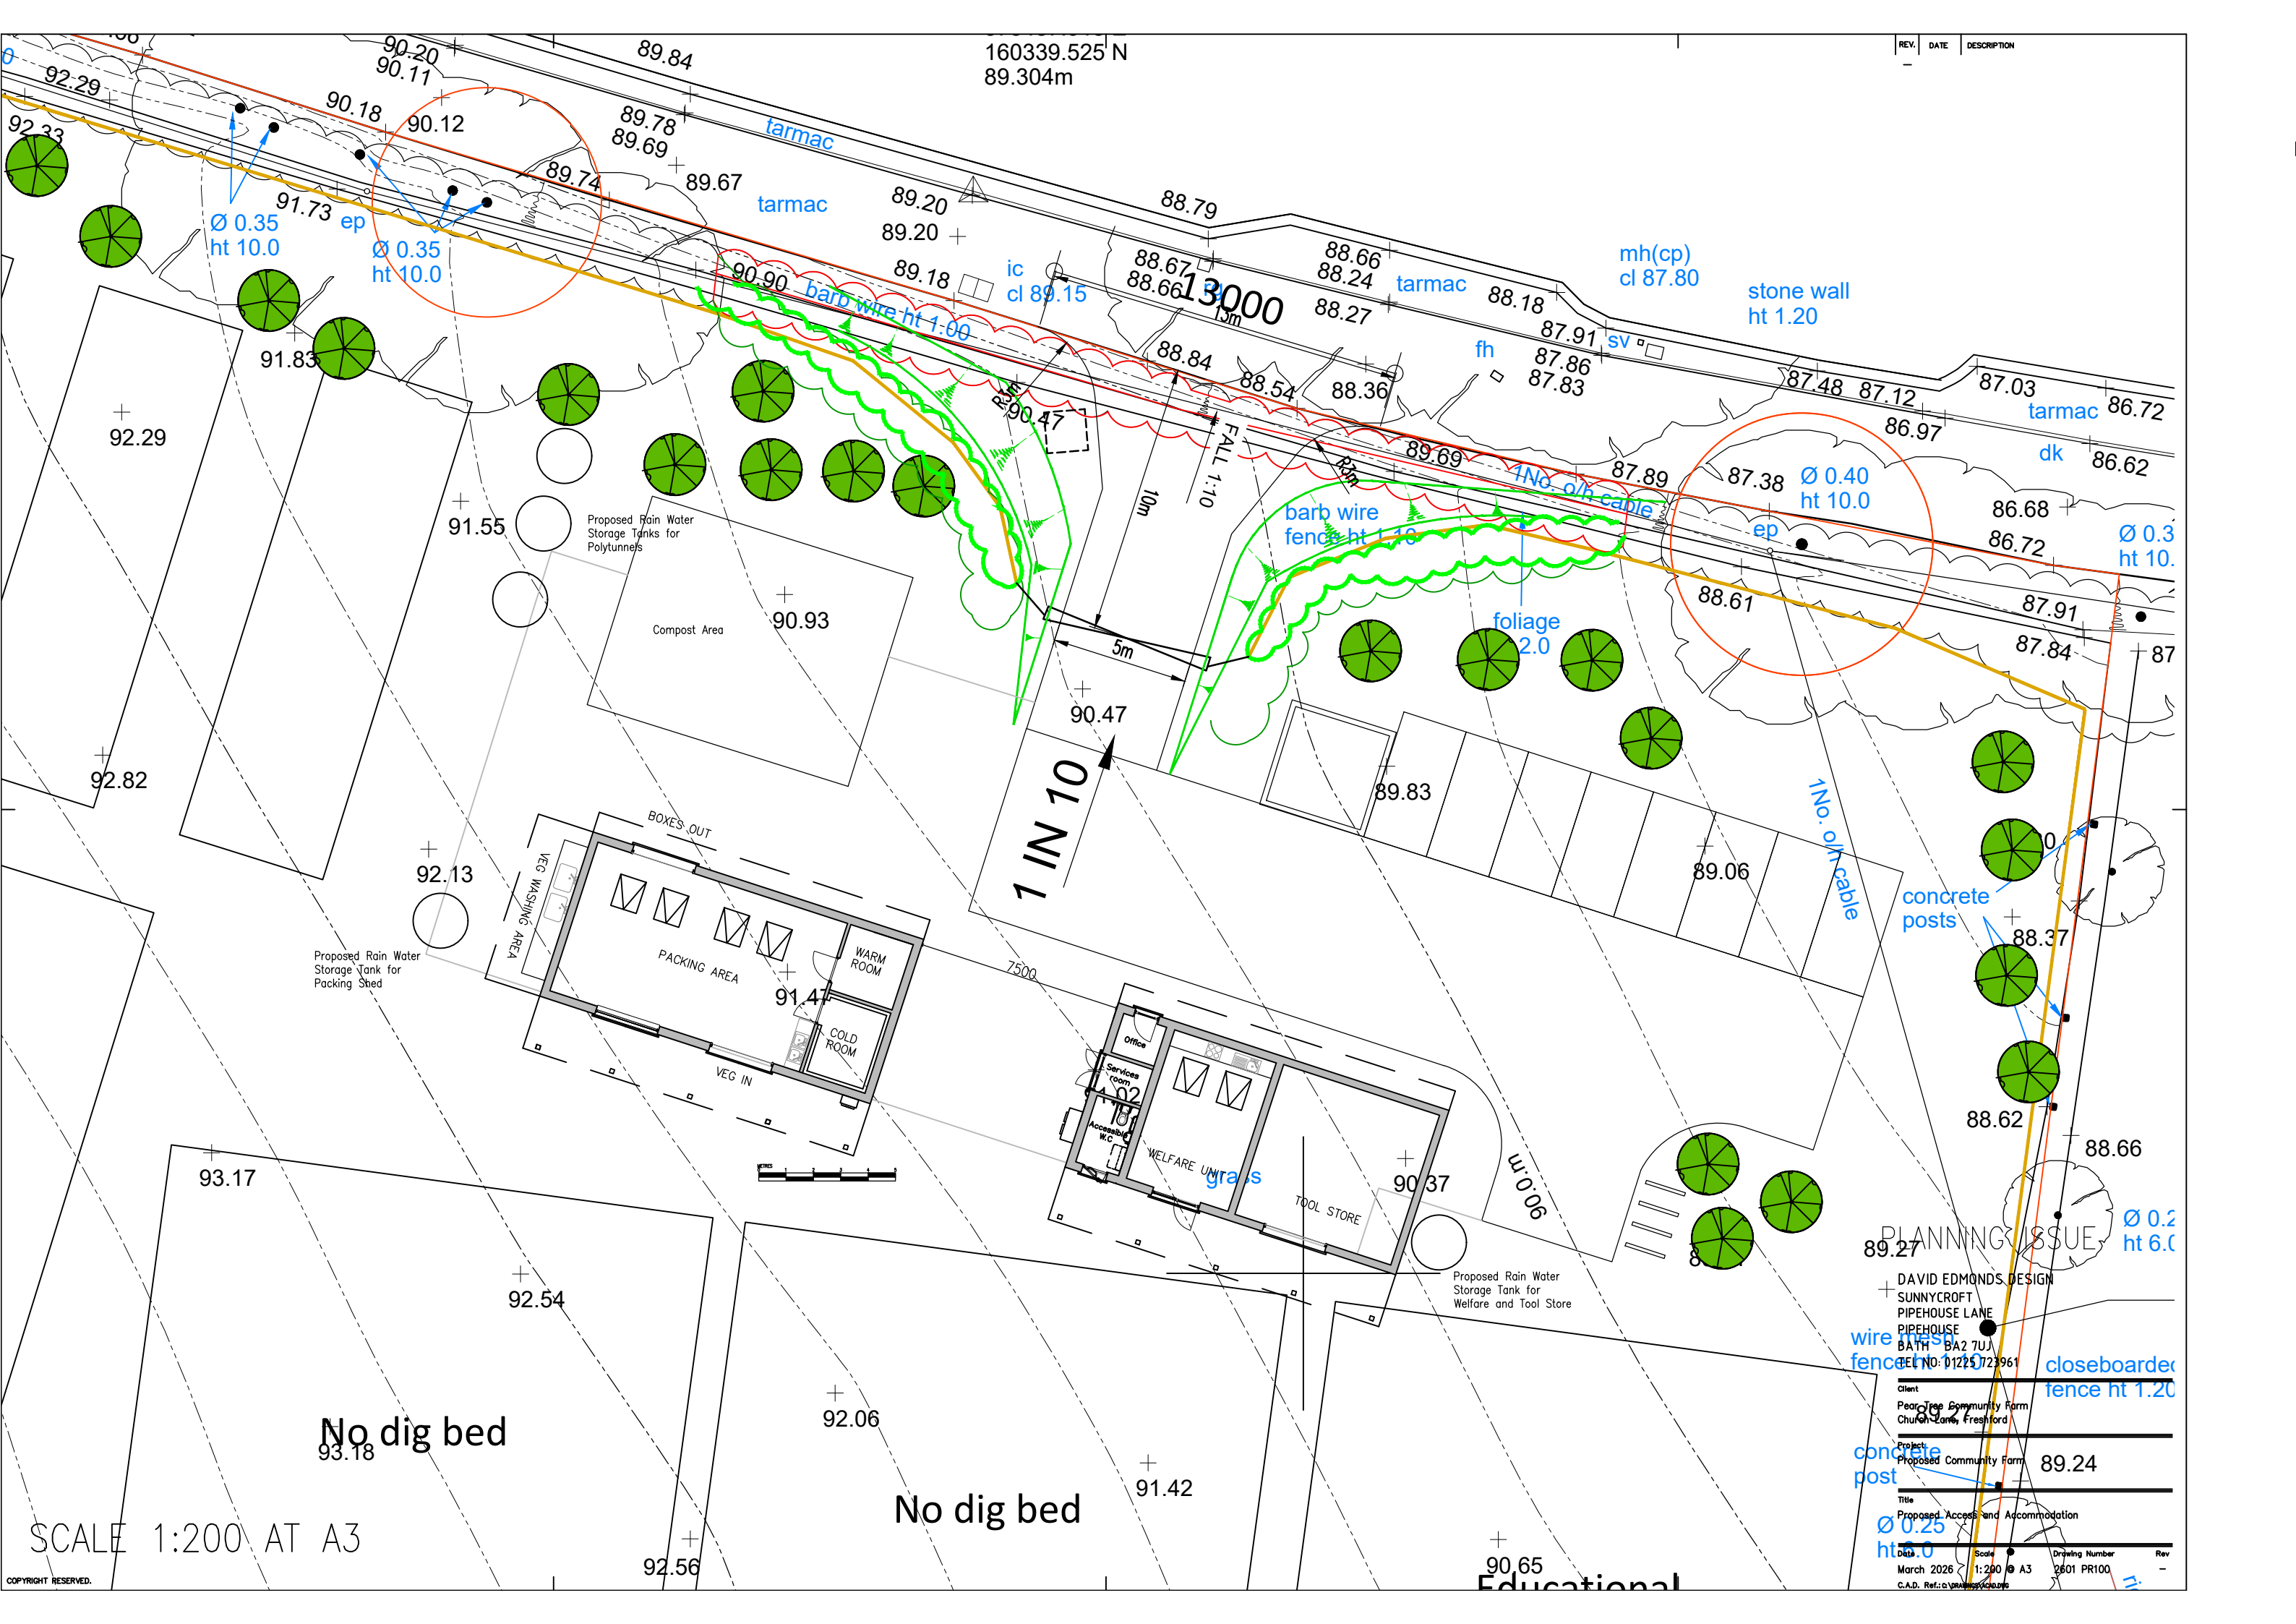

160339.525 N
89.304m

mh(cp)
cl 87.80

stone wall
ht 1.20

13000

1 IN 10

PLANNING ISSUE

DAVID EDMONDS DESIGN
SUNNYCROFT
PIPEHOUSE LANE
PIPEHOUSE
BATH BA2 7UJ
TEL NO: 01225 723961

Client	Peartree Community Farm Church Lane, Freshford
Project	Proposed Community Farm
Title	Proposed Access and Accommodation
Date	March 2026
Scale	1:200 @ A3
Drawing Number	2601 PR100
Rev	-

SCALE 1:200 AT A3