


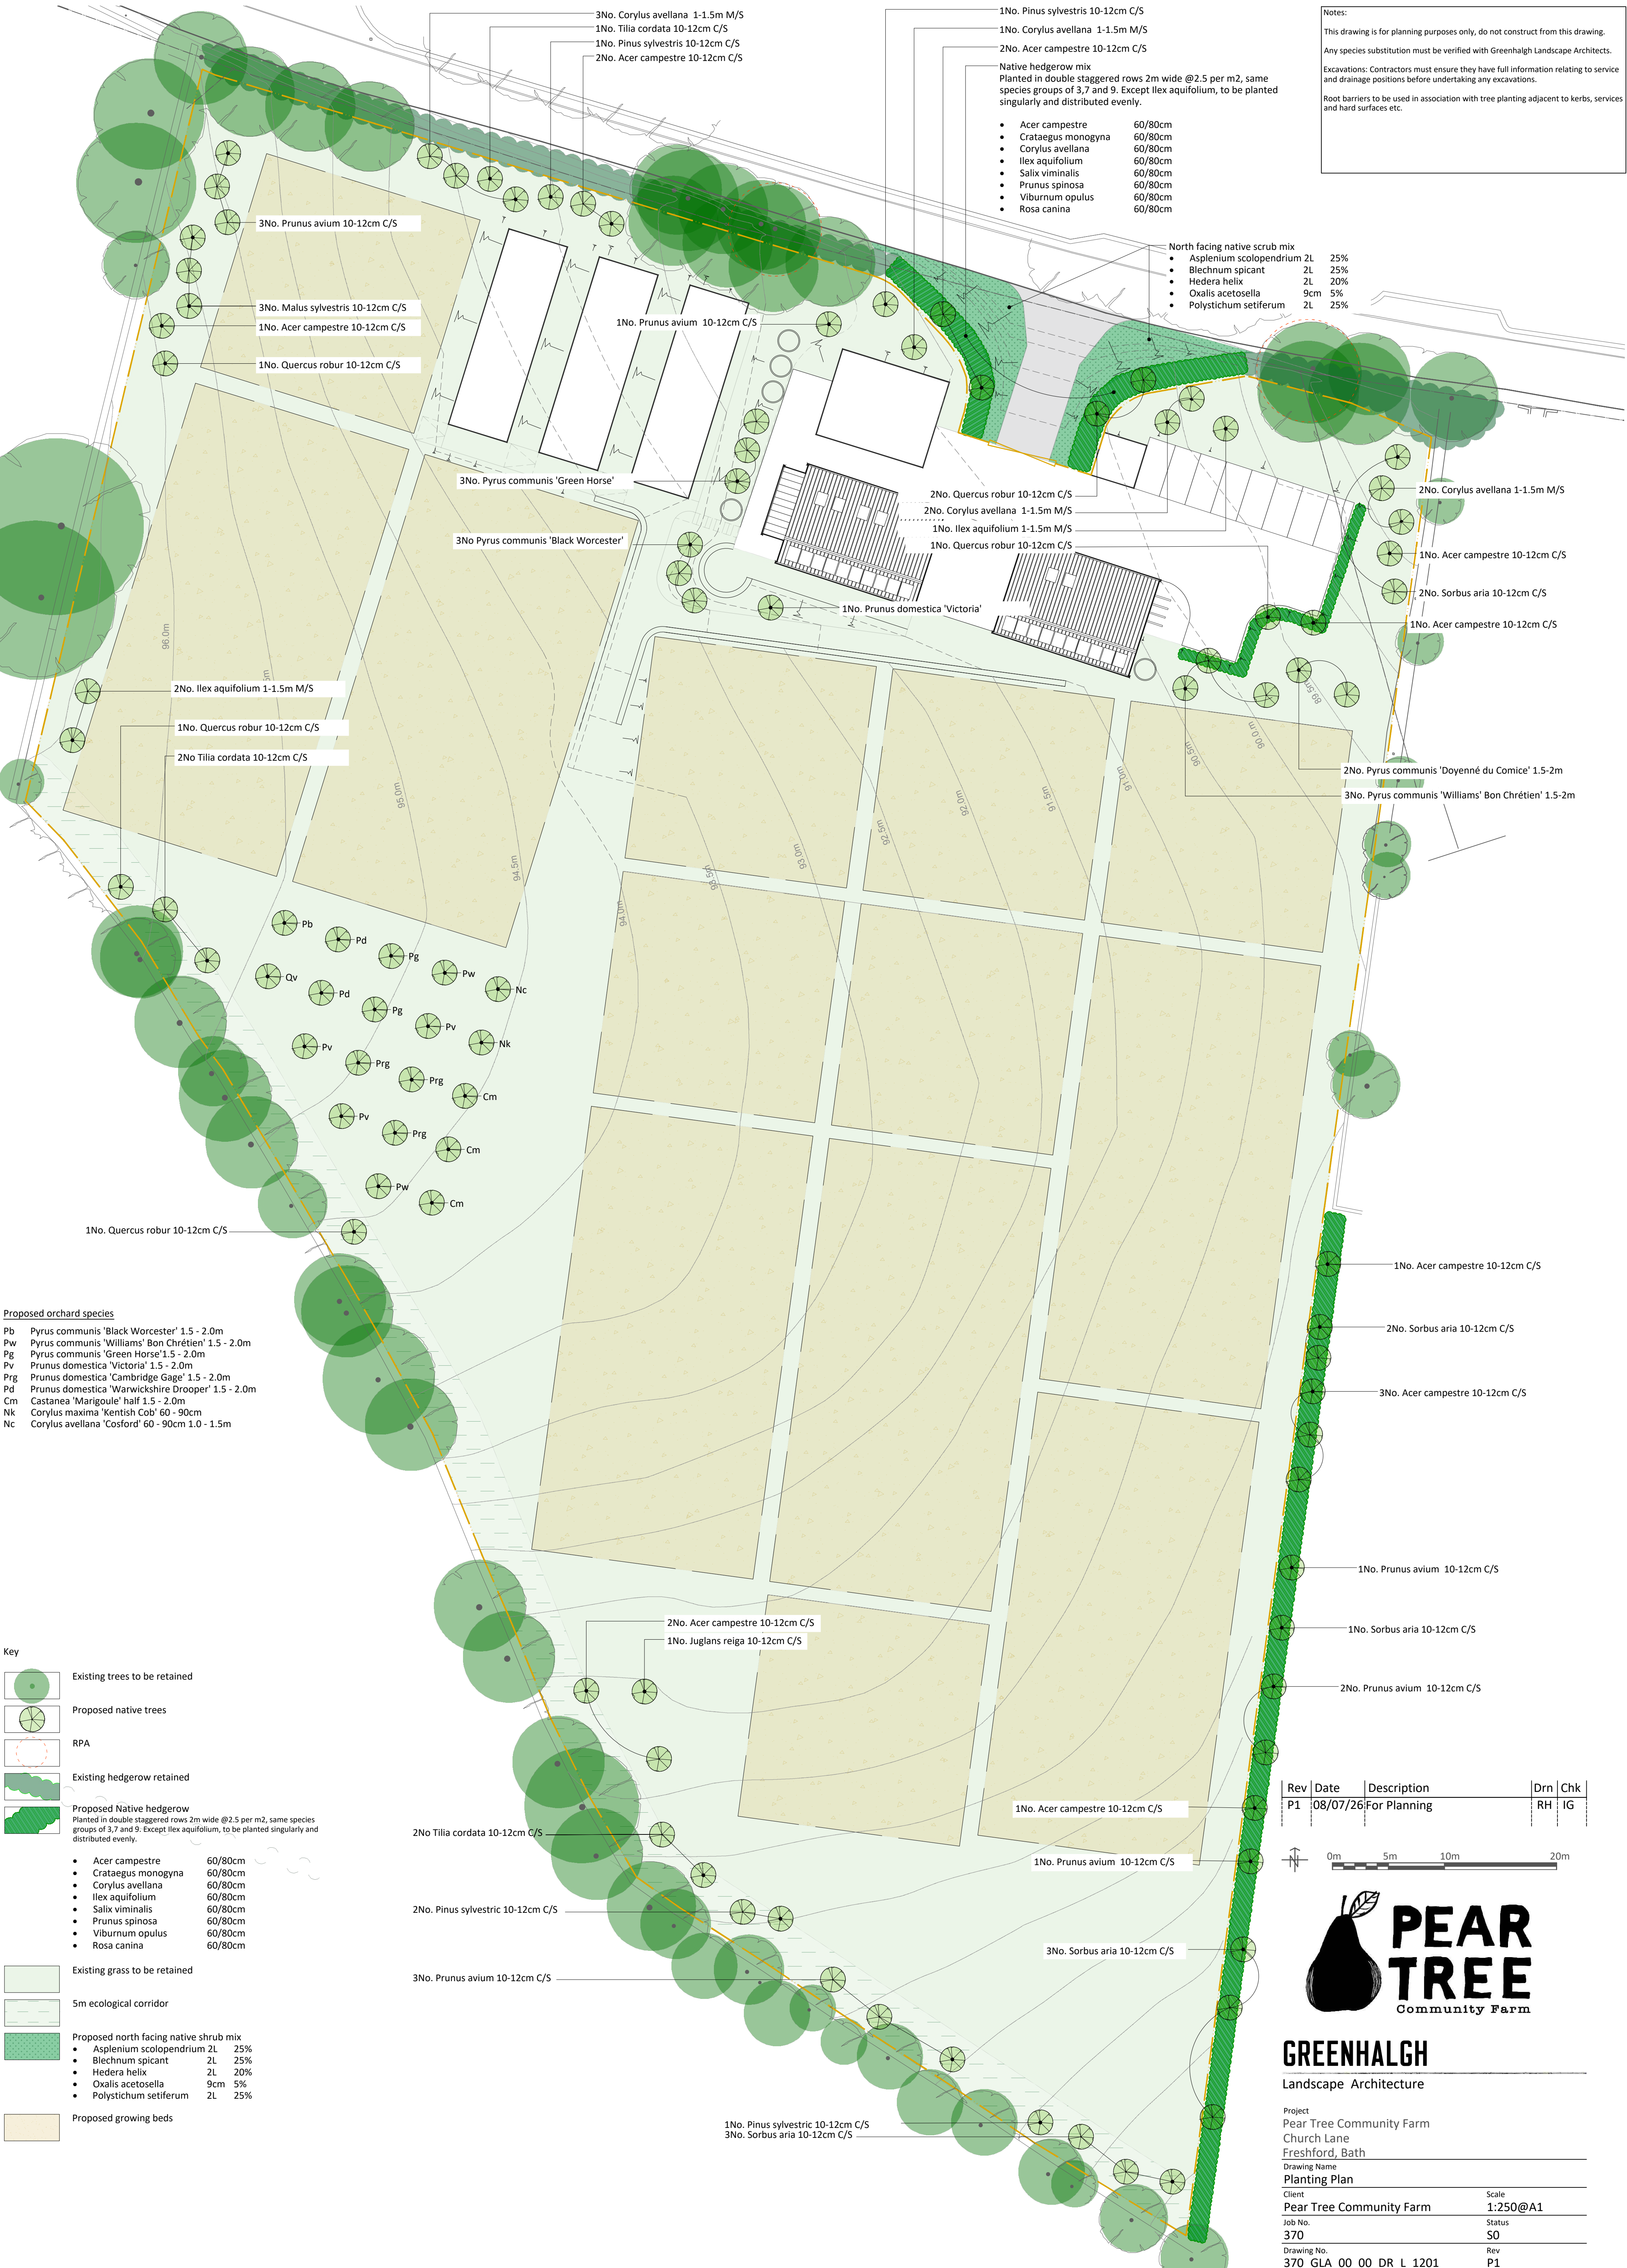

Notes:

This drawing is for planning purposes only, do not construct from this drawing.

Any species substitution must be verified with Greenhalgh Landscape Architects.

Excavations: Contractors must ensure they have full information relating to service and drainage positions before undertaking any excavations.

Root barriers to be used in association with tree planting adjacent to kerbs, services and hard surfaces etc.

- Proposed orchard species
- Pb Pyrus communis 'Black Worcester' 1.5 - 2.0m
 - Pw Pyrus communis 'Williams' Bon Chrétien' 1.5 - 2.0m
 - Pg Pyrus communis 'Green Horse' 1.5 - 2.0m
 - Pv Prunus domestica 'Victoria' 1.5 - 2.0m
 - Prg Prunus domestica 'Cambridge Gage' 1.5 - 2.0m
 - Pd Prunus domestica 'Warwickshire Drooper' 1.5 - 2.0m
 - Cm Castanea 'Marigoule' half 1.5 - 2.0m
 - Nk Corylus maxima 'Kentish Cob' 60 - 90cm
 - Nc Corylus avellana 'Cosford' 60 - 90cm 1.0 - 1.5m

- Key
- Existing trees to be retained
 - Proposed native trees
 - RPA
 - Existing hedgerow retained
 - Proposed Native hedgerow
Planted in double staggered rows 2m wide @2.5 per m2, same species groups of 3,7 and 9. Except Ilex aquifolium, to be planted singularly and distributed evenly.
 - Acer campestre 60/80cm
 - Crataegus monogyna 60/80cm
 - Corylus avellana 60/80cm
 - Ilex aquifolium 60/80cm
 - Salix viminalis 60/80cm
 - Prunus spinosa 60/80cm
 - Viburnum opulus 60/80cm
 - Rosa canina 60/80cm
 - Existing grass to be retained
 - 5m ecological corridor
 - Proposed north facing native shrub mix
 - Asplenium scolopendrium 2L 25%
 - Blechnum spicant 2L 25%
 - Hedera helix 2L 20%
 - Oxalis acetosella 9cm 5%
 - Polystichum setiferum 2L 25%
 - Proposed growing beds

Rev	Date	Description	Drn	Chk
P1	08/07/26	For Planning	RH	IG



GREENHALGH
Landscape Architecture

Project		Scale
Pear Tree Community Farm		1:250@A1
Church Lane		Status
Freshford, Bath		S0
Drawing Name		Rev
Planting Plan		P1
Client	Pear Tree Community Farm	
Job No.	370	
Drawing No.	370_GLA_00_00_DR_L_1201	