



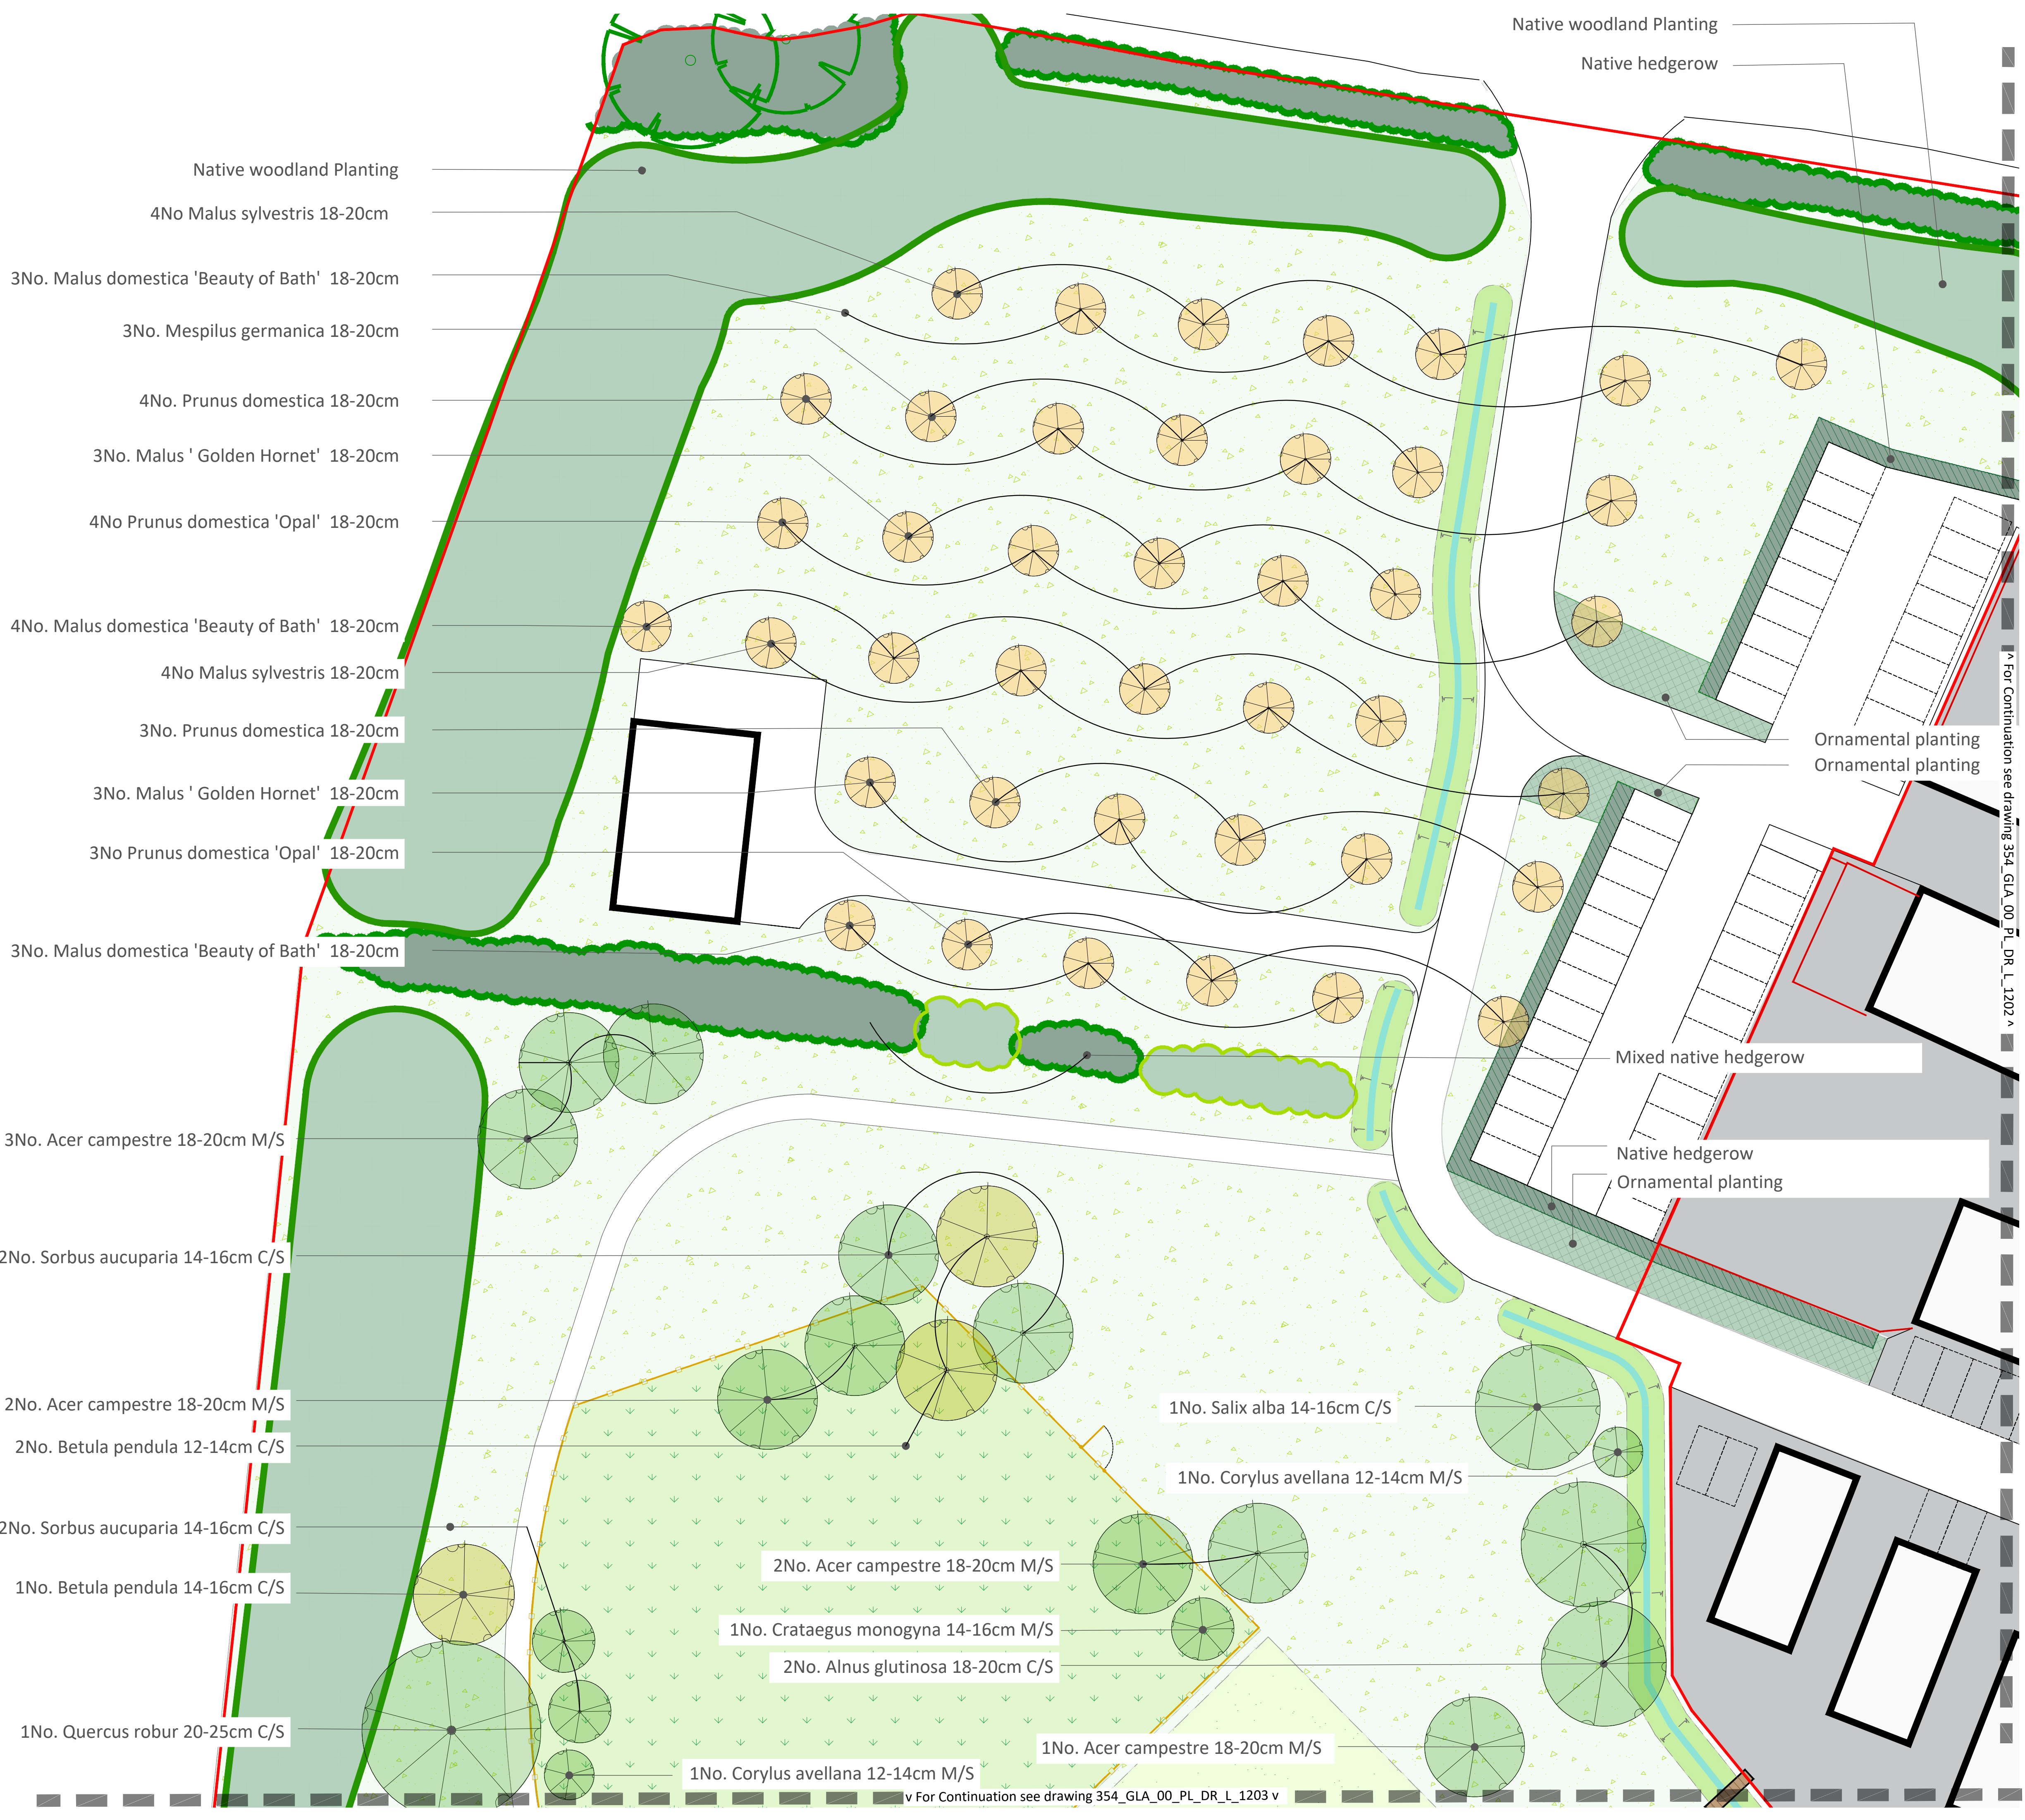

- Application boundary
- Planting Proposals
- Refer also to Plant Schedules document 354_GLA_00_00_SH_L_6001
- Existing tree
- Existing boundary planting
- Retained and enhanced as appropriate.
- Proposed infrastructure tree
- Proposed orchard tree
- Proposed native woodland planting
- Proposed mixed native hedge
- Proposed native hedge
- Carpinus betulus
- Proposed meadow grass planting
- EM2 General Purpose Meadow Mixture by Emorsgate. Sown at a rate of 4g/m2. Maintained as long grassland throughout the growing season.
- Short mown species rich grassland
- EL1 Flowering Lawn Mixture by Emorsgate. Sown at a rate of 4g/m2. Maintained as short grassland throughout the growing season
- Proposed grazing mix
- Grass grazing mixture.
- Proposed ornamental planting
- Proposed marginal planting
- Proposed transitional planting
- Emorsgate EP1 Pond Edge Mixture. Sown at a rate of 4g/m2.
- Mown grass footpath

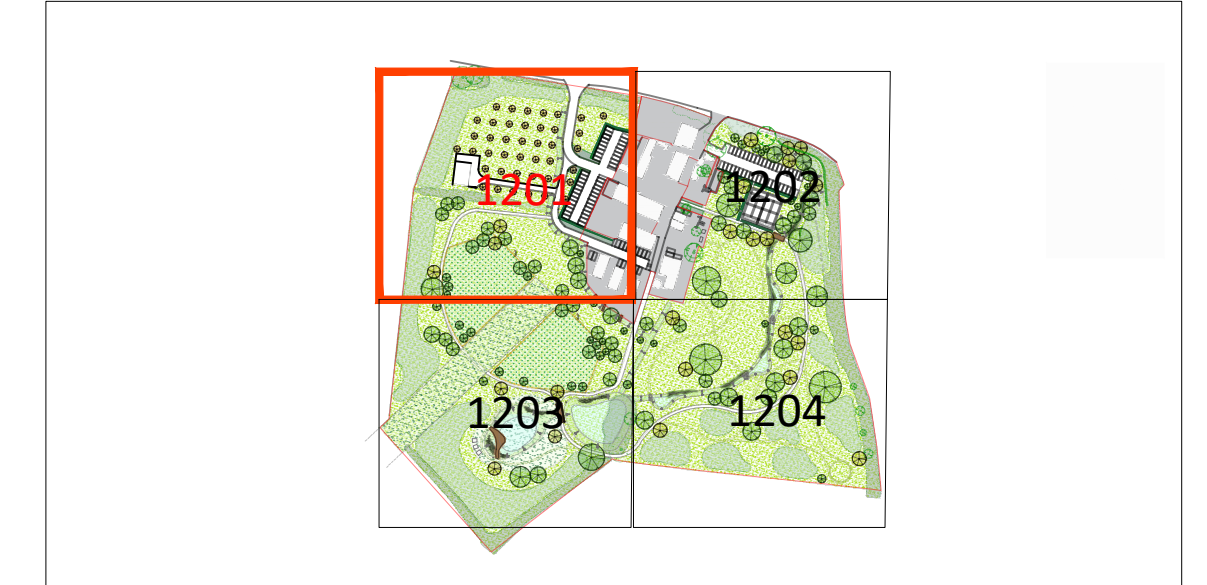

Location plan - not to scale

Rev	Date	Description	Drn	Chk
P1	28/04/26	For comment	RH	BS
P2	13/05/26	For planning	RH	BS
P3	07/07/26	For planning	RH	BS

GREENHALGH

Landscape Architecture

Project

Hesdin Estate

Chapmanslade

Drawing Name

Planting Plan - Sheet 1 of 4

Client

Blockworks Group Ltd

Scale

1:250@A1

Job No.

354

Status

S0

Drawing No.

354_GLA_00_00_DR_L_1201

Rev

P3

www.greenhalghla.com

7 Sydney Wharf, Bath, BA2 4EF

+44 (0)1225 868432