




Notes:

This drawing is for planning purposes only, do not construct from this drawing.

Any species substitution must be verified with Greenhalgh Landscape Architects.

Excavations: Contractors must ensure they have full information relating to service and drainage positions before undertaking any excavations.

Root barriers to be used in association with tree planting adjacent to kerbs, services and hard surfaces etc.

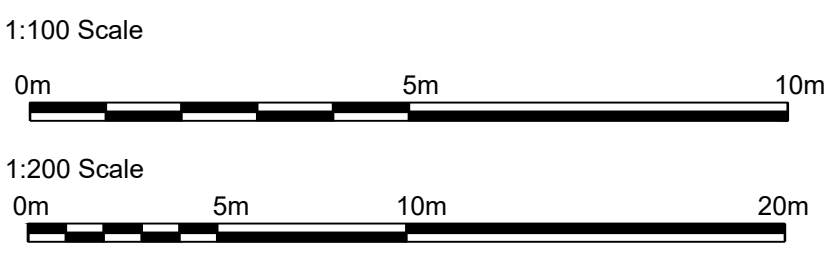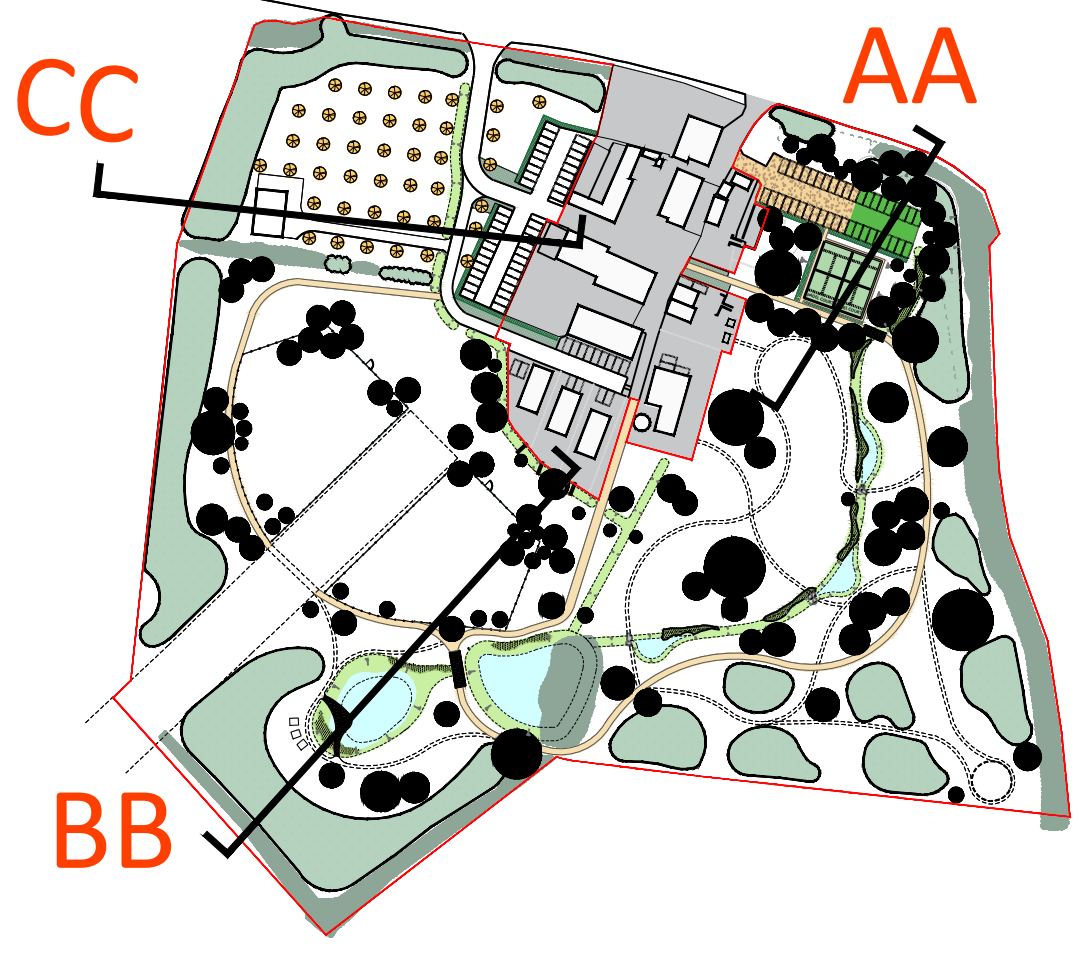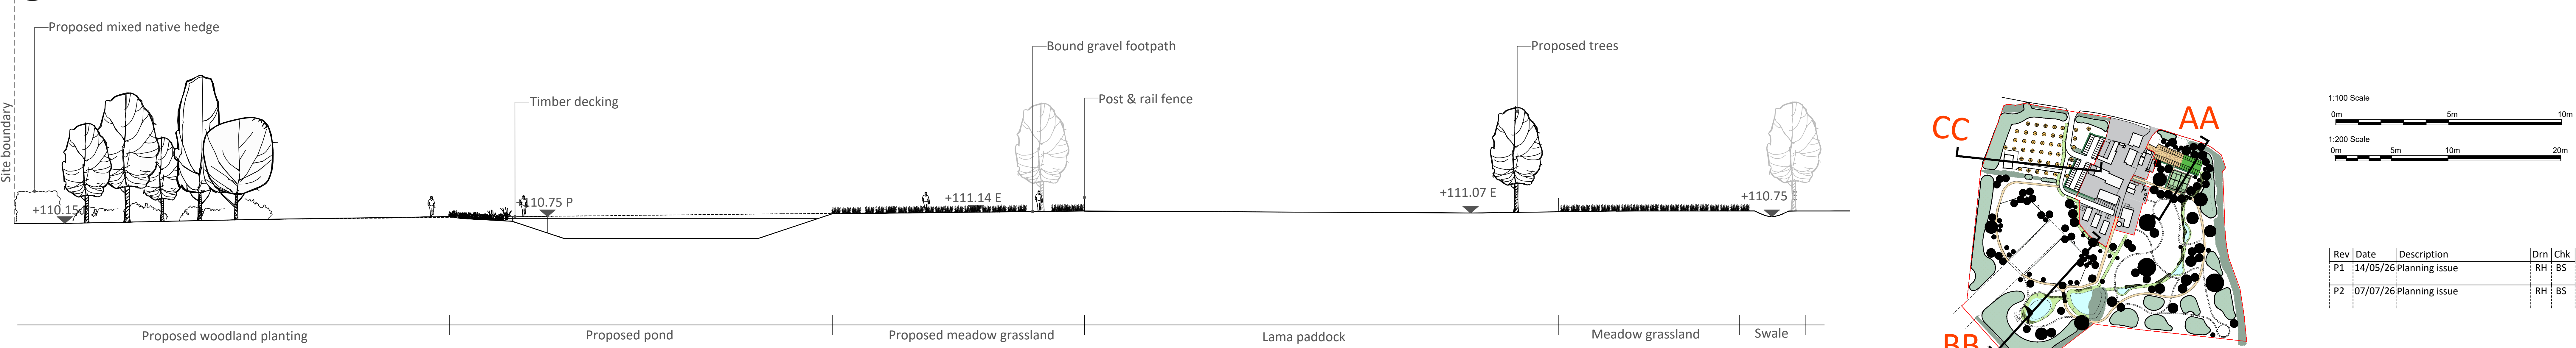

Rev	Date	Description	Drn	Chk
P1	14/05/26	Planning issue	RH	BS
P2	07/07/26	Planning issue	RH	BS