


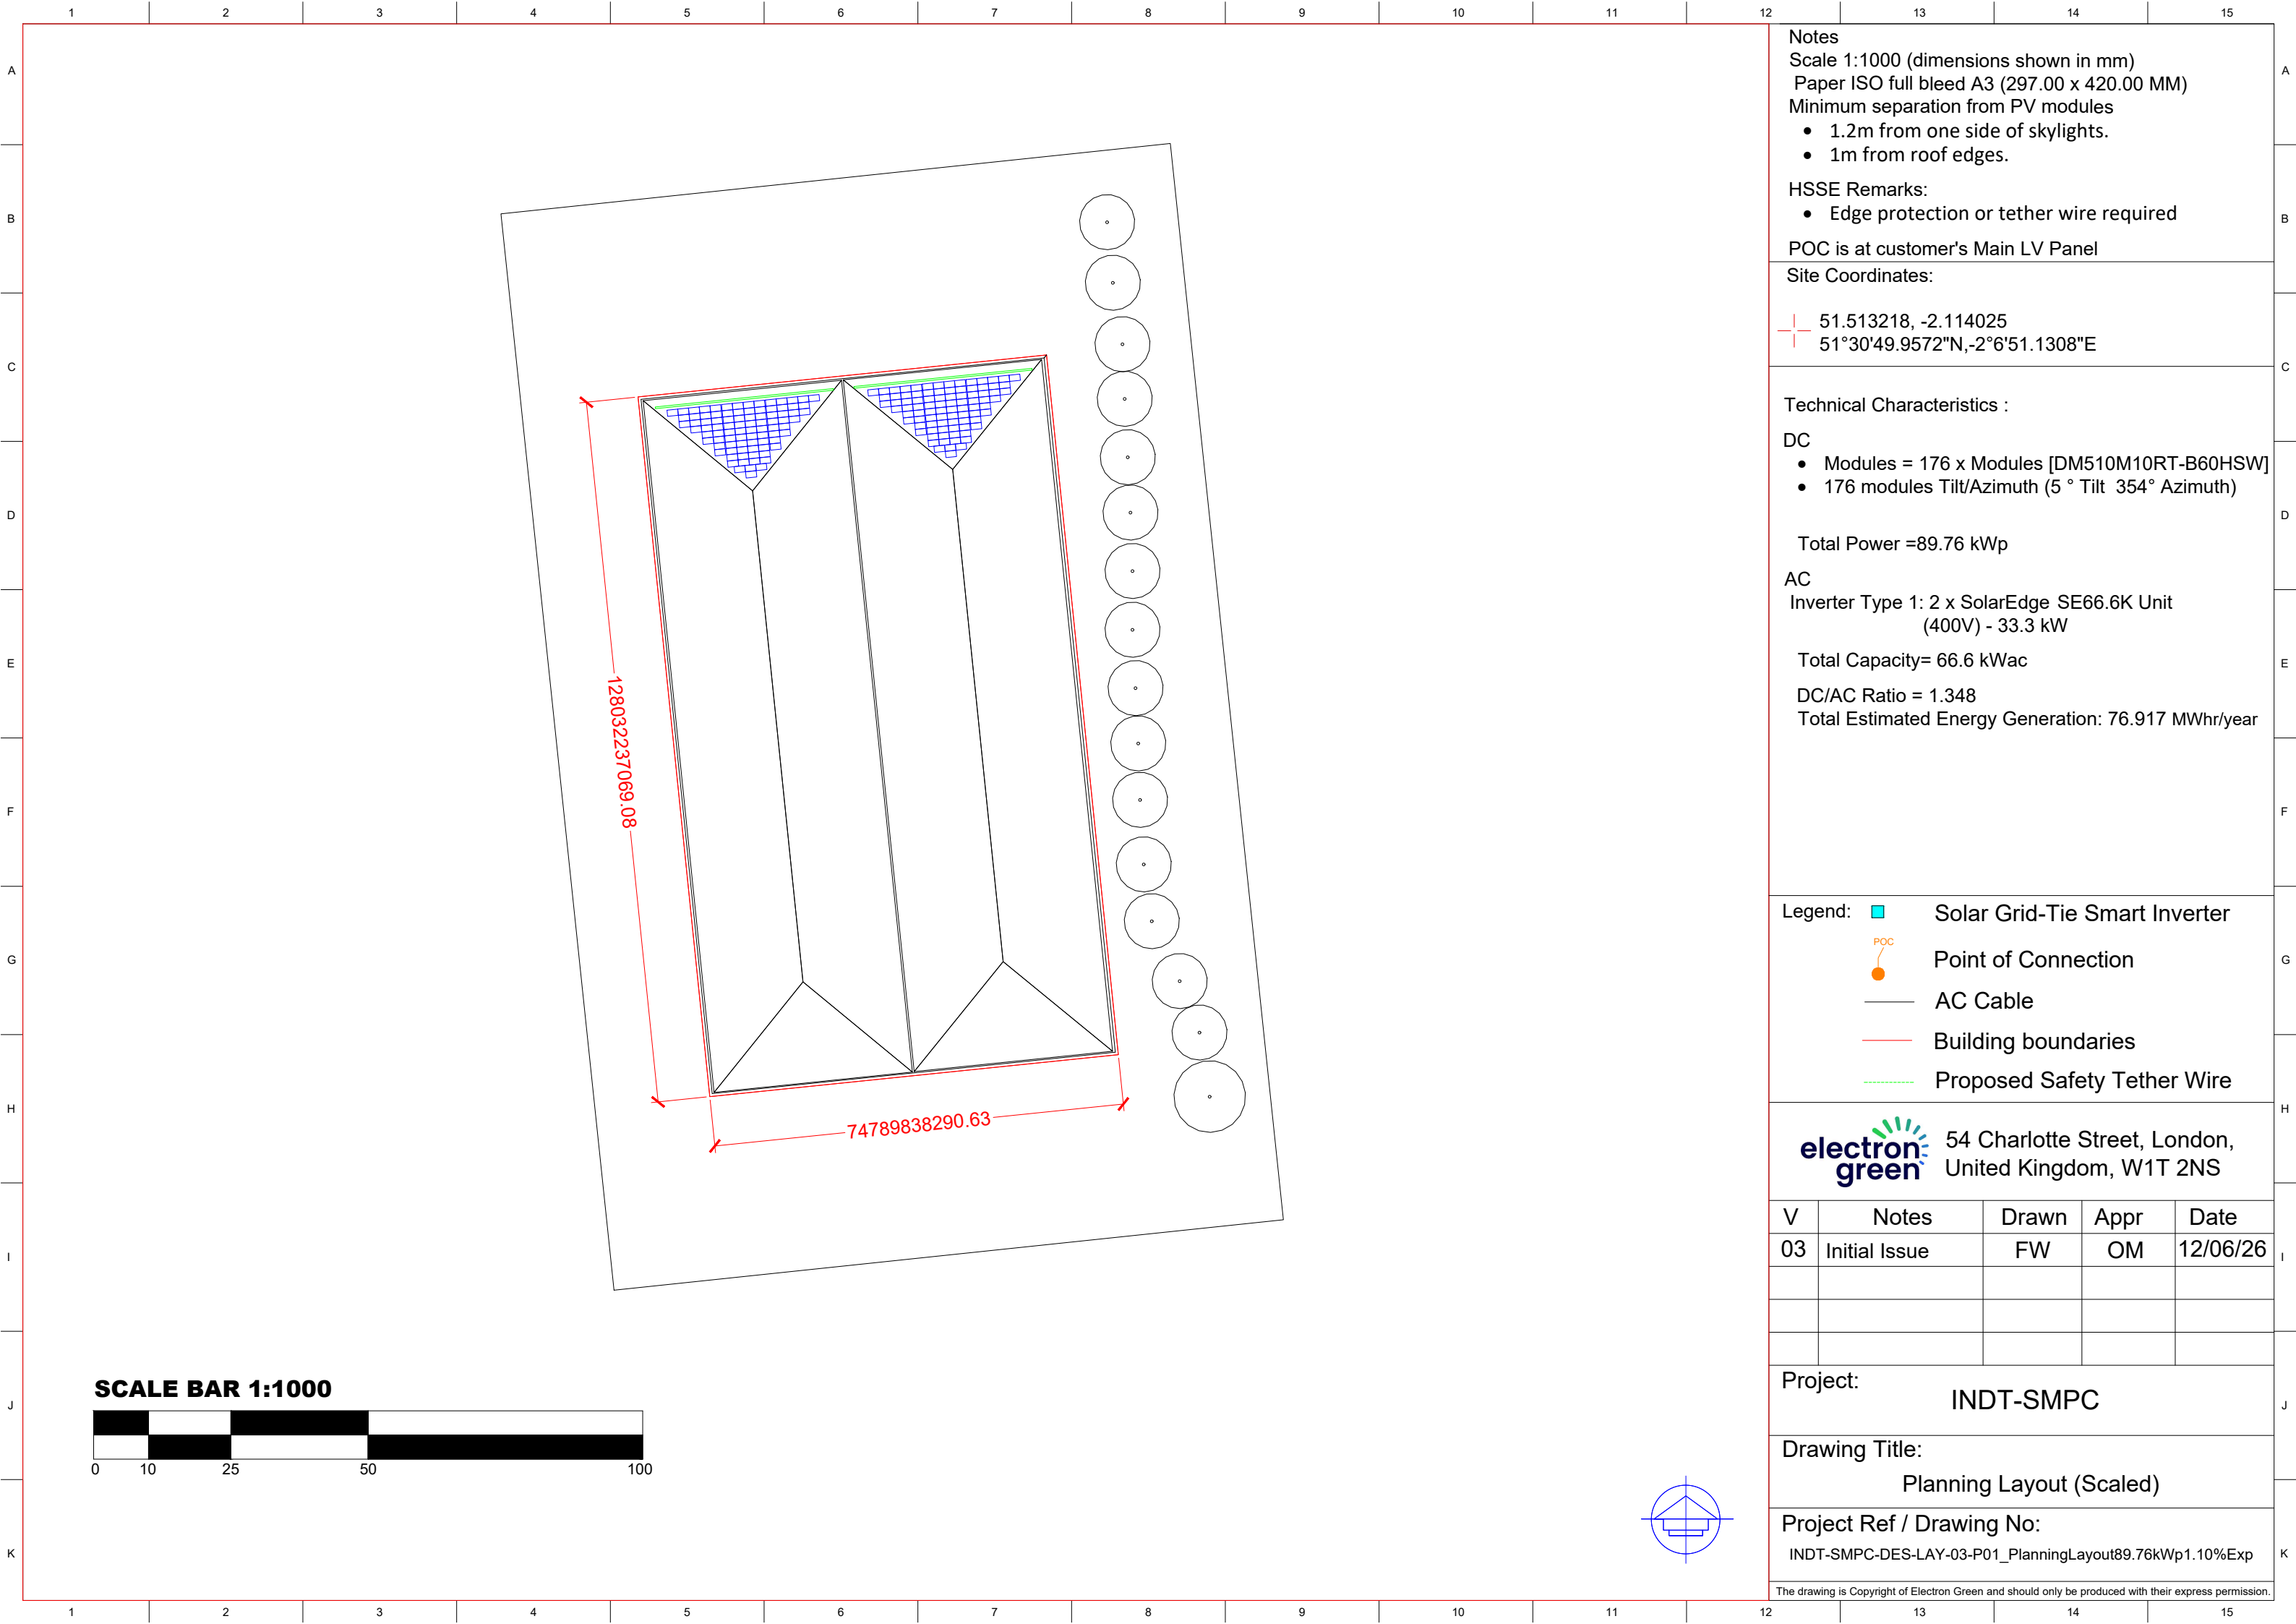

Notes
Scale 1:1000 (dimensions shown in mm)
Paper ISO full bleed A3 (297.00 x 420.00 MM)
Minimum separation from PV modules

- 1.2m from one side of skylights.
- 1m from roof edges.

HSSE Remarks:

- Edge protection or tether wire required

POC is at customer's Main LV Panel

Site Coordinates:

51.513218, -2.114025
51°30'49.9572"N,-2°6'51.1308"E

Technical Characteristics :

DC

- Modules = 176 x Modules [DM510M10RT-B60HSW]
- 176 modules Tilt/Azimuth (5 ° Tilt 354° Azimuth)

Total Power =89.76 kWp

AC
Inverter Type 1: 2 x SolarEdge SE66.6K Unit
(400V) - 33.3 kW

Total Capacity= 66.6 kWac

DC/AC Ratio = 1.348

Total Estimated Energy Generation: 76.917 MWhr/year

Legend:

-  Solar Grid-Tie Smart Inverter
-  Point of Connection
-  AC Cable
-  Building boundaries
-  Proposed Safety Tether Wire

 54 Charlotte Street, London,
United Kingdom, W1T 2NS

V	Notes	Drawn	Appr	Date
03	Initial Issue	FW	OM	12/06/26

Project: INDT-SMPC

Drawing Title:
Planning Layout (Scaled)

Project Ref / Drawing No:
INDT-SMPC-DES-LAY-03-P01_PlanningLayout89.76kWp1.10%Exp

The drawing is Copyright of Electron Green and should only be produced with their express permission.

SCALE BAR 1:1000

