
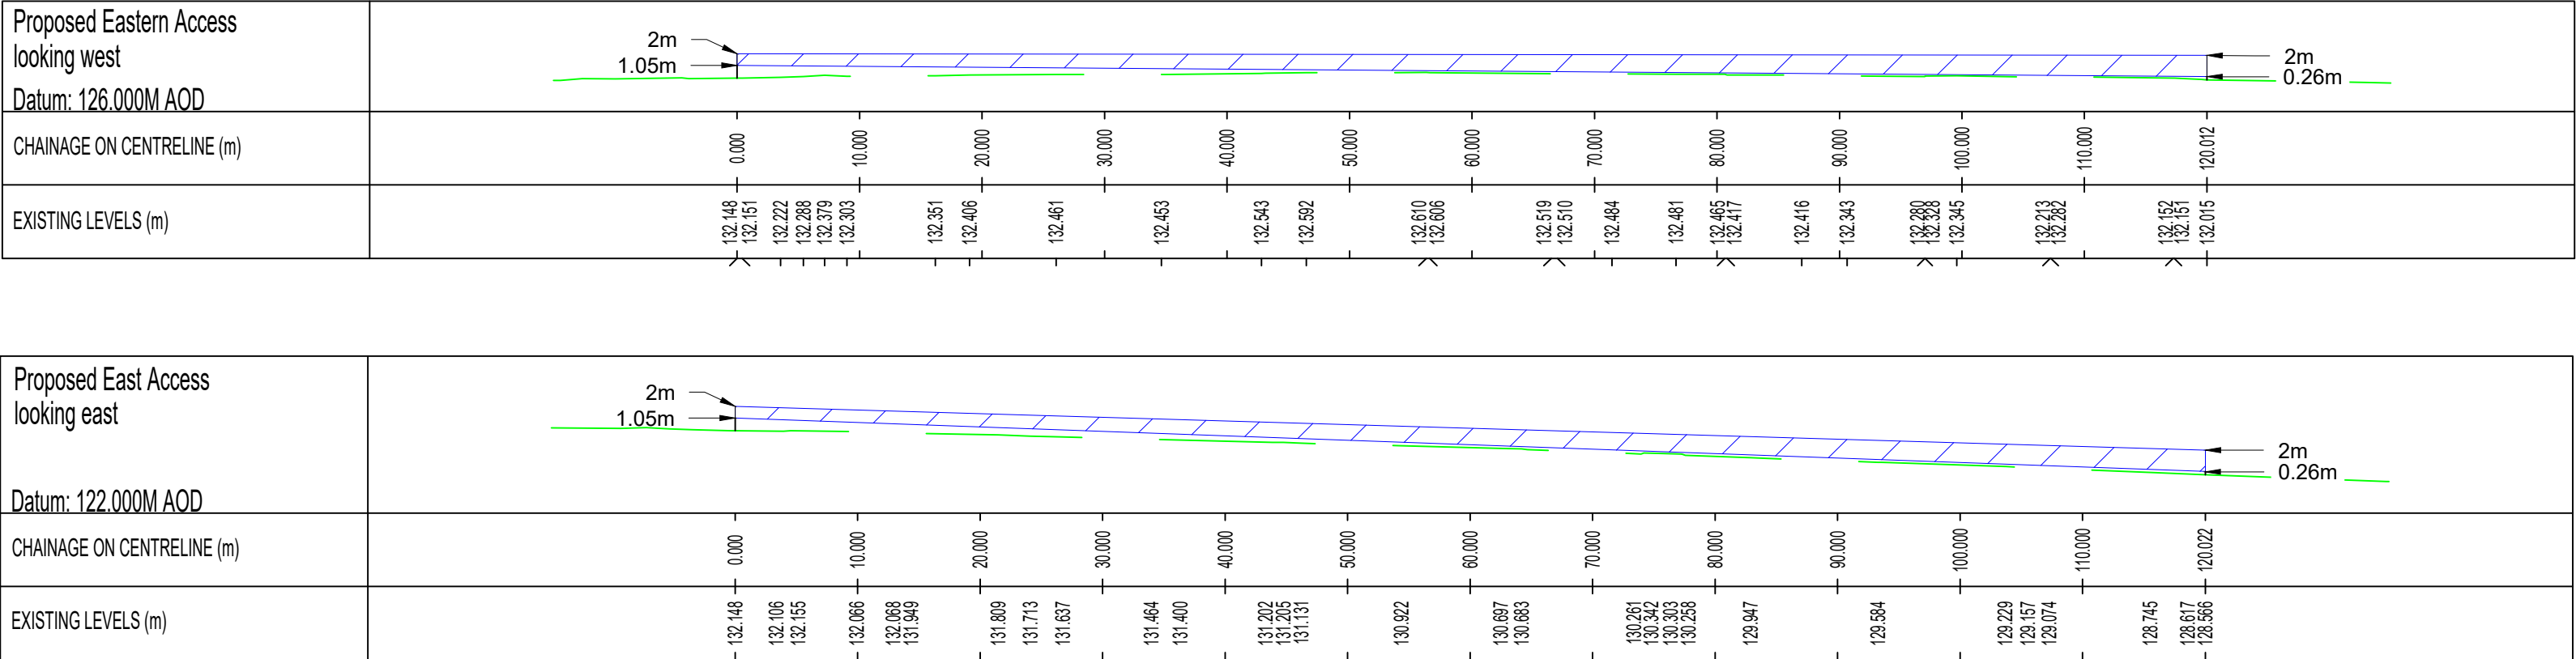
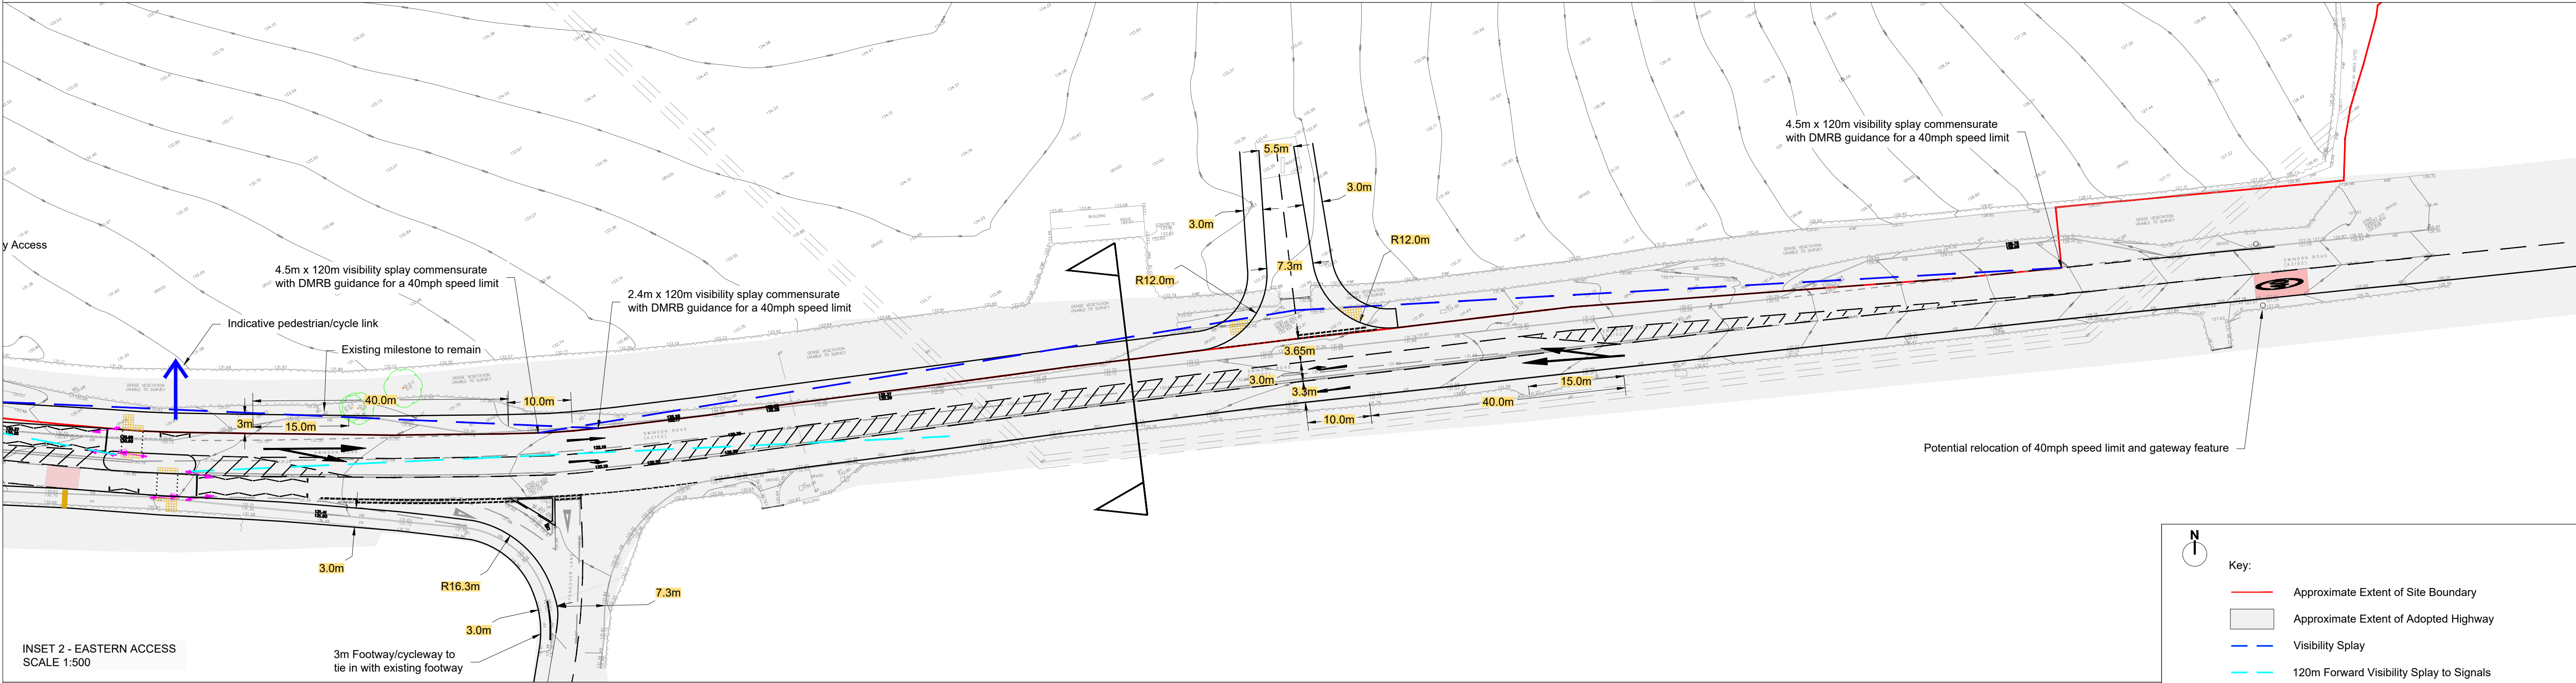


\\luciflink\pegasusgroup\01 All Offices\01 CIRW\Projects\CIRENCESTER\USQ 2022 - P22-XXXX\IP22-2466 LAND NORTH OF SWINDON ROAD ROYAL WOOTTON BASSETT\US PG Work\06 Drawings\06 TR\06 Figures\IP22-2466_Figure 4.L\Proposed Access Arrangements_Rev.C.dwg

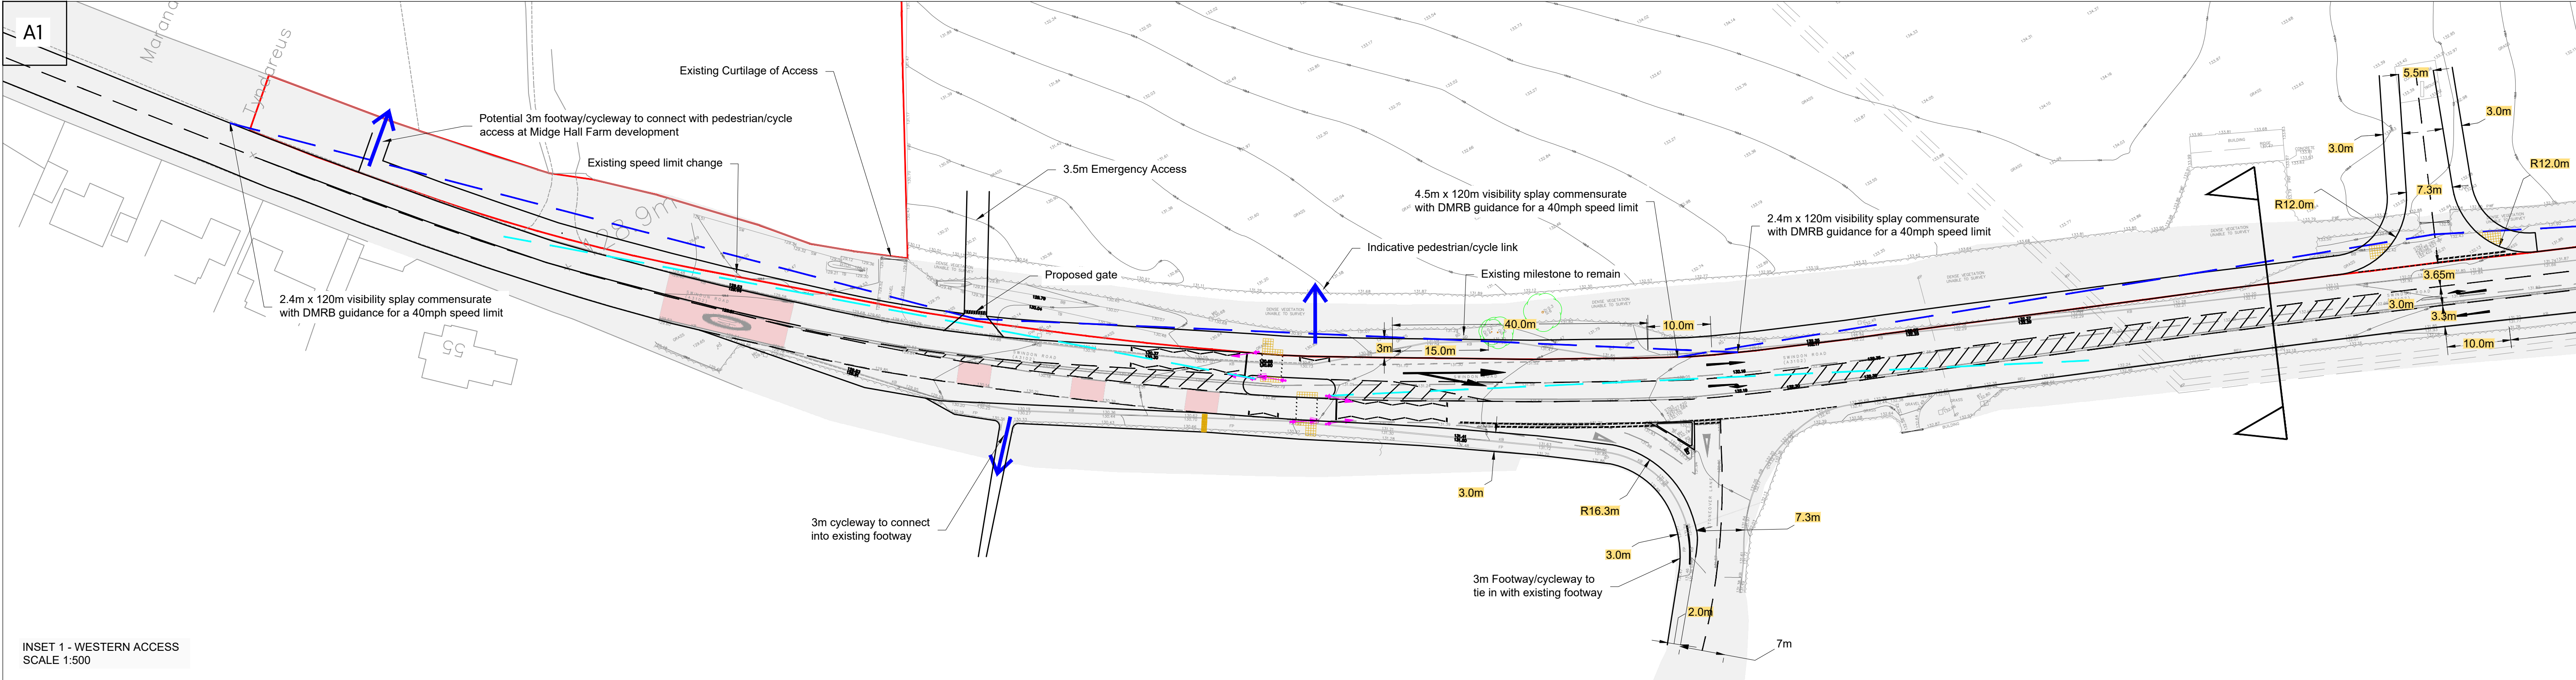

VERTICAL VISIBILITY SPLAYS FROM EASTERN ACCESS

N

Key:

Approximate Extent of Site Boundary

Approximate Extent of Adopted Highway

Visibility Splay

120m Forward Visibility Splay to Signals

Primary Signal Head

Secondary Signal Head

C09.07.2026ACCESS UPDATED AFTER COMMENTS

B07.07.2026ACCESS UPDATED AFTER COMMENTS

A08.06.2026UPDATED AFTER COMMENTS

JANJANTSTSTSTST

REV	DATE	DESCRIPTION	REVISED BY	APPROVED BY
-----	------	-------------	------------	-------------

PROPOSED ACCESS ARRANGEMENT

LAND NORTH OF SWINDON ROAD,
ROYAL WOOTTON BASSETT

CLIENT: GLEESON LAND STATUS: INDICATIVE

DATE: 16/10/2025 SCALE: AS SHOWN DRAWN/CHECKED BY: JAN/LD APPROVED BY: TS

JOB No: P22-2466 DRAWING No: FIGURE 4.1 REVISION No: C PEGASUS GROUP