



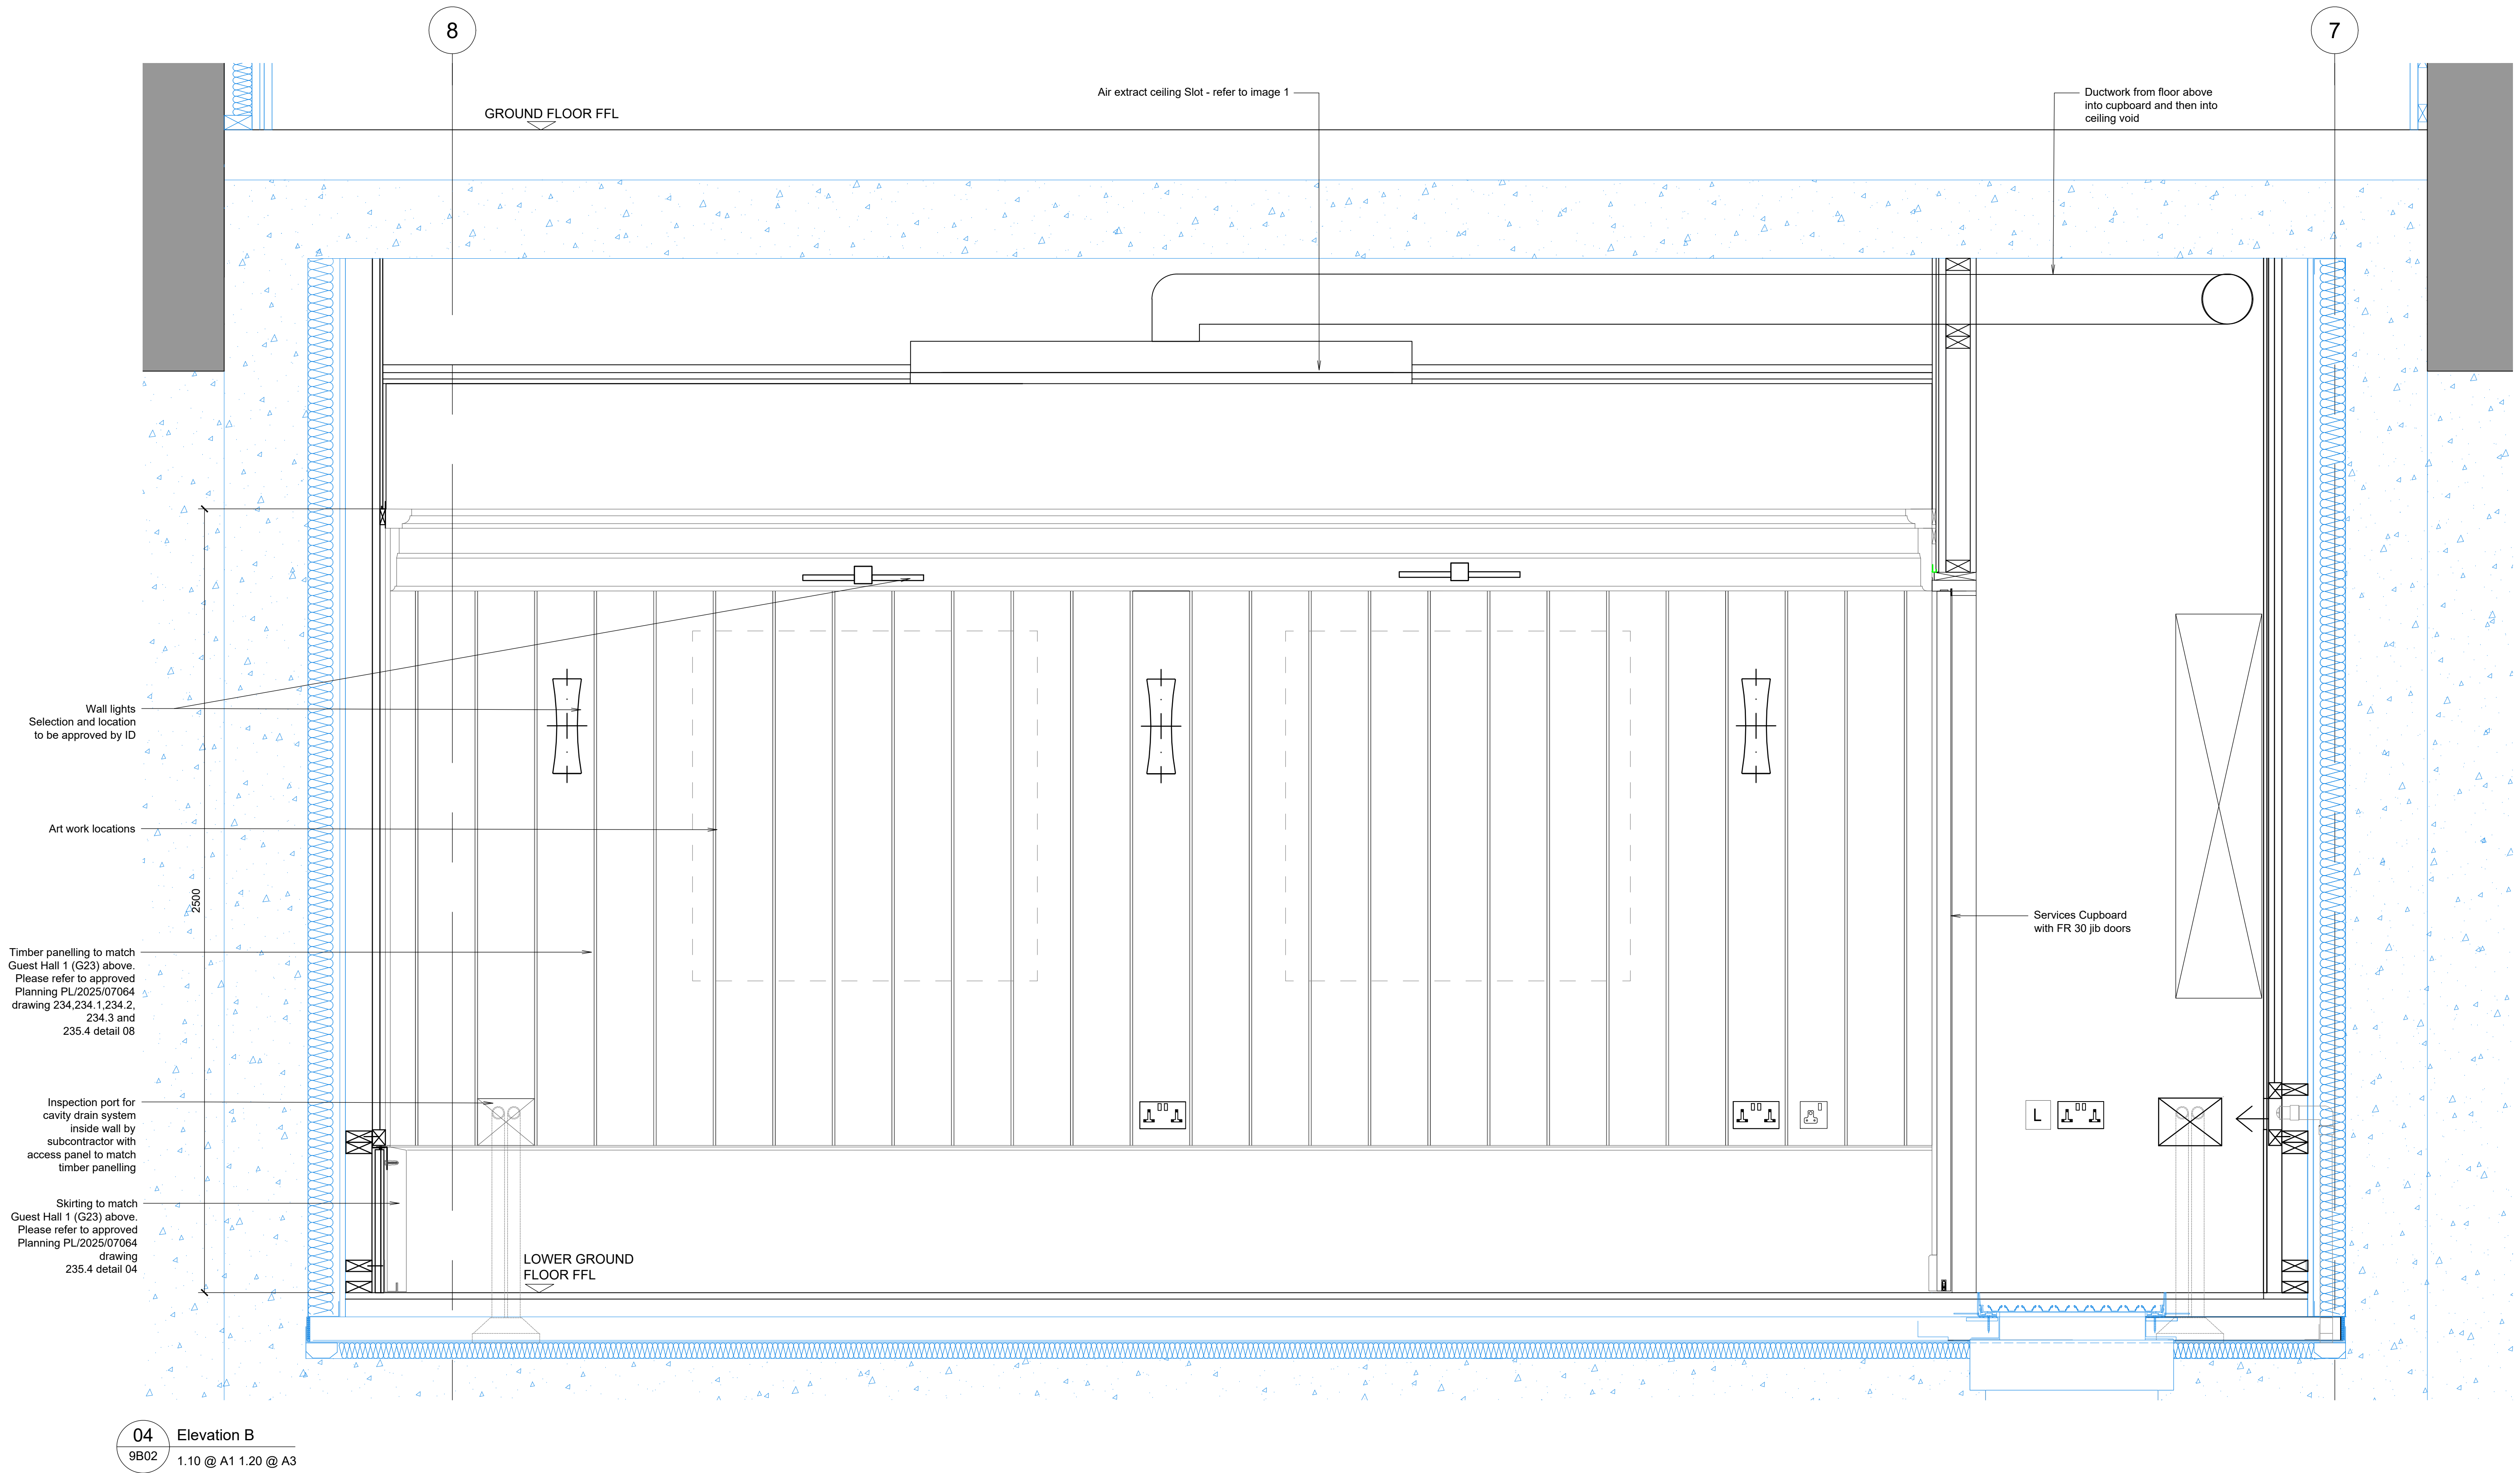

No. Notes

- Dimensions to be verified on site. Only figured dimensions to be used and any discrepancies in dimensions are to be reported to the architect. No dimensions are to be scaled from printed drawings. Any areas indicated on this drawing are for guidance only. No responsibility is taken for their accuracy.
- There is a risk of injury or death in construction if the works are not properly planned and supervised. The contractor must not undertake any element of the work without first having carried out the necessary risk assessments and prepared detailed method statements.

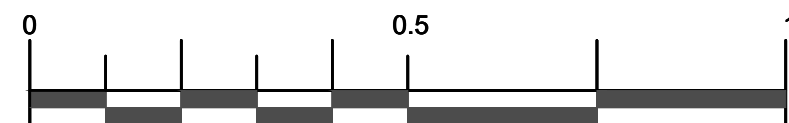

Scale in Metres @ 1:10

LEGEND

All walls shown in blue are part of Adam Architecture external fabric works.
Refer to Adam Architecture wall types drawing DR-A-209 DR-A-211 & NBS specification

- EXISTING FABRIC RETAINED
- SCOPE BY ADAM ARCHITECTURE

Job: Tottenham House - The Old Stables

Title: Lower Ground Floor
Tunnel Lobby Plan B03
ELEVATION B

Type: 900 Room layouts

Status: PLANNING

C Annotations added
B Change of Status to Planning
A Consultants design coordinated
Initial Release

no. revision.

15/07/26
02/07/26
29/06/26
03/06/26

date.

drawn by JMH
scale 1:10 @ A1
job number 3123

checked by
size A1
drawing number 9B02.2

approved by
date 15/07/26
revision
C

BLDA ARCHITECTS

RIBA
Chartered Practice

211 Design Centre East
Chelsea Harbour
London, SW10 0XF

mail@blda.co.uk
www.blda.co.uk
t+44 (0) 20 7838 5555