


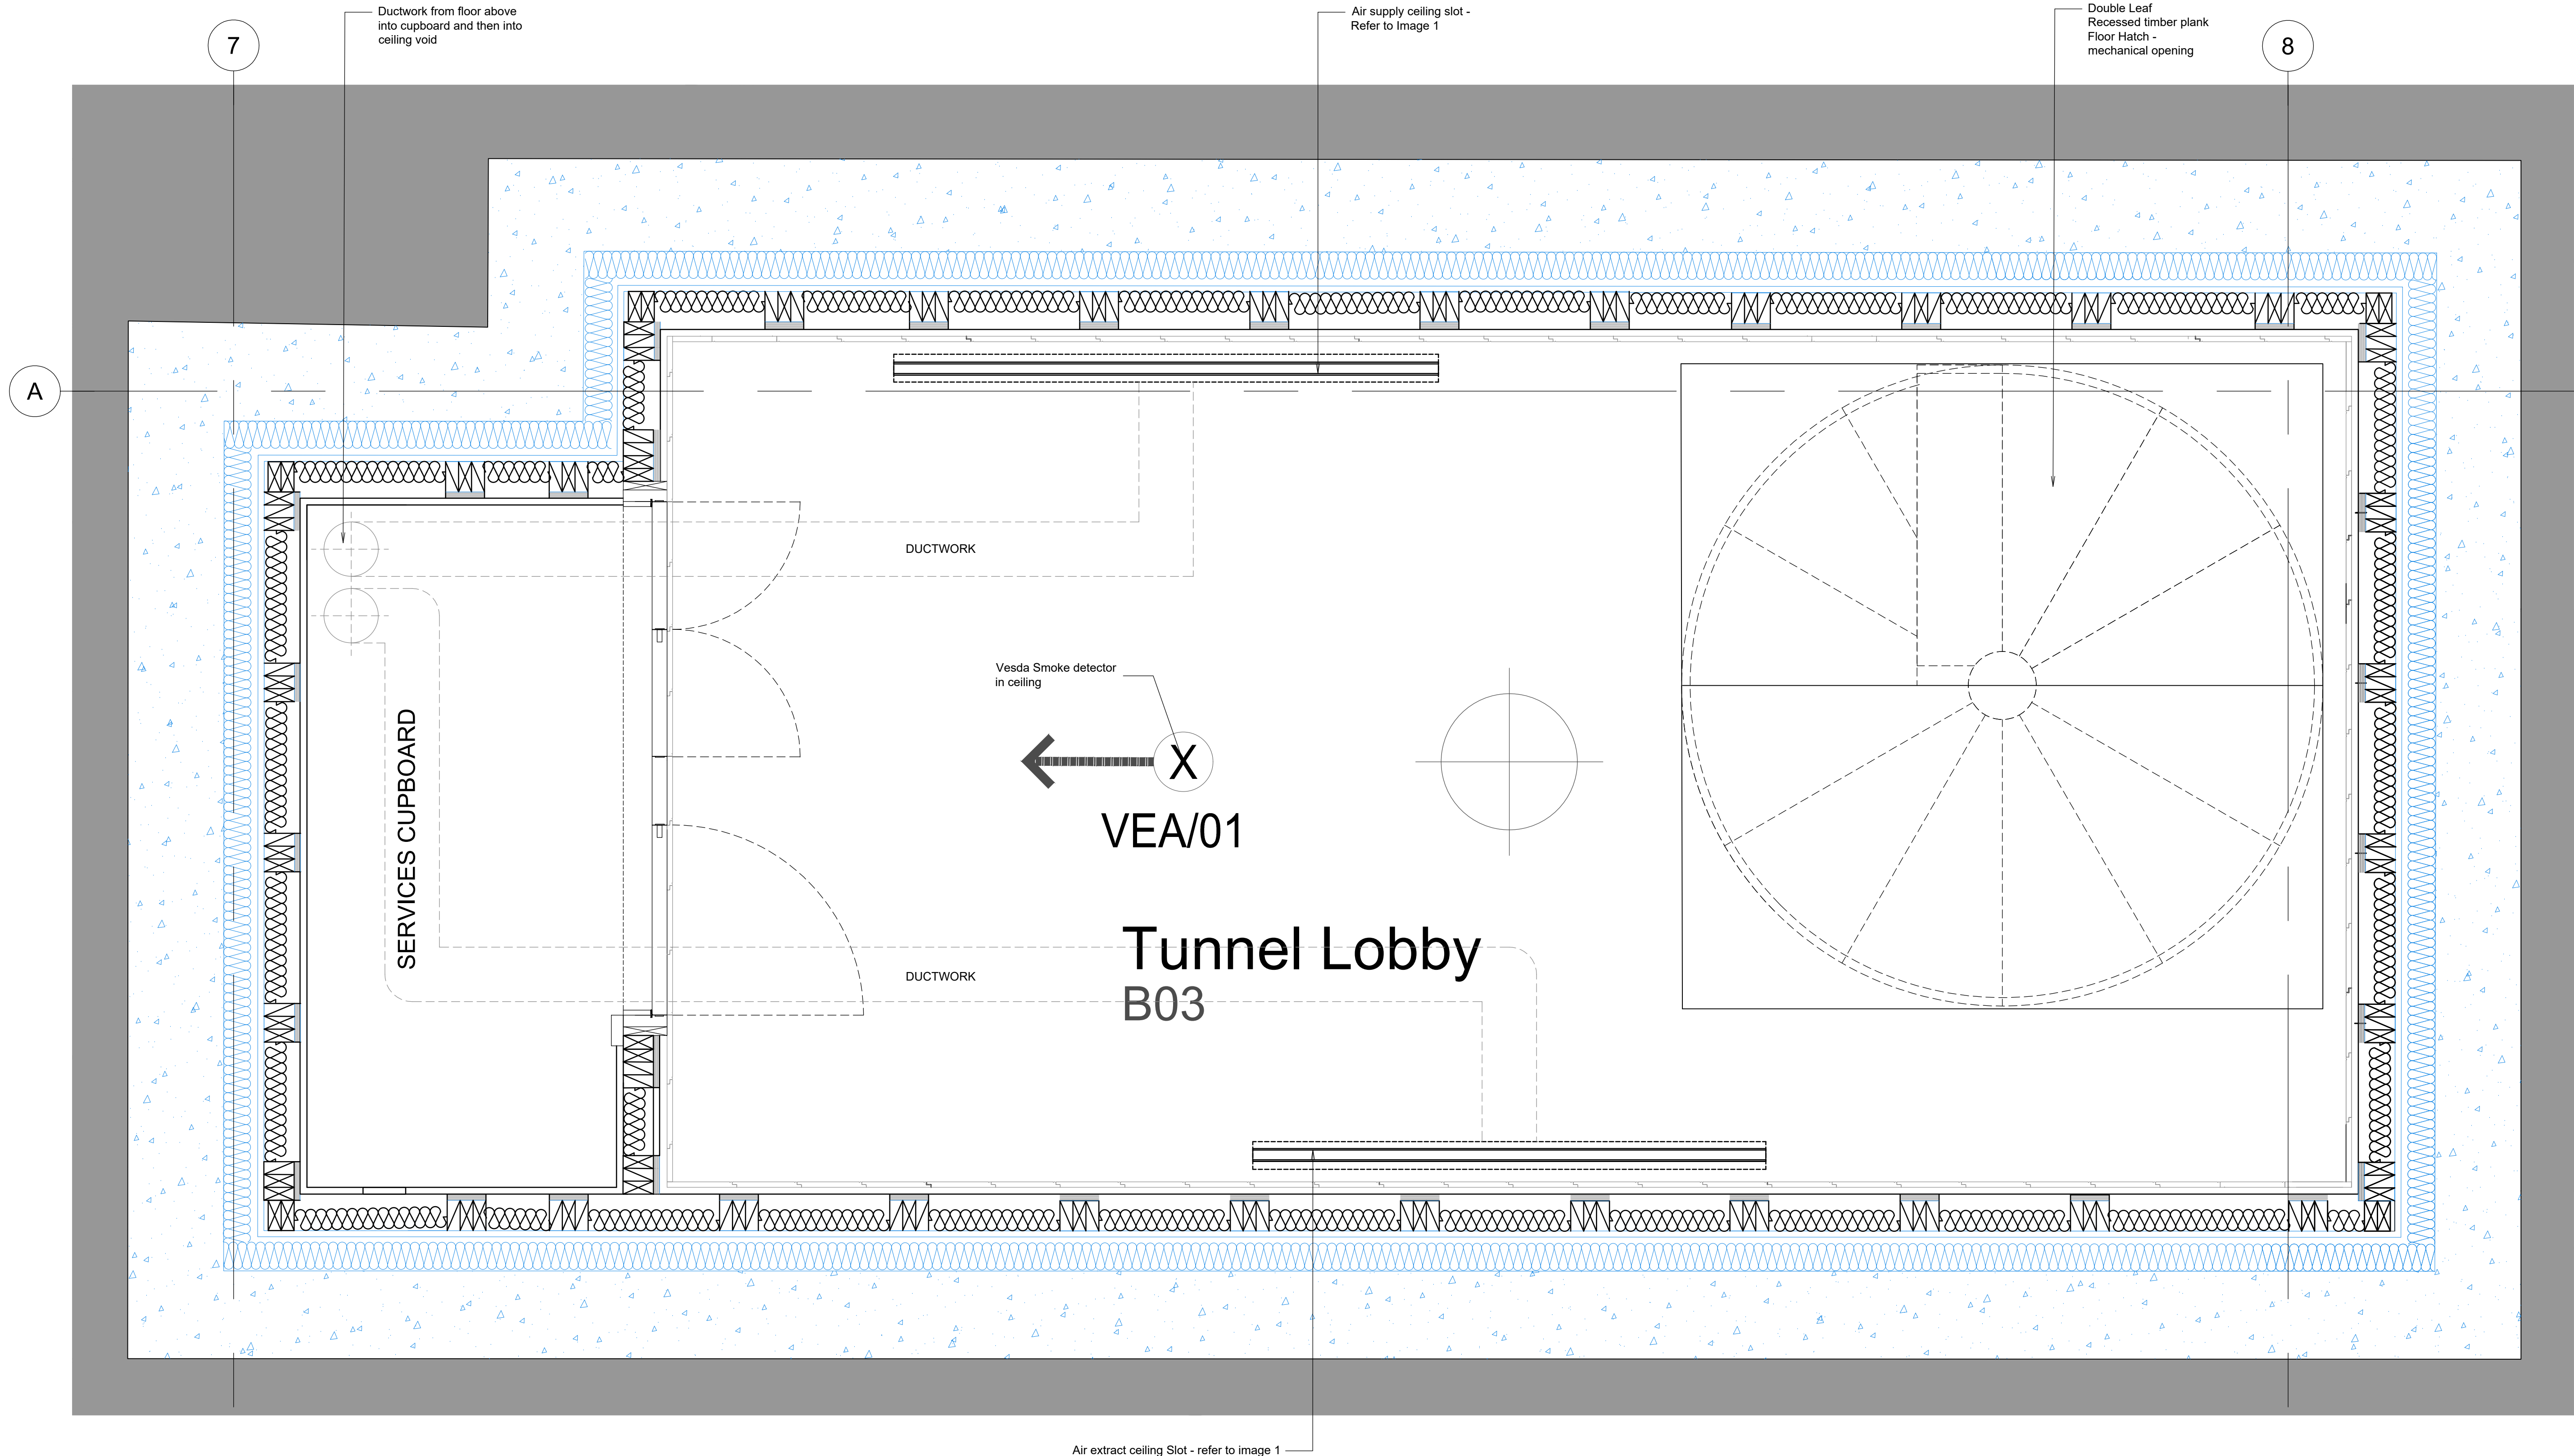

07 RCP Basement Plan
R403 1:10 @ A1 1:20 @ A3

No. Notes

- Dimensions to be verified on site. Only figured dimensions to be used and any discrepancies in dimensions are to be reported to the architect. No dimensions are to be scaled from printed drawings. Any areas indicated on this drawing are for guidance only. No responsibility is taken for their accuracy.
- There is a risk of injury or death in construction if the works are not properly planned and supervised. The contractor must not undertake any element of the work without first having carried out the necessary risk assessments and prepared detailed method statements.

LEGEND

All walls shown in blue are part of Adam Architecture external fabric works.
Refer to Adam Architecture wall types drawing DR-A-209 DR-A-211 & NBS specification

	EXISTING FABRIC RETAINED
	SCOPE BY ADAM ARCHITECTURE


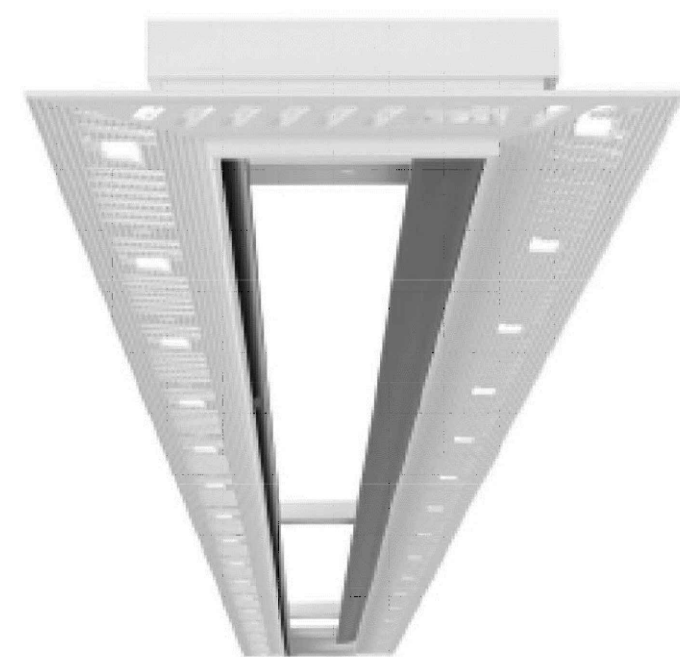


Image 1 - Linear In plaster slot diffuser - not to scale

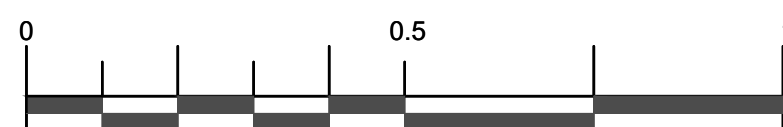

Scale in Metres @ 1:10

D	Annotations added
C	Change of Status to Planning
B	Services cupboard added, floor finish added and services sockets etc
A	Initial MEP design intent added
*	Initial Release
no.	revision.

15/07/26
02/07/26
06/06/26
20/03/26
18/02/26
date.

drawn by	JMH
scale	1:10 @ A1
job number	3123

checked by	RM
size	A1
drawing number	9B02.5

approved by	
date	15/07/26
revision	D

Job: Tottenham House - The Old Stables

Title: Lower Ground Floor
Tunnel Lobby Plan B03
RCP

Type: 900 Room layouts

Status: PLANNING

BLDA ARCHITECTS

RIBA
Chartered Practice

211 Design Centre East
Chelsea Harbour
London, SW10 0XF

mail@blda.co.uk
www.blda.co.uk
t+44 (0) 20 7838 5555