



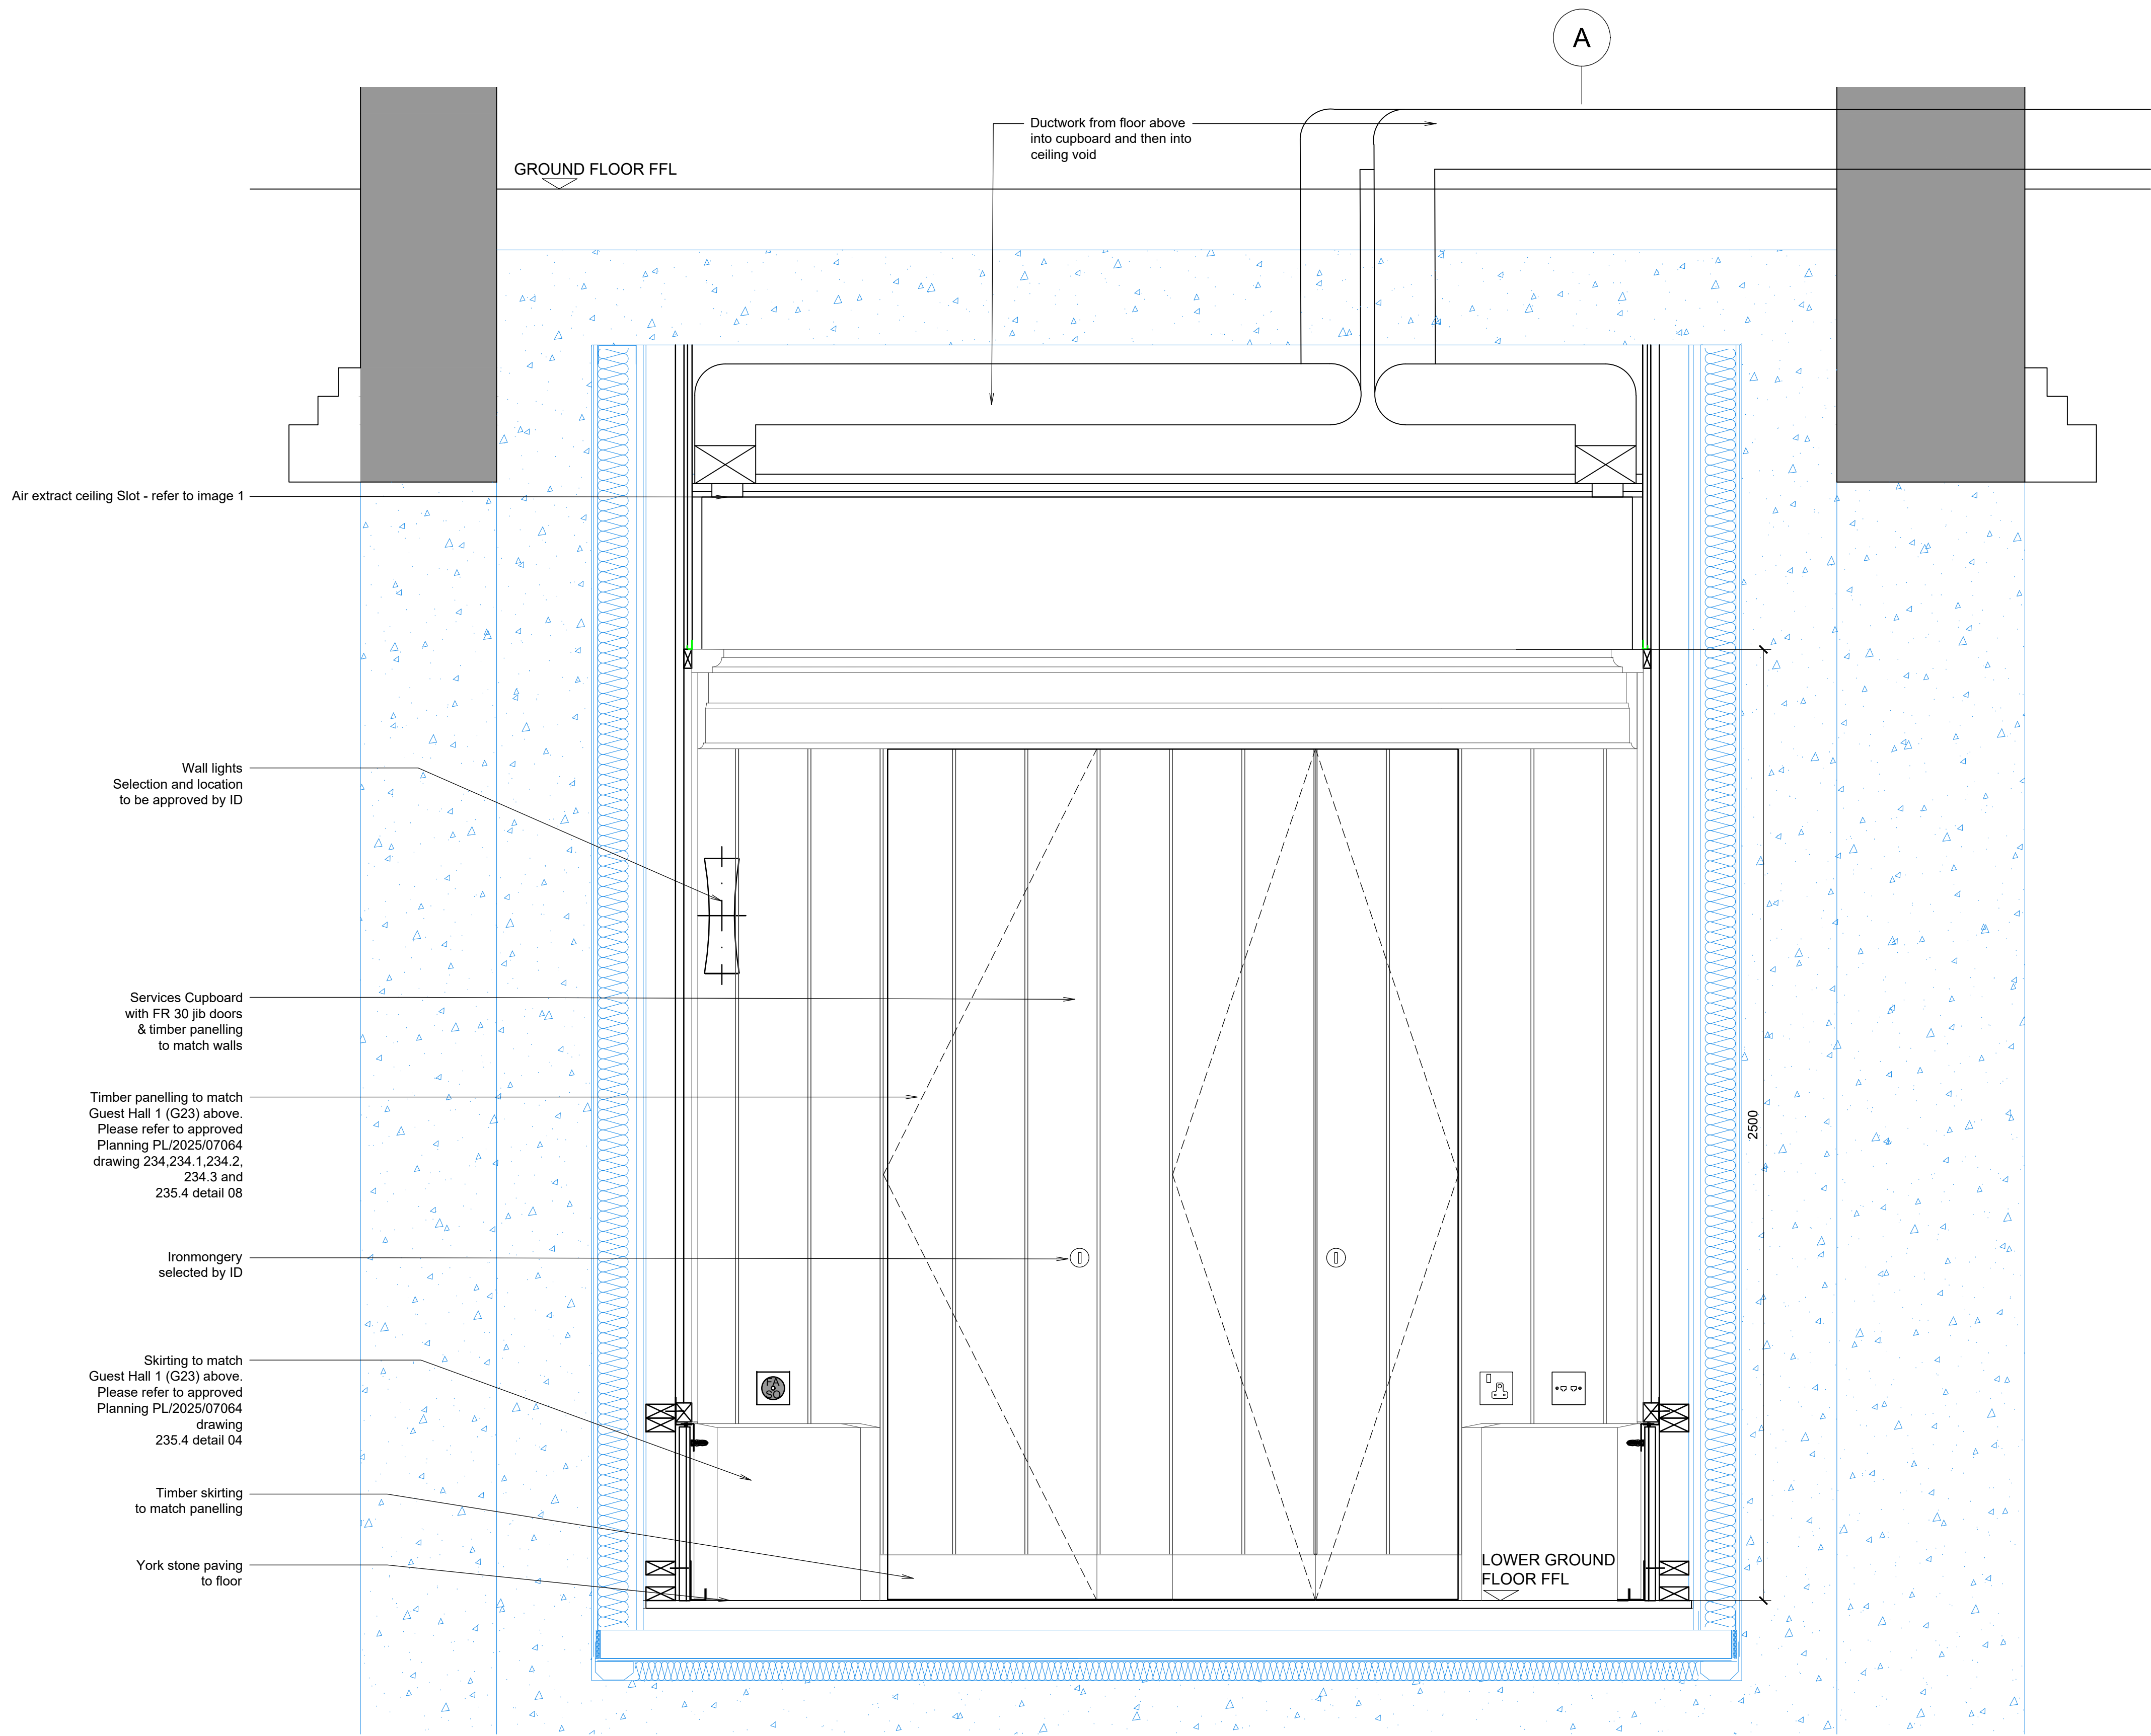

05 Elevation C
9B02 1.10 @ A1 1.20 @ A3

No. Notes

- Dimensions to be verified on site. Only figured dimensions to be used and any discrepancies in dimensions are to be reported to the architect. No dimensions are to be scaled from printed drawings. Any areas indicated on this drawing are for guidance only. No responsibility is taken for their accuracy.
- There is a risk of injury or death in construction if the works are not properly planned and supervised. The contractor must not undertake any element of the work without first having carried out the necessary risk assessments and prepared detailed method statements.

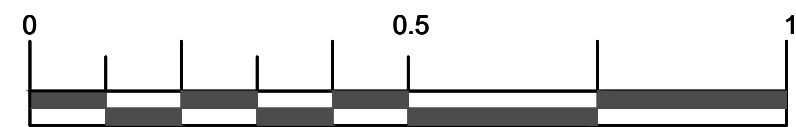

Scale in Metres @ 1:10

LEGEND

All walls shown in blue are part of Adam Architecture external fabric works. Refer to Adam Architecture wall types drawing DR-A-209 DR-A-211 & NBS specification

	EXISTING FABRIC RETAINED
	SCOPE BY ADAM ARCHITECTURE

C	Annotations added
B	Change of Status to Planning
A	Consultants design coordinated
*	Initial Release
no.	revision.

15/07/26	drawn by	JMH	checked by		approved by	
02/07/26	scale	1:10 @ A1	size	A1	date	15/07/26
29/06/26	job number	3123	drawing number	9B02.3	revision	C
03/06/26						

Job: Tottenham House - The Old Stables

Title: Lower Ground Floor
Tunnel Lobby Plan B03
ELEVATION C

Type: 900 Room layouts

Status: PLANNING

BLDA ARCHITECTS

RIBA 211 Design Centre East
Chartered Practice Chelsea Harbour
London, SW10 0XF
mail@blda.co.uk
www.blda.co.uk
t+44 (0) 20 7838 5555