



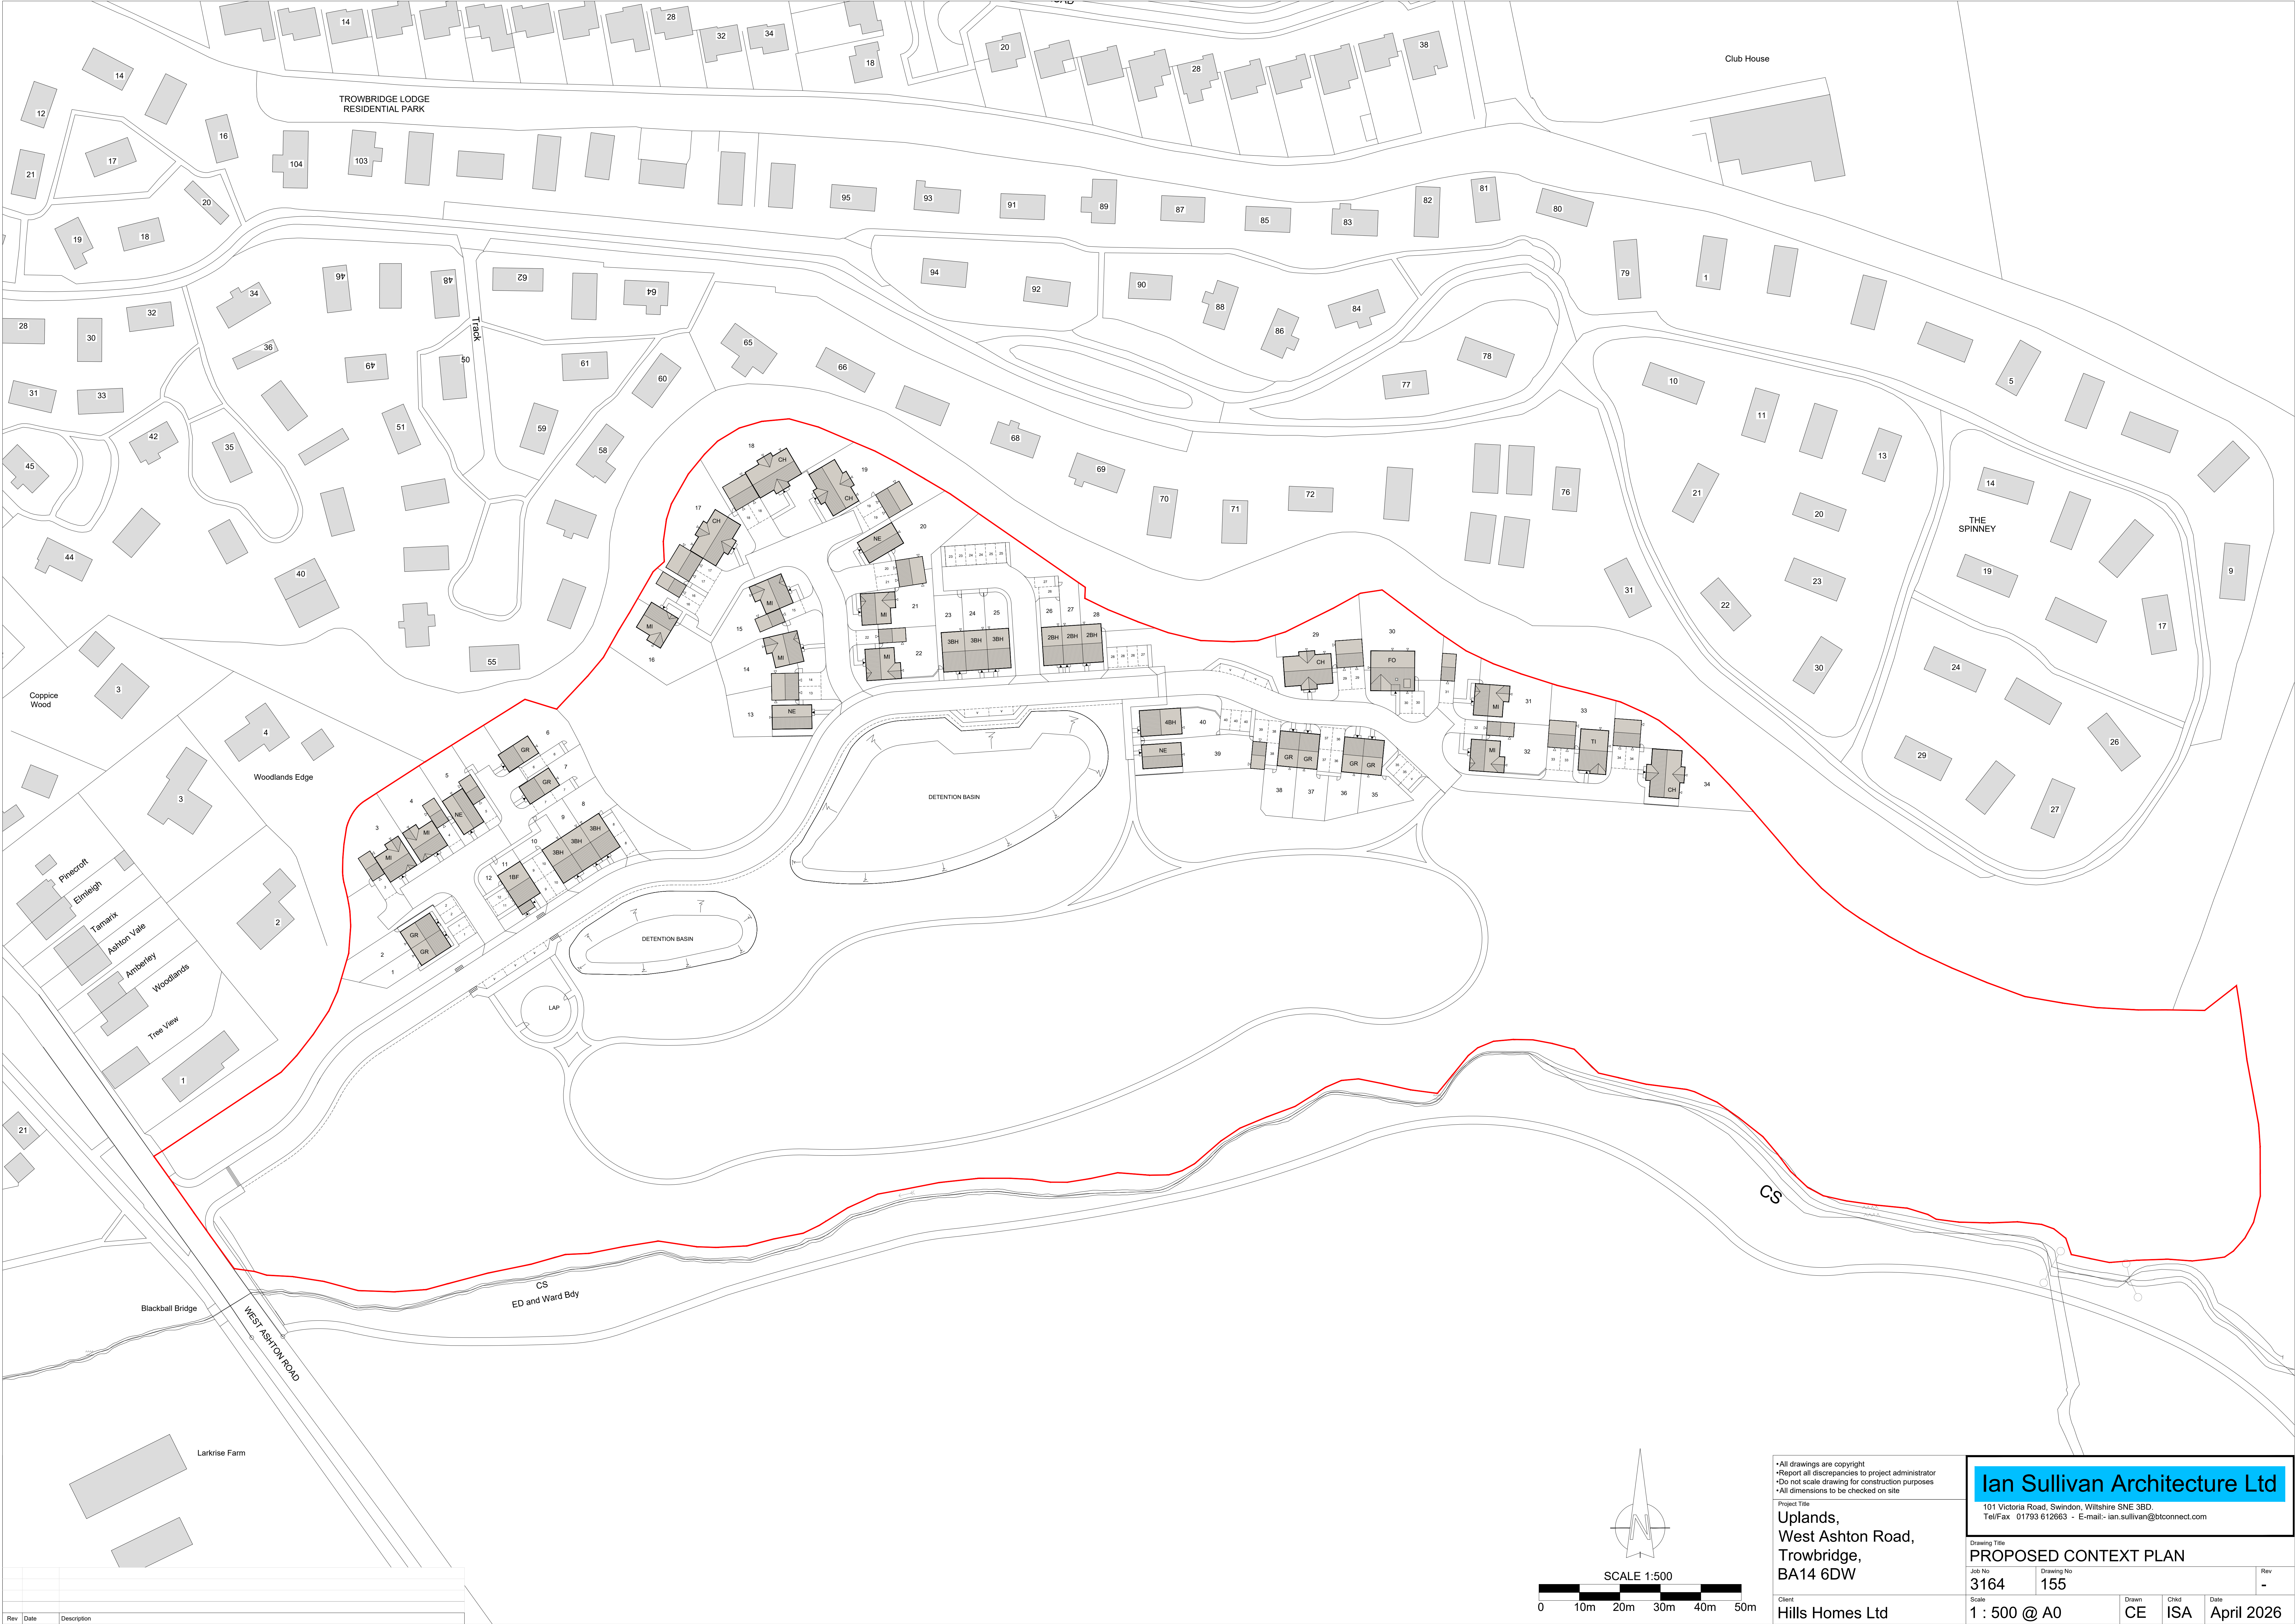

Rev	Date	Description

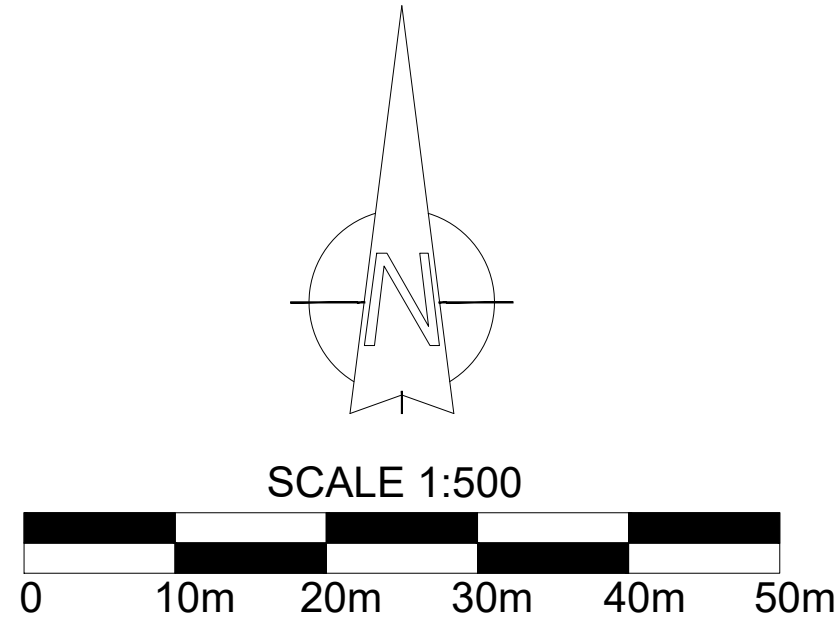

•All drawings are copyright
•Report all discrepancies to project administrator
•Do not scale drawing for construction purposes
•All dimensions to be checked on site

Project Title
**Uplands,
West Ashton Road,
Trowbridge,
BA14 6DW**

Client
Hills Homes Ltd

Ian Sullivan Architecture Ltd

101 Victoria Road, Swindon, Wiltshire SN1 3BD
Tel/Fax: 01793 612663 - E-mail: ian.sullivan@btconnect.com

Drawing Title
PROPOSED CONTEXT PLAN

Job No	Drawing No			Rev
3164	155			-
Scale		Drawn	Chkd	Date
1 : 500 @ A0		CE	ISA	April 2026