



Elevation C




Elevation D



Elevation A



Elevation B

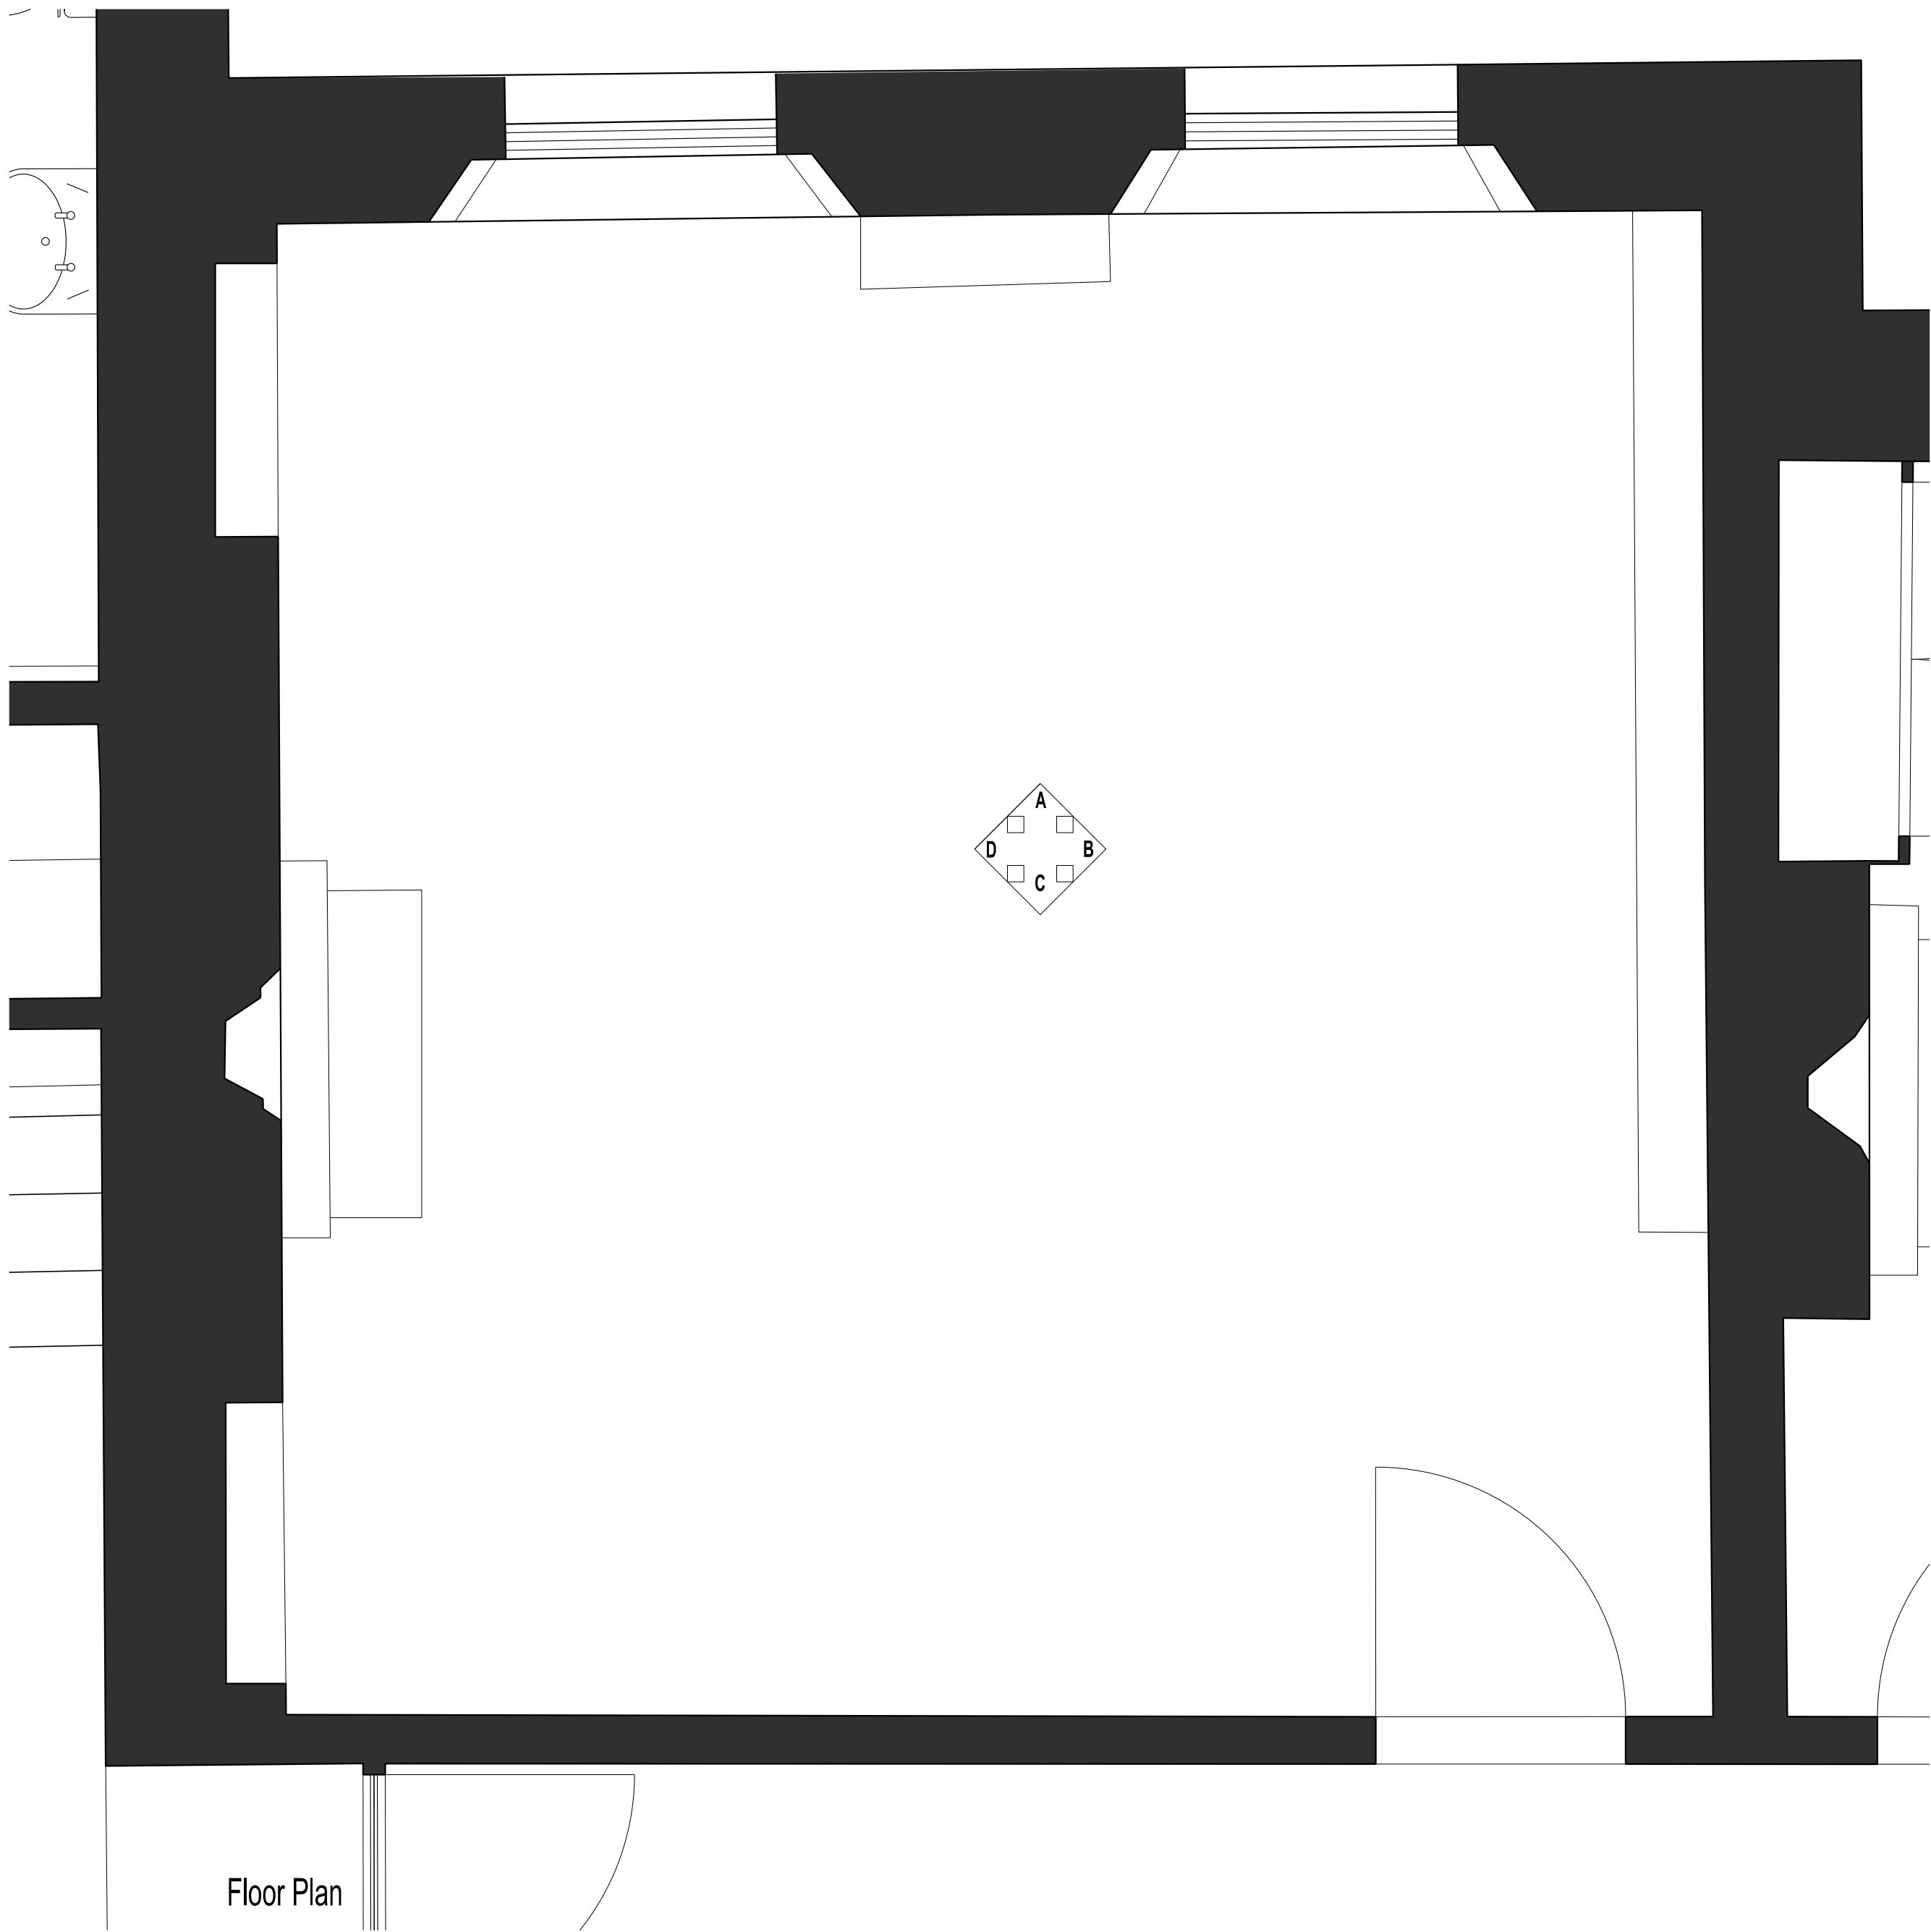

NOTES:
1. Figured dimensions to be taken in preference to scaled dimensions.
2. Large scaled drawings to be taken in preference to small scale.
3. Critical dimensions to be taken from site.
4. If in doubt, the contractor must ask for clarification.
5. These drawings and designs are the copyright of James Slater & Co. and may not be reproduced or used without permission.

A	17072026	BDR	Issued for listed building consent
Rev. ID	Rev. date	Rev. by	Comment

Notes:

The images present on this drawing are a montage of individual photographs merged together using artificial intelligence technologies and my not be a true representation of the real thing.

0 200 400 600 800 1000 1200 1400 1600 1800 2000mm

1:20

CLIENT:
Todd Buchanan

TITLE:
Existing Bedroom 1
Photographic Elevations

STAGE:
Listed Building Application

SITE:
Purton House
Church End
Purton
SN5 4EB

JAMES SLATER & CO
SURVEYING & ARCHITECTURE

19 Dyer Street
Cirencester
Gloucestershire
GL7 2PP
Tel: 01285 650686
Fax: 01285 644212
www.jamesslater.co.uk



SCALES:
1:20 @ A0

DATE:
14/06/2026

DRAWN:
BDR

CHECKED:
####

DRAWING NUMBER:
25-168-2210

REV:
A