


1. Dimensions to be verified on site. Only figured dimensions to be used and any discrepancies in dimensions are to be reported to the architect. No dimensions are to be scaled from printed drawings. Any areas indicated on this drawing are for guidance only. No responsibility is taken for their accuracy.
2. There is a risk of injury or death in construction if the works are not properly planned and supervised. The contractor must not undertake any element of the work without first having carried out the necessary risk assessments and prepared detailed method statements.

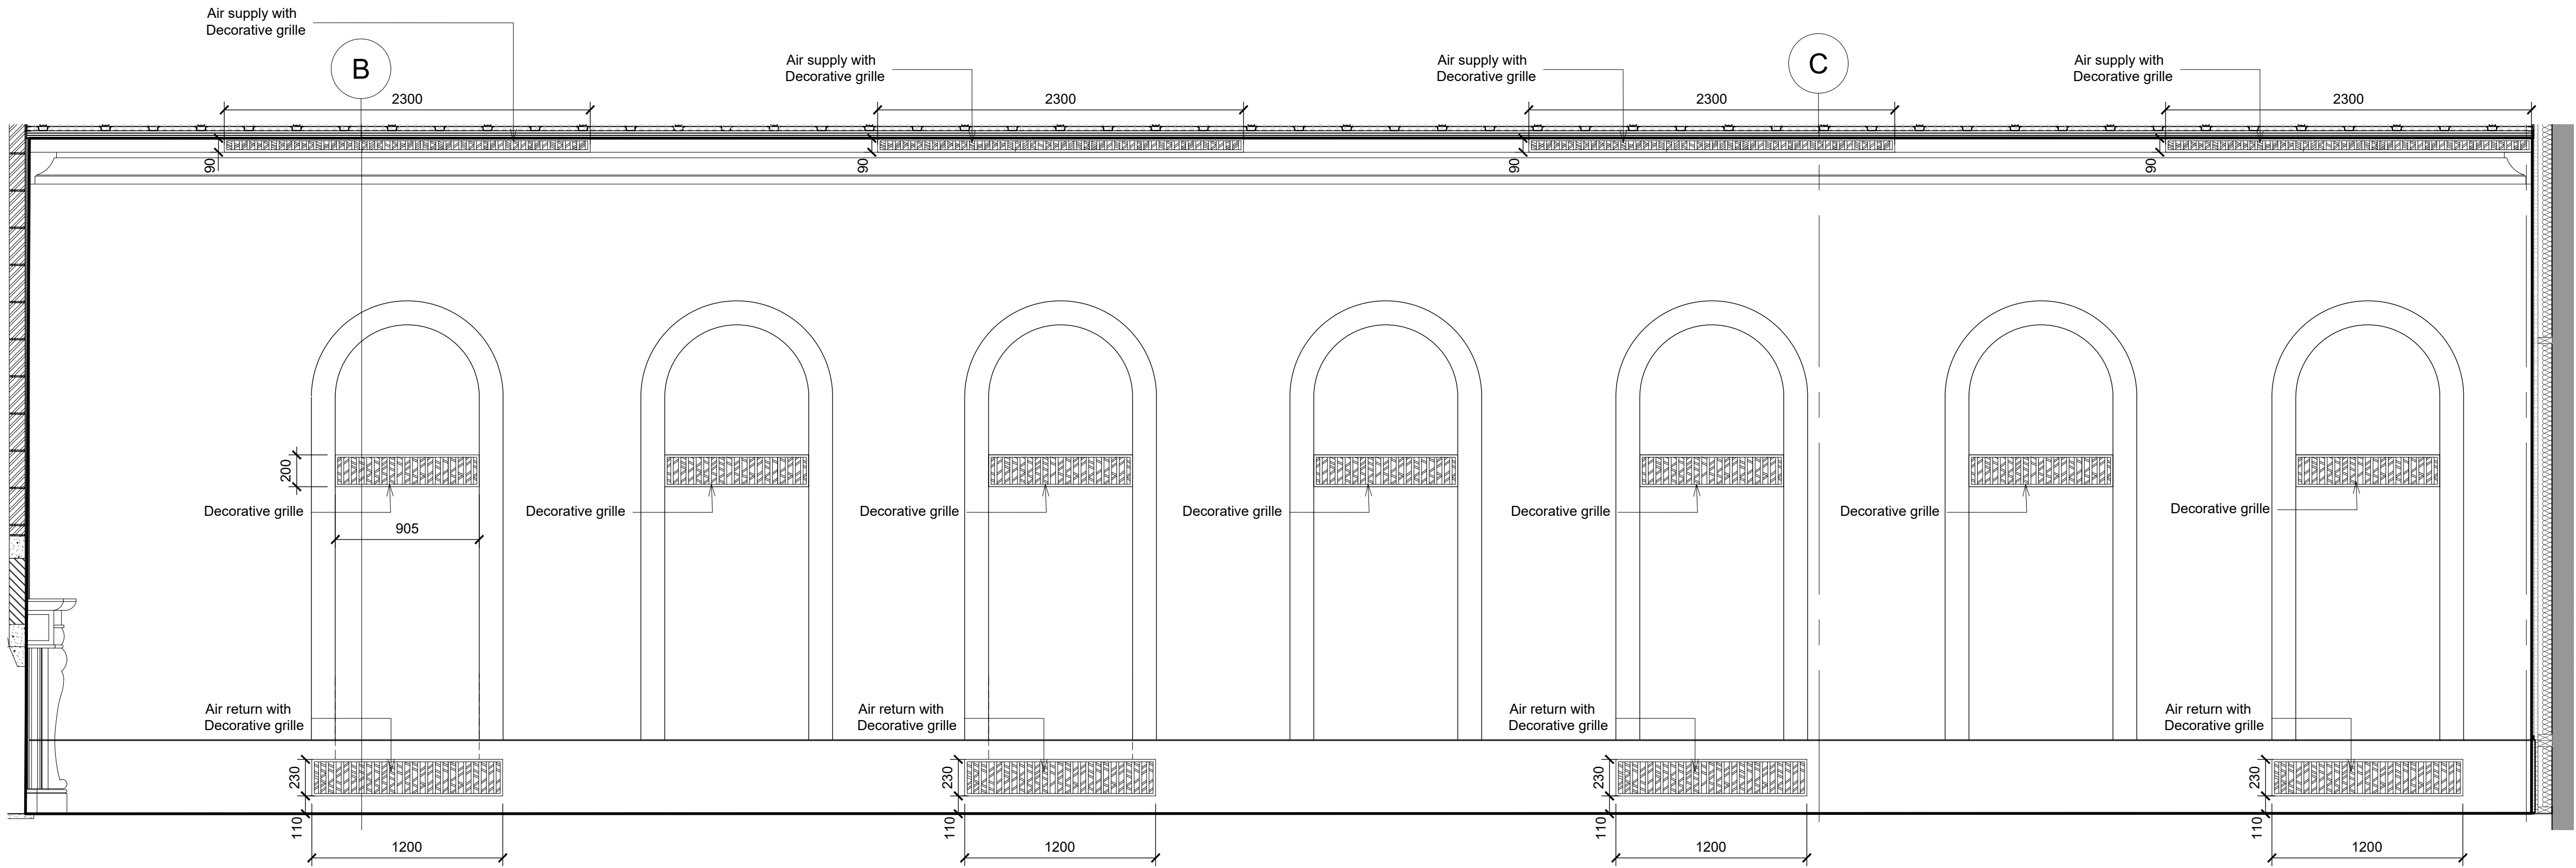

01 ELEVATION OF SITTING ROOM G24
1:25 @ A1 / 1:50 @ A3



Scale in Metres @ 1:25

* Issued for Planning
no. revision. date.



RIBA  211 Design Centre East
Chartered Practice Chelsea Harbour
London, SW10 0XF
mail@blda.co.uk
www.blda.co.uk
t +44 (0) 20 7838 5555
f +44 (0) 20 7838 5556

Job: Tottenham House - The Old Stables
Title: PLANNING
Ground Floor
Wall ventilation grilles

Type: 200 Planning
Status: PLANNING
drawn by JMH checked by RM approved by
scale 1:100 @ A1 size A1 date 25/09/25
job number drawing number revision
3123 255.1 *