


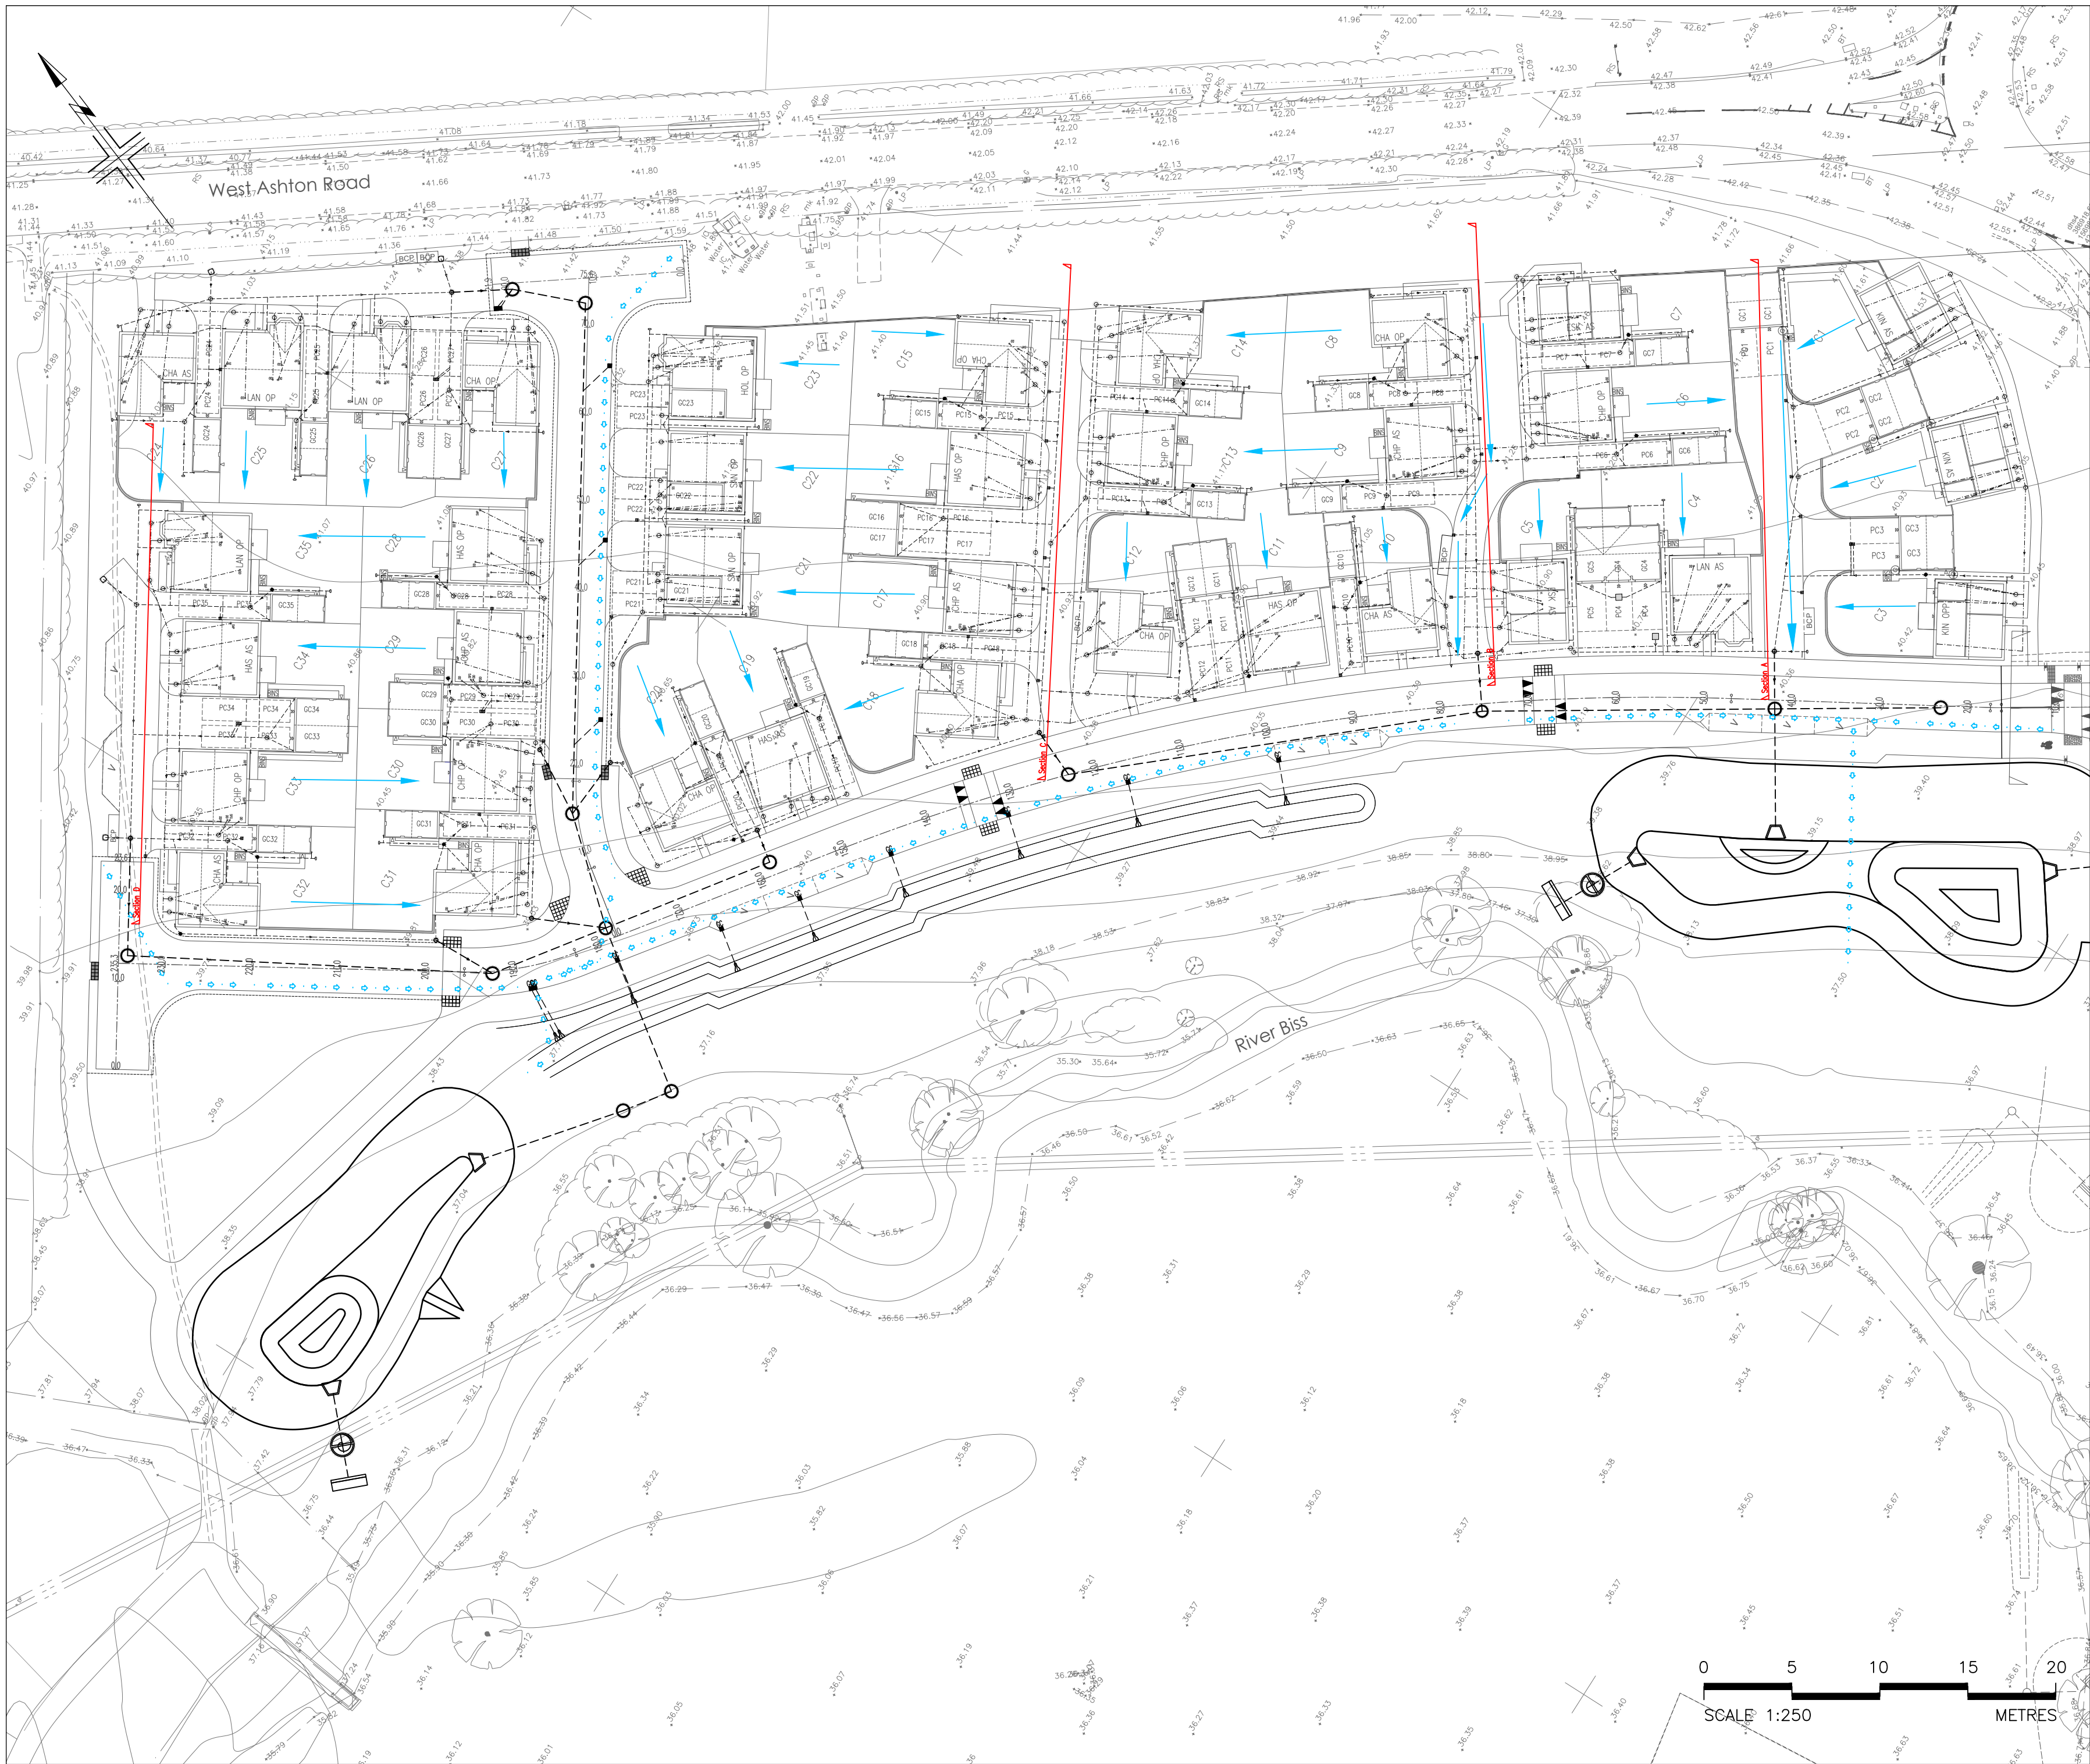

Overland flow routes during extreme events (Greater than 1 in 100+40% CC) where sewers are flooded

Slope Direction

Site Sections – see drawing 566-RES-PH2-D-205 for sections

ANY WORKS RELATED TO SECTION 38 & 104 AGREEMENTS ARE SUBJECT TO TECHNICAL APPROVAL AND ARE UNDERTAKEN AT THE CLIENTS RISK

A 14.07.26 Scale bars added

Revisions

Project:	Ashton Park Phase 2 Residential				
Client:					
Drawing:	Flood Exceedance Routing				
Scale:	1:250 @ A2	Date:	May 2026	Drawn by:	acm
Drawing No:	566-RES-PH2-D-515	Rev:	A		



PHOENIX DESIGN Partnership Ltd.

Unit 9, Westway Garage, Marksbury, Bath, BA2 9HN
tel. 01761 479950
email. enquiries@phoenixdp.co.uk

☒ Suite 7, Unit Three, Melin Corwrg Business Parc, Upper Boat, Pontypridd, CF37 5BE. tel. 029 2049 0771
www.phoenixdp.co.uk

This drawing is the copyright of Phoenix Design Partnership Ltd. No liability will be accepted for amendments by others to either the printed or digital format.

Org. Status: **FOR APPROVAL**

Drawing Path: S:\PDP Projects\566 West Aston - Persimmon\Drawings\0-Resi Phase 2\Detailed\566-RES-PH2-D-510 Flood Exceedance Routing