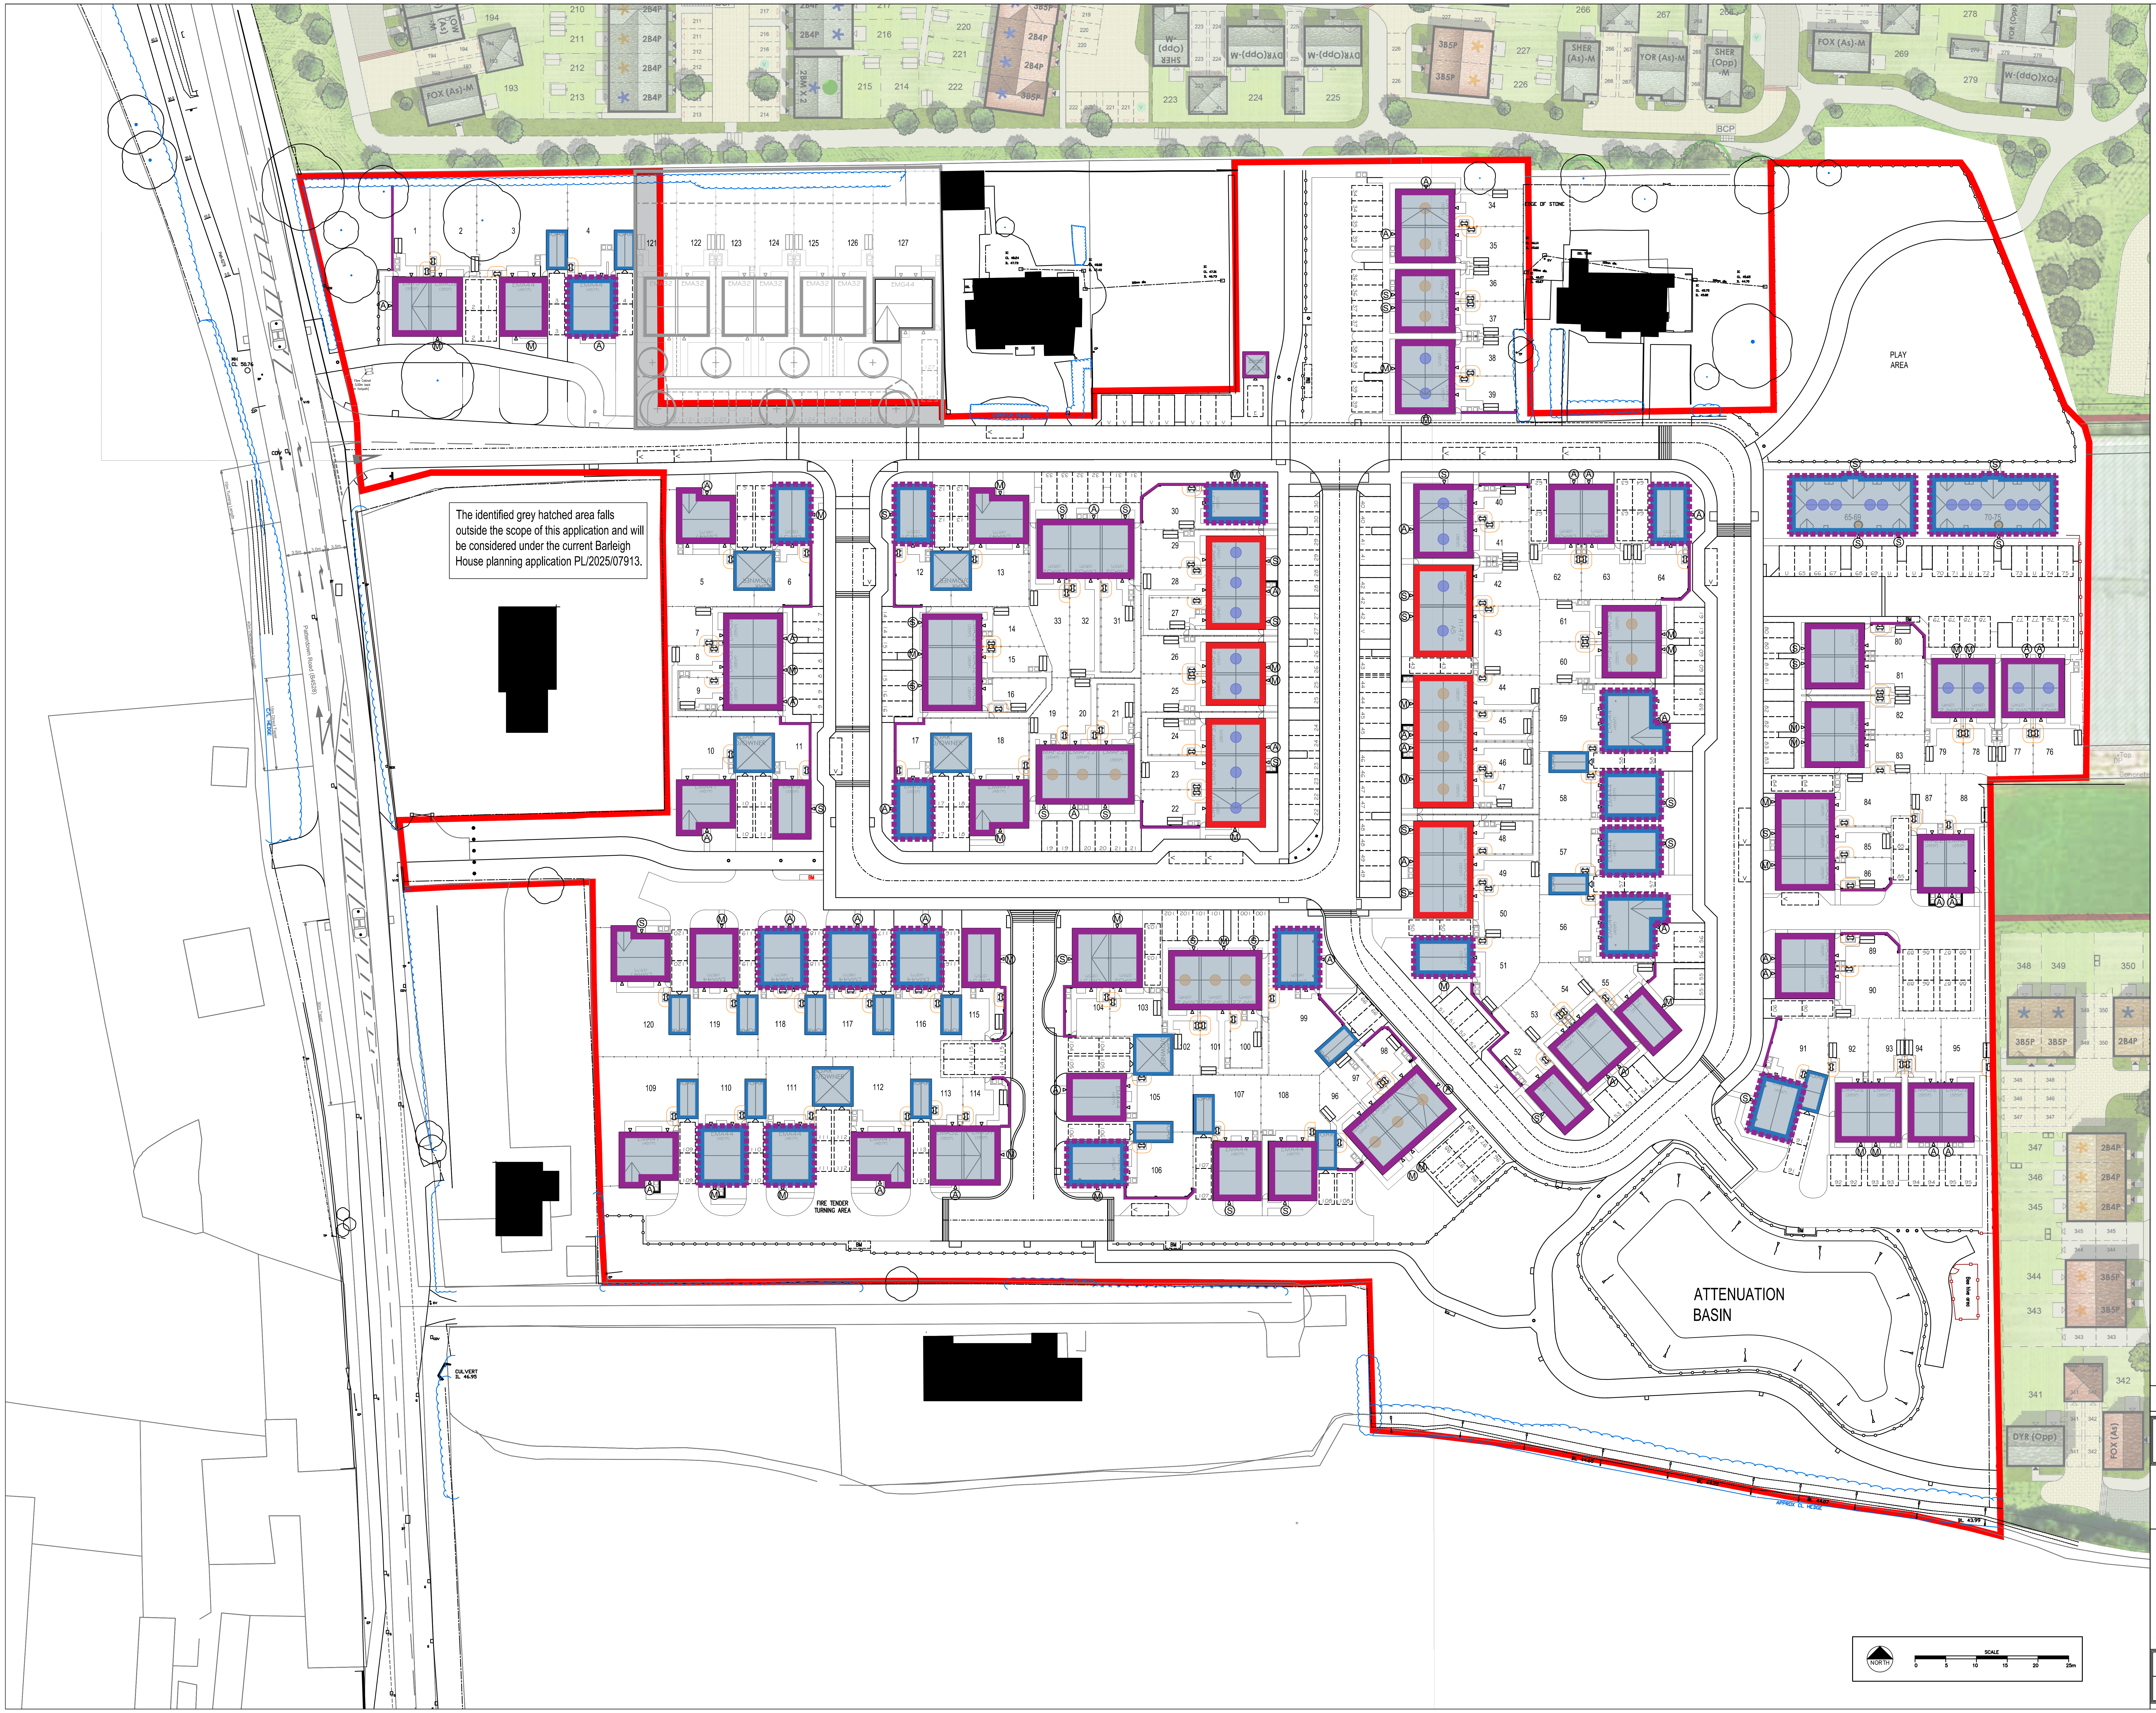

The identified grey hatched area falls outside the scope of this application and will be considered under the current Barleigh House planning application PL/2025/07913.

NOTES:

MATERIALS KEY

WALL FINISHES

🟪 RECON.STONE - BEKSTONE, OOLITE CREAM, TUMBLED

🟥 BRICK - IBSTOCK BRUNSWICK FARMHOUSE MIXTURE OR SIMILAR.

🟦 RENDER: PAREX (SPRAY TEXTURED) / SOFT EARTH T.60

SECONDARY WALL MATERIALS

⬚ RECON.STONE - BEKSTONE, OOLITE CREAM, TUMBLED

ROOF FINISHES

⬜ TILES - FORTICRETE SL8 / COLOUR SLATE GREY

SCREEN WALL FINISHES

━ RECON.STONE - BEKSTONE, OOLITE CREAM, TUMBLED

DETAILS

ALL BRICK/ RECON. STONE & RENDER DETAILING AS PER PLOT SPECIFIC HOUSE TYPE PLANNING DRAWINGS.

ALL STONE HEADS, CILLS & CORBEL DETAILING TO BE IN RECON. CAST STONE (BATHSTONE COLOUR). CHAMFERED HEADS & ANGLE TYPE CORBELS.

ALL BRICK DETAILING/CORBELS TO BE IN IBSTOCK BRUNSWICK RED.

ALL WINDOW FRAMES TO BE IN WHITE UPVC

RAINWATER GOODS TO BE BLACK

IG DOOR COLOURS:	VISTA DOOR COLOURS:
TIDEWAY BLUE: M	MOONDUST: M
AGATE GREY: A	AGATE: A
SLATE GREY S	SLATE: S

REV	DATE	DESCRIPTION	DRAWN
A	22.04.24	Updated in accordance with Planning layout.	AJY
B	20.05.24	Updated in accordance with Planning layout.	AJY
C	18.07.24	Updated in accordance with Planning layout.	JK
D	07.02.25	Updated to IG door colour spec.	JK
E	12.02.25	Apartment corrected to elevations. Missing door colours added.	JK
F	02.07.26	Updated in accordance with planning layout.	AY

PROJECT SHOWELL NURSERIES
CHIPPENHAM

TITLE

MATERIALS LAYOUT

Taylor Wimpey Bristol
Ground Floor
730 Waterside Drive
Aztec West
Almondsbury
Bristol BS31 2AU
T 01454 628400
F 01454 628401
DX 124894 Almondsbury 3
www.taylorwimpey.com

DRN	SCALE	LAND CODE	DRAWING NUMBER	REV
AY	1:500	21537	PL-04	F
DATE 14.02.24				