


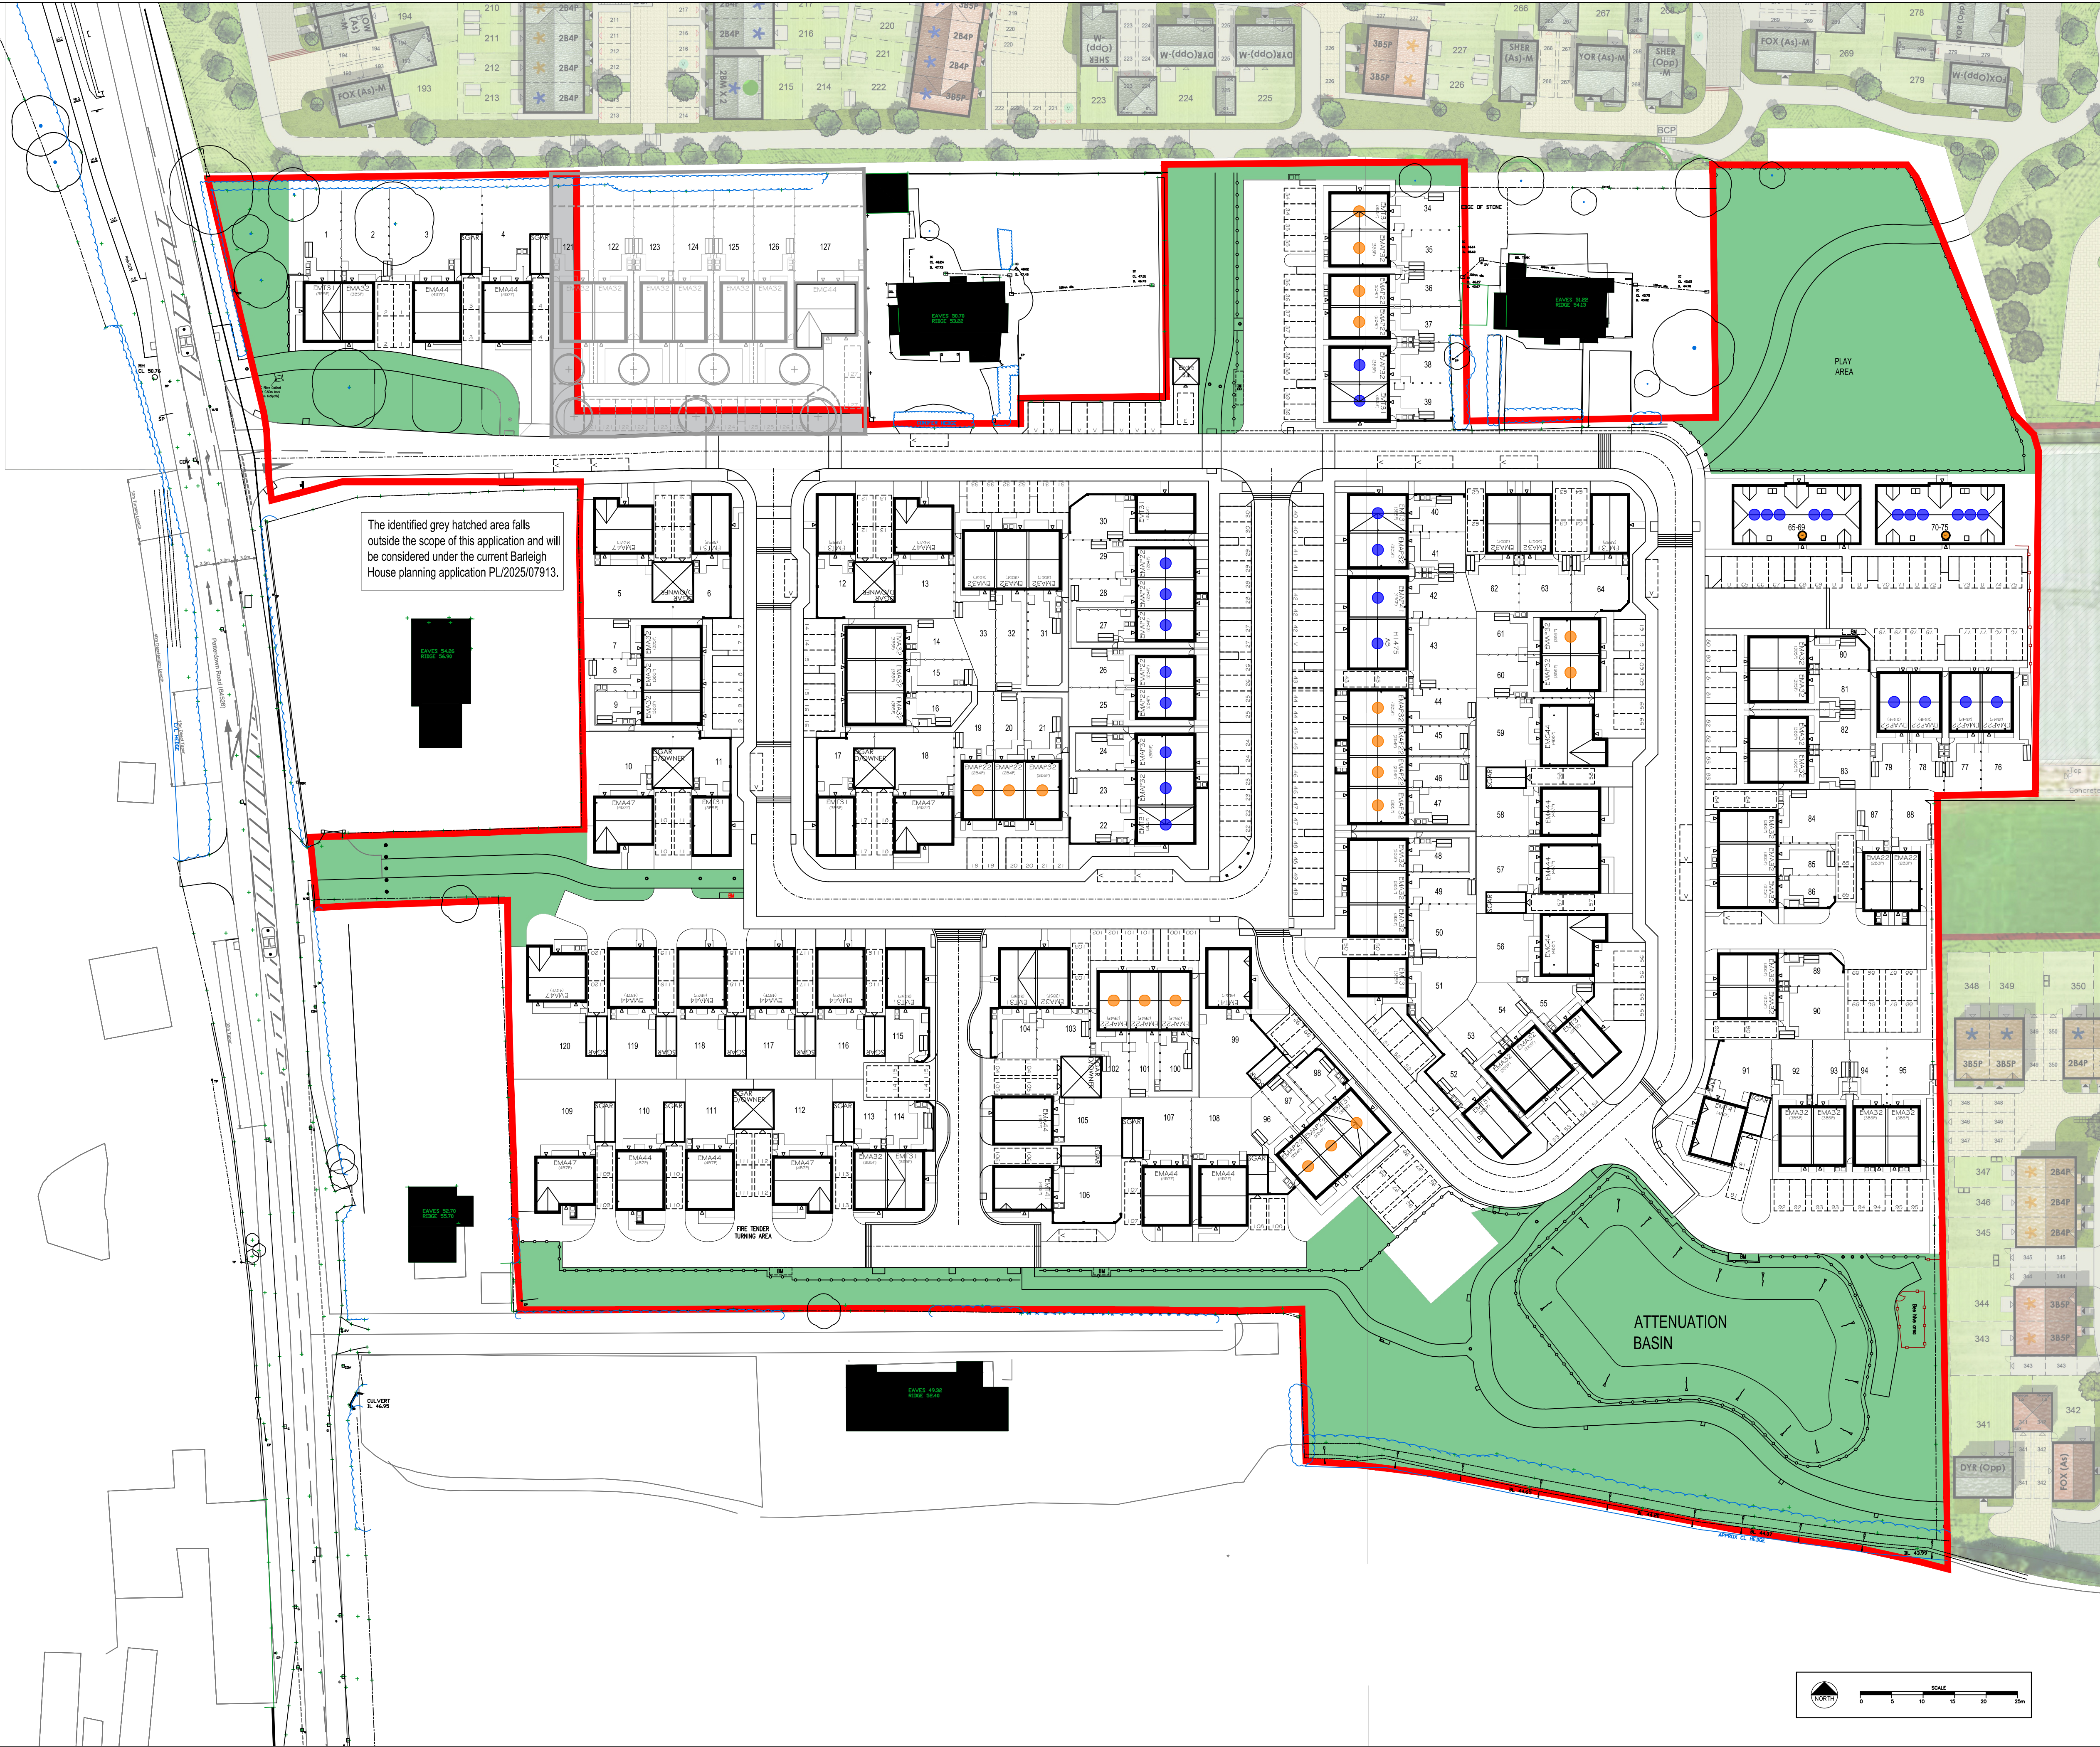

The identified grey hatched area falls outside the scope of this application and will be considered under the current Barleigh House planning application PL/2025/07913.

NOTES:

OPEN SPACE KEY

OPEN SPACE

OPEN SPACE = 9,002 square meters

OPEN SPACE REQUIREMENTS

S106 = 7,722 square meters

A	22.04.24	Updated in accordance with Planning layout.	AJY
B	20.05.24	Updated in accordance with Planning layout.	AJY
C	18.07.24	Updated in accordance with Planning layout.	JK
D	02.07.26	Updated in accordance with Planning layout.	AJY

REV	DATE	DESCRIPTION	DRAWN
-----	------	-------------	-------

PROJECT	SHOWELL NURSERIES CHIPPENHAM
---------	---------------------------------

TITLE	OPEN SPACE LAYOUT
-------	-------------------

Taylor Wimpey Bristol

Ground Floor
730 Waterside Drive
Aptec West
Almondsbury
Bristol BS33 2AU
T 01454 628400
F 01454 628401
DX 124894 Almondsbury 3
www.taylorwimpey.com

Taylor
Wimpey

DRN	JK	SCALE	LAND CODE	DRAWING NUMBER	REV
DATE	07.03.24	1:500		PL-07	D