


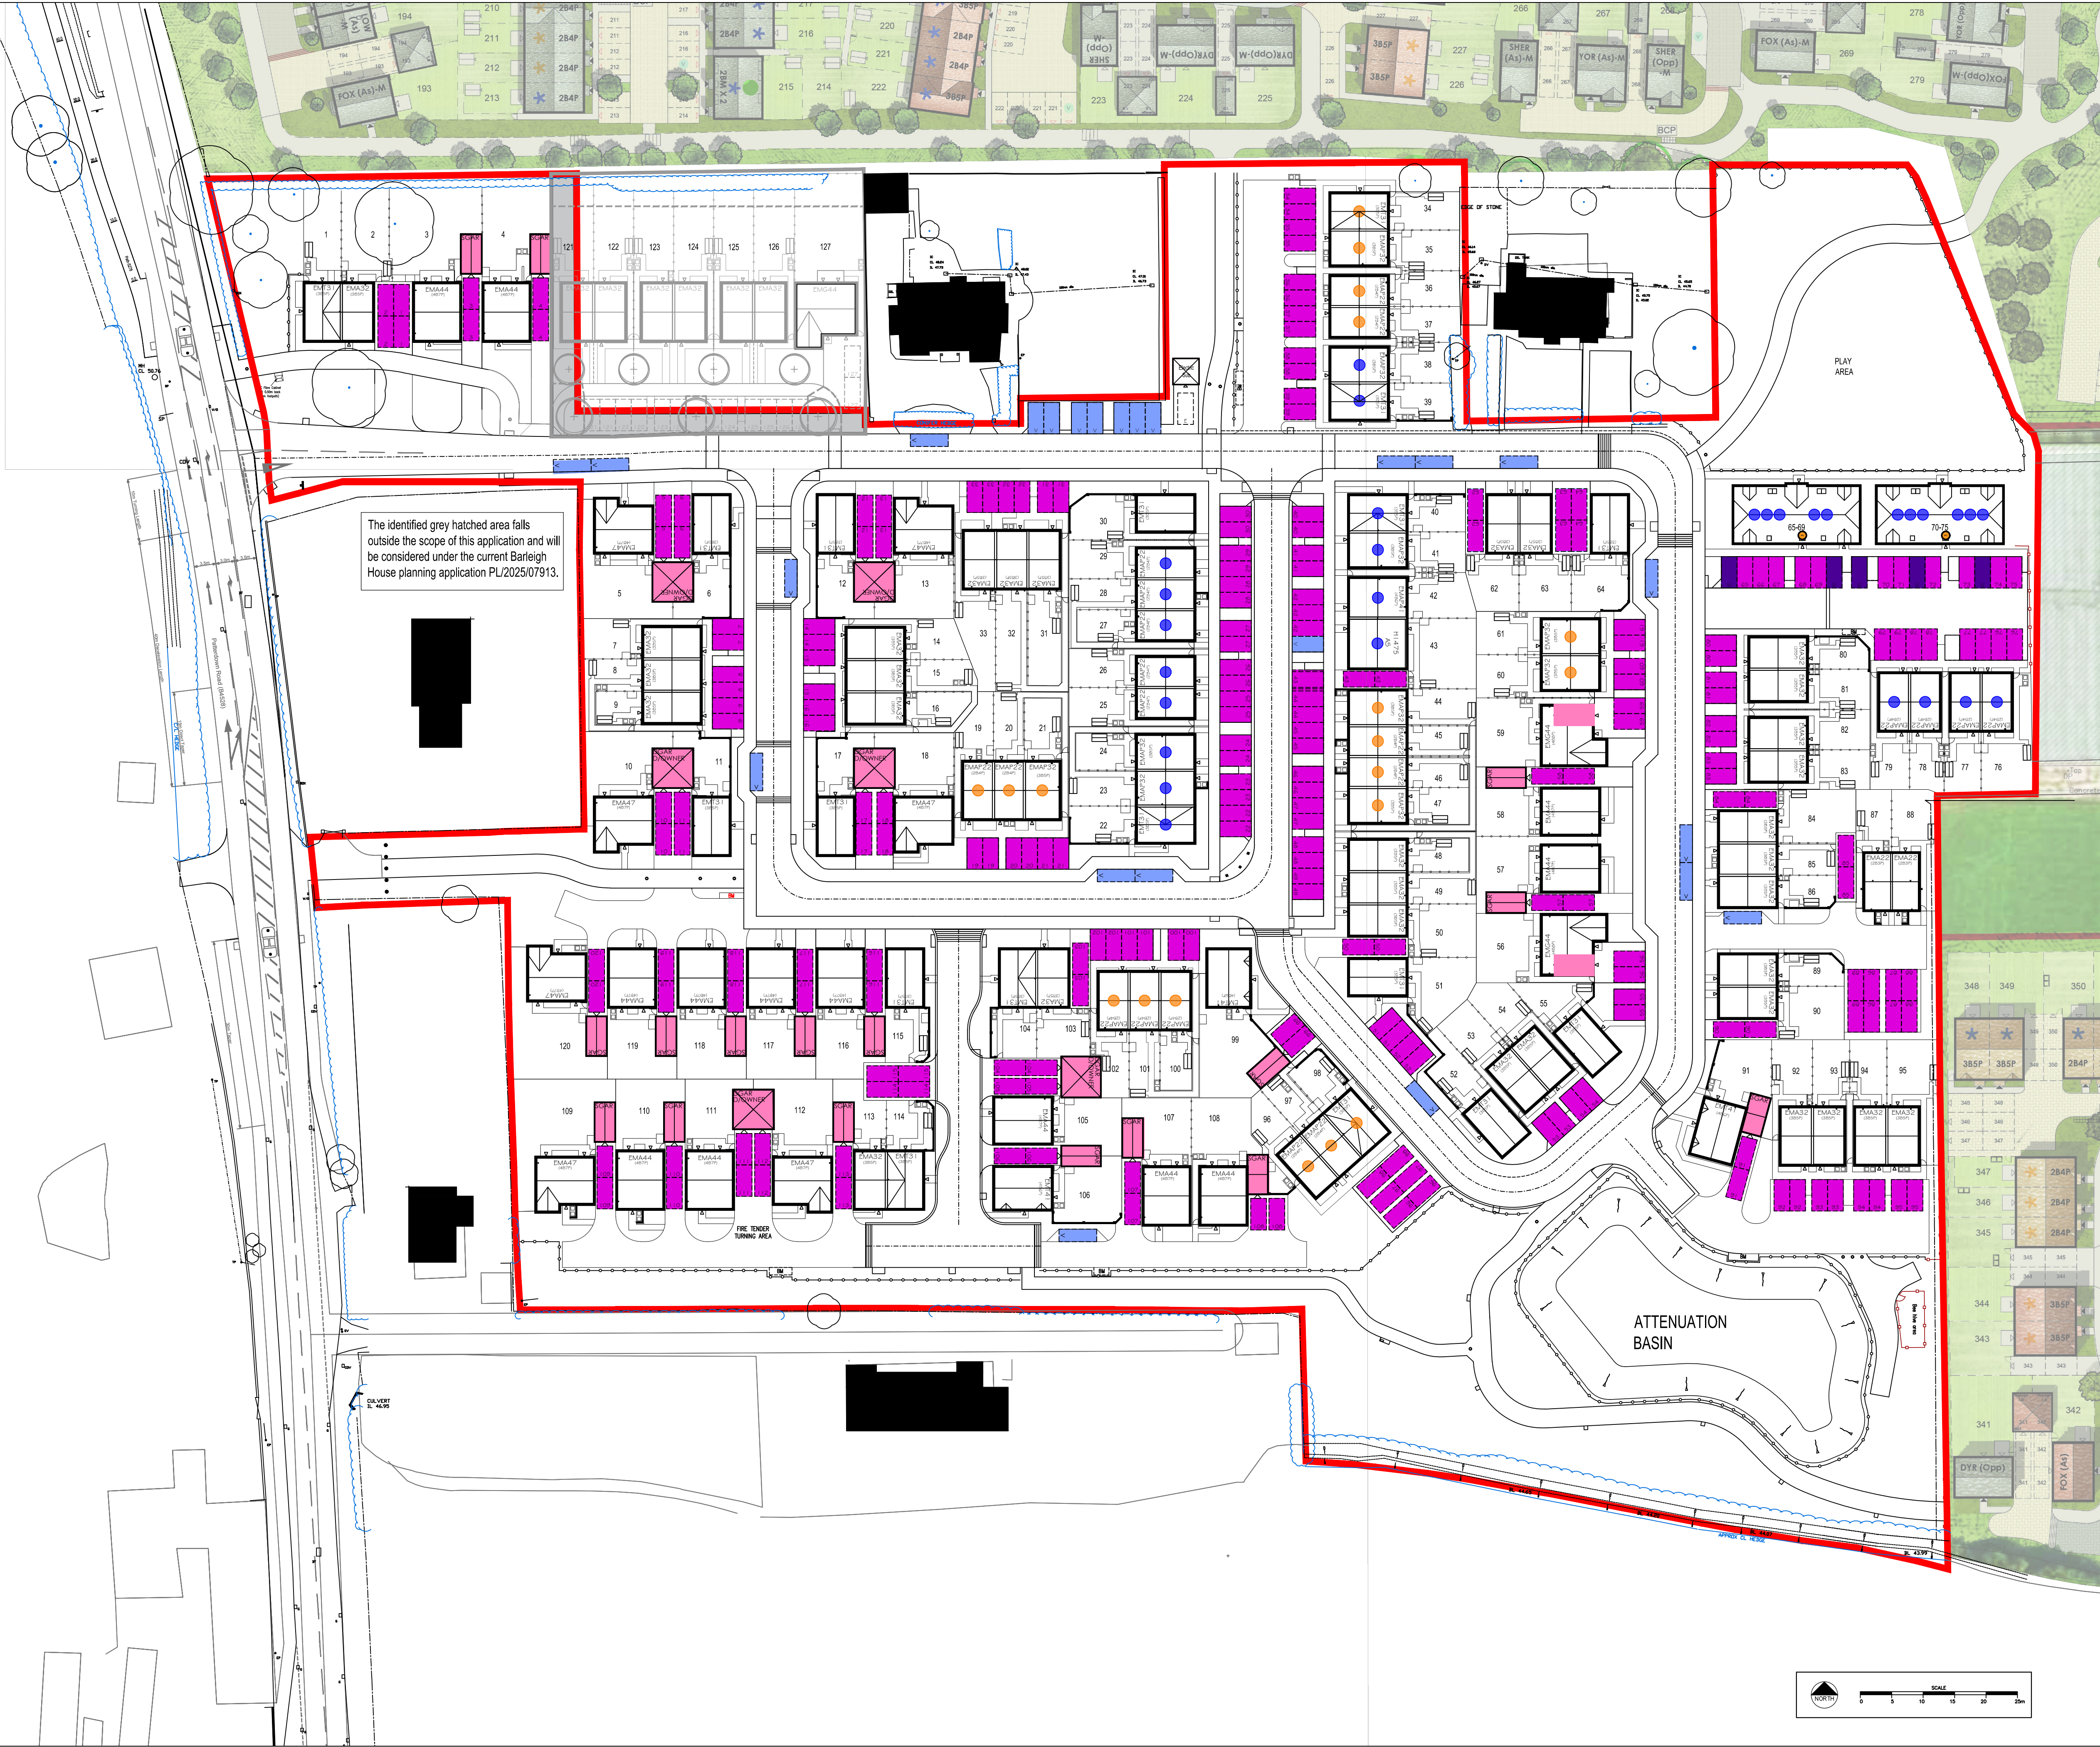

NOTES:

PARKING KEY

Parking Types

- PRIVATE PARKING
- UNALLOCATED PARKING SPACES
- VISITOR PARKING SPACES
- GARAGE

PARKING STANDARDS

No. of Bedroom	No. of Units	Parking required	Parking allocated
1	4	4	4
2	29	58	51
3	55	110	116
4	26	78	78
5	1	3	3

Unassigned for apartments
Visitors 24
Total 277

5
25
282

A	06.07.26	Updated in accordance with Planning layout.	AY
REV	DATE	DESCRIPTION	DRAWN

PROJECT **SHOWELL NURSERIES
CHIPPENHAM**

TITLE **PARKING STRATEGY PLAN**

Taylor Wimpey Bristol
Ground Floor
730 Waterside Drive
Apex West
Almondsbury
Bristol BS33 2AU
T 01454 628400
F 01454 628401
DX 124894 Almondsbury 3
www.taylorwimpey.com

Taylor Wimpey

DRN	AY	SCALE	LAND CODE	DRAWING NUMBER	REV
DATE	16.07.24	1:500	21537	PL-11	A