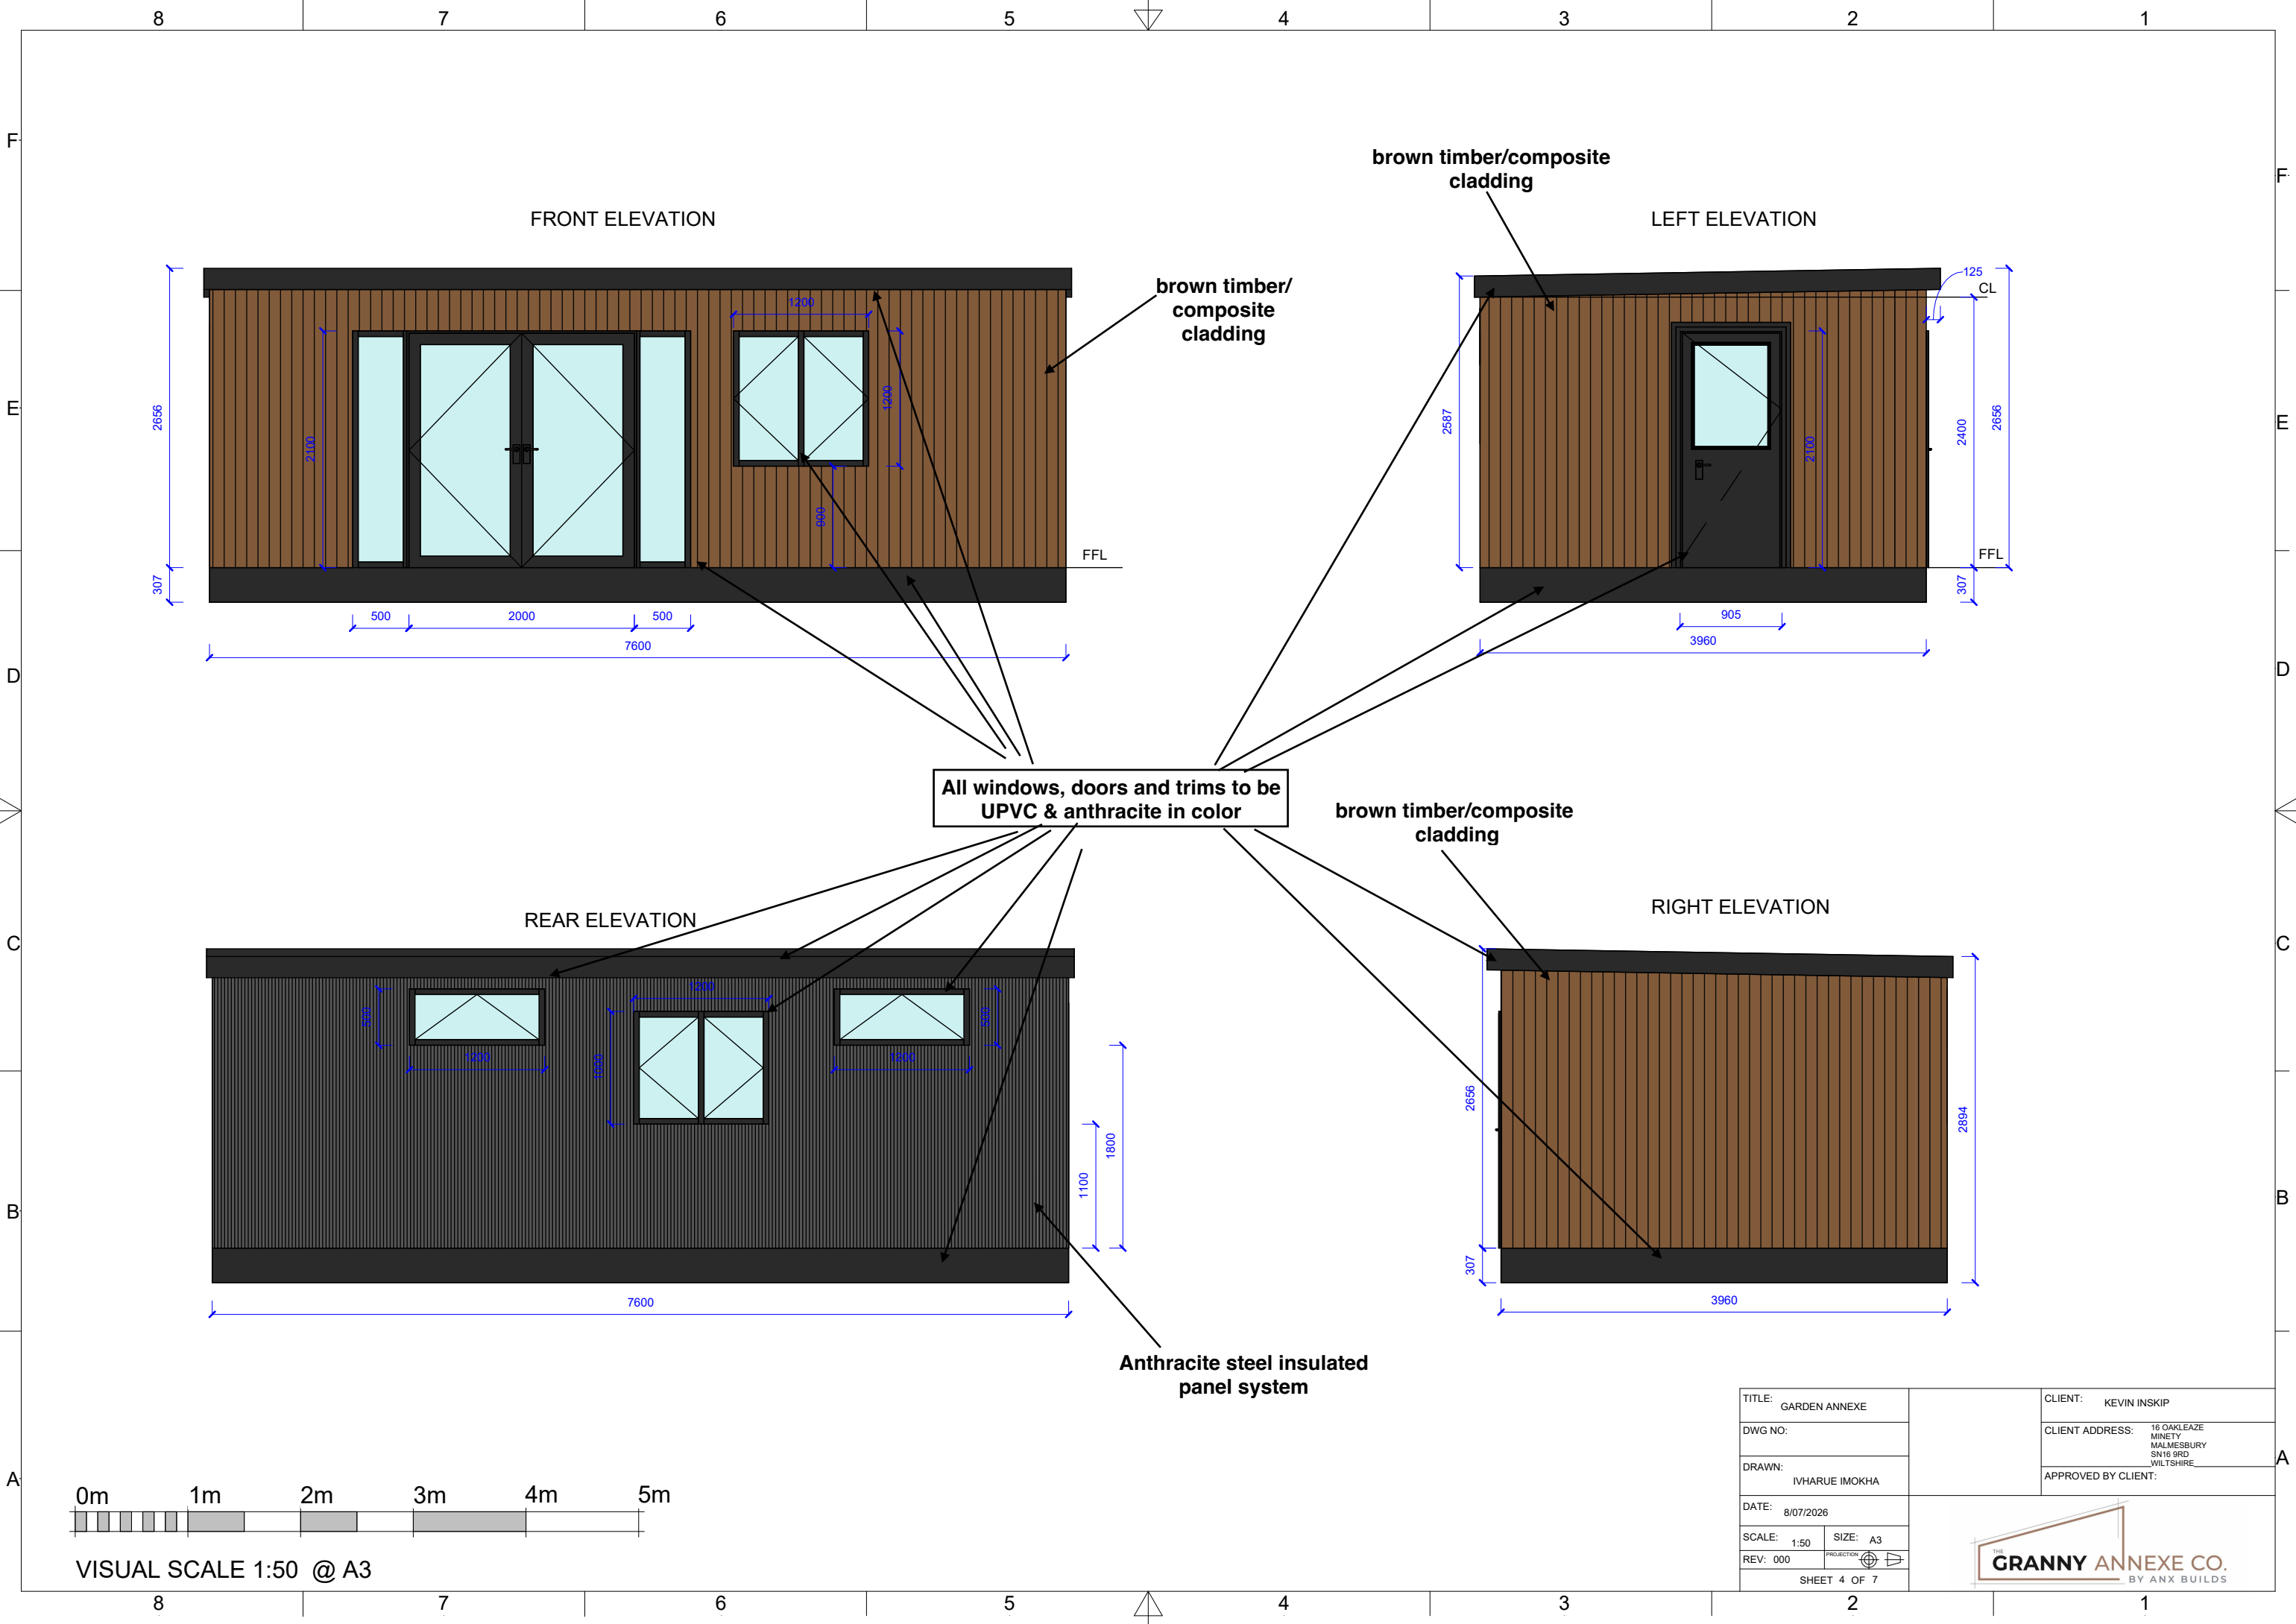


TITLE: GARDEN ANNEXE	CLIENT: KEVIN INSKIP
DWG NO:	CLIENT ADDRESS: 16 OAKLEAZE MINETY MALMESBURY SN16 9RD WILTSHIRE
DRAWN: IVHARUE IMOKHA	APPROVED BY CLIENT:
DATE: 8/07/2026	
SCALE: 1:50	SIZE: A3
REV: 000	PROJECTION
SHEET 4 OF 7	