


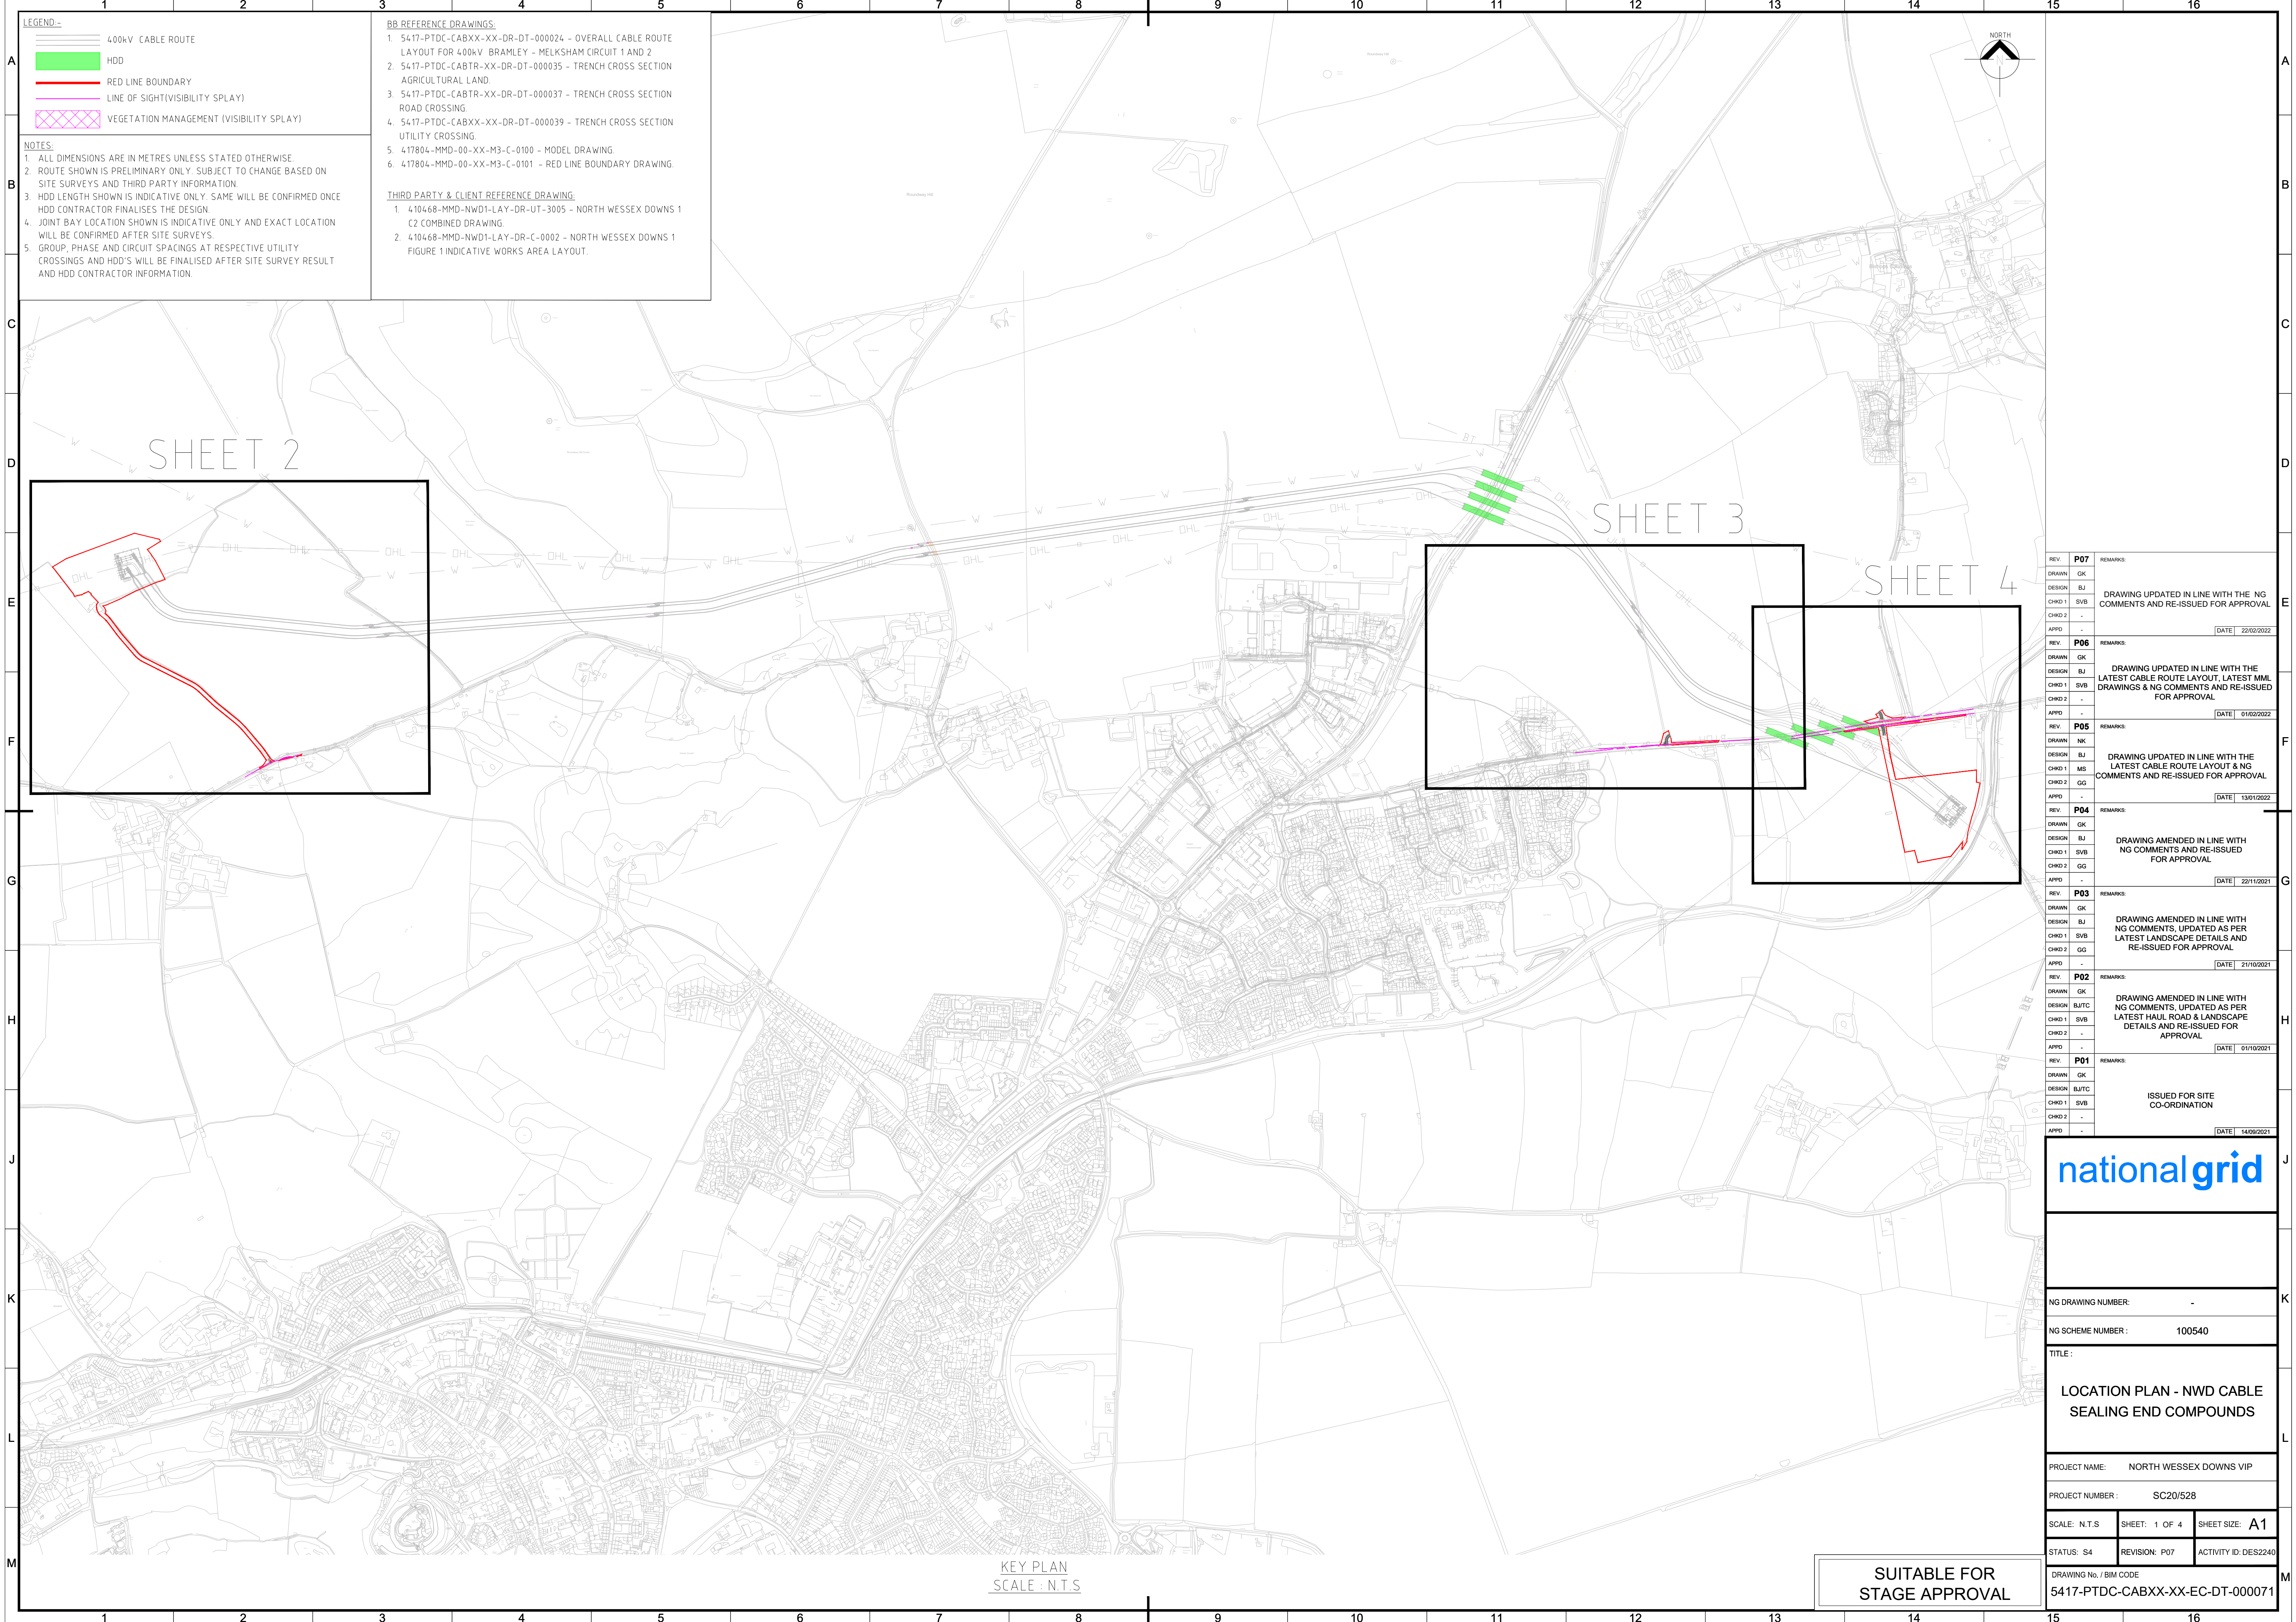

LEGEND:-

- 400kV CABLE ROUTE
- HDD
- RED LINE BOUNDARY
- LINE OF SIGHT(VISIBILITY SPLAY)
- VEGETATION MANAGEMENT (VISIBILITY SPLAY)

NOTES:




- ALL DIMENSIONS ARE IN METRES UNLESS STATED OTHERWISE.
- ROUTE SHOWN IS PRELIMINARY ONLY. SUBJECT TO CHANGE BASED ON SITE SURVEYS AND THIRD PARTY INFORMATION.
- HDD LENGTH SHOWN IS INDICATIVE ONLY. SAME WILL BE CONFIRMED ONCE HDD CONTRACTOR FINALISES THE DESIGN.
- JOINT BAY LOCATION SHOWN IS INDICATIVE ONLY AND EXACT LOCATION WILL BE CONFIRMED AFTER SITE SURVEYS.
- GROUP, PHASE AND CIRCUIT SPACINGS AT RESPECTIVE UTILITY CROSSINGS AND HDD'S WILL BE FINALISED AFTER SITE SURVEY RESULT AND HDD CONTRACTOR INFORMATION.

BB REFERENCE DRAWINGS:

- 5417-PTDC-CABXX-XX-DR-DT-000024 - OVERALL CABLE ROUTE LAYOUT FOR 400kV BRAMLEY - MELKSHAM CIRCUIT 1 AND 2
- 5417-PTDC-CABTR-XX-DR-DT-000035 - TRENCH CROSS SECTION AGRICULTURAL LAND.
- 5417-PTDC-CABTR-XX-DR-DT-000037 - TRENCH CROSS SECTION ROAD CROSSING
- 5417-PTDC-CABXX-XX-DR-DT-000039 - TRENCH CROSS SECTION UTILITY CROSSING.
- 417804-MMD-00-XX-M3-C-0100 - MODEL DRAWING.
- 417804-MMD-00-XX-M3-C-0101 - RED LINE BOUNDARY DRAWING.

THIRD PARTY & CLIENT REFERENCE DRAWING:

- 410468-MMD-NWD1-LAY-DR-UT-3005 - NORTH WESSEX DOWNS 1 C2 COMBINED DRAWING.
- 410468-MMD-NWD1-LAY-DR-C-0002 - NORTH WESSEX DOWNS 1 FIGURE 1 INDICATIVE WORKS AREA LAYOUT.

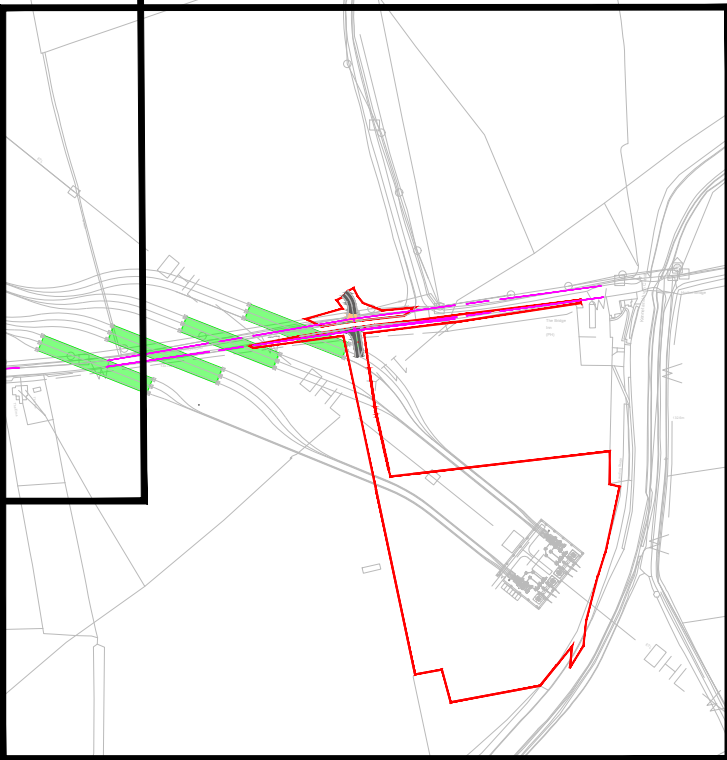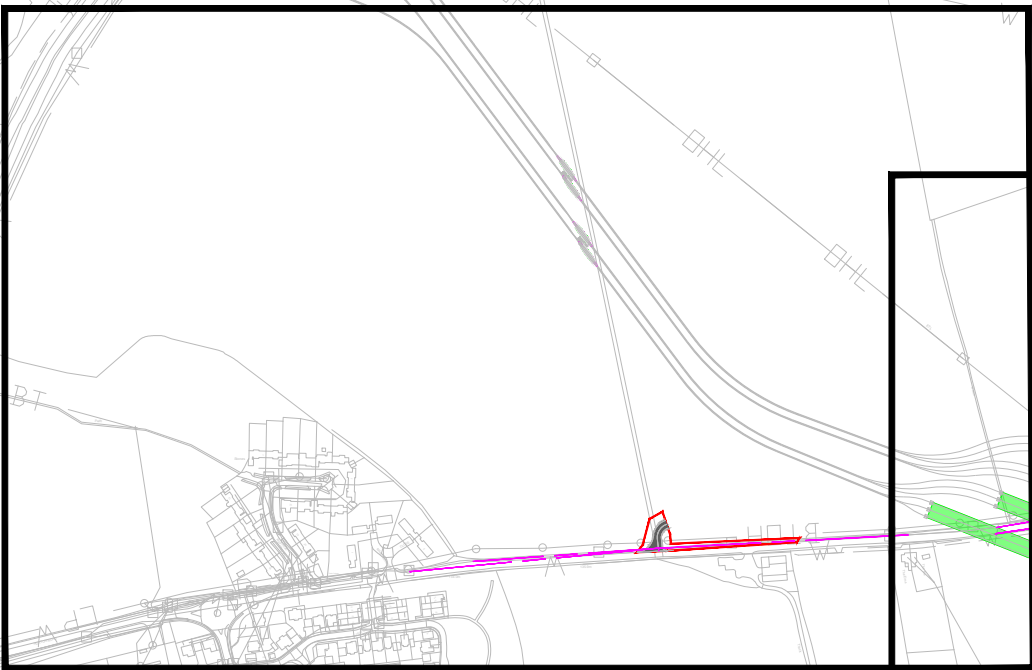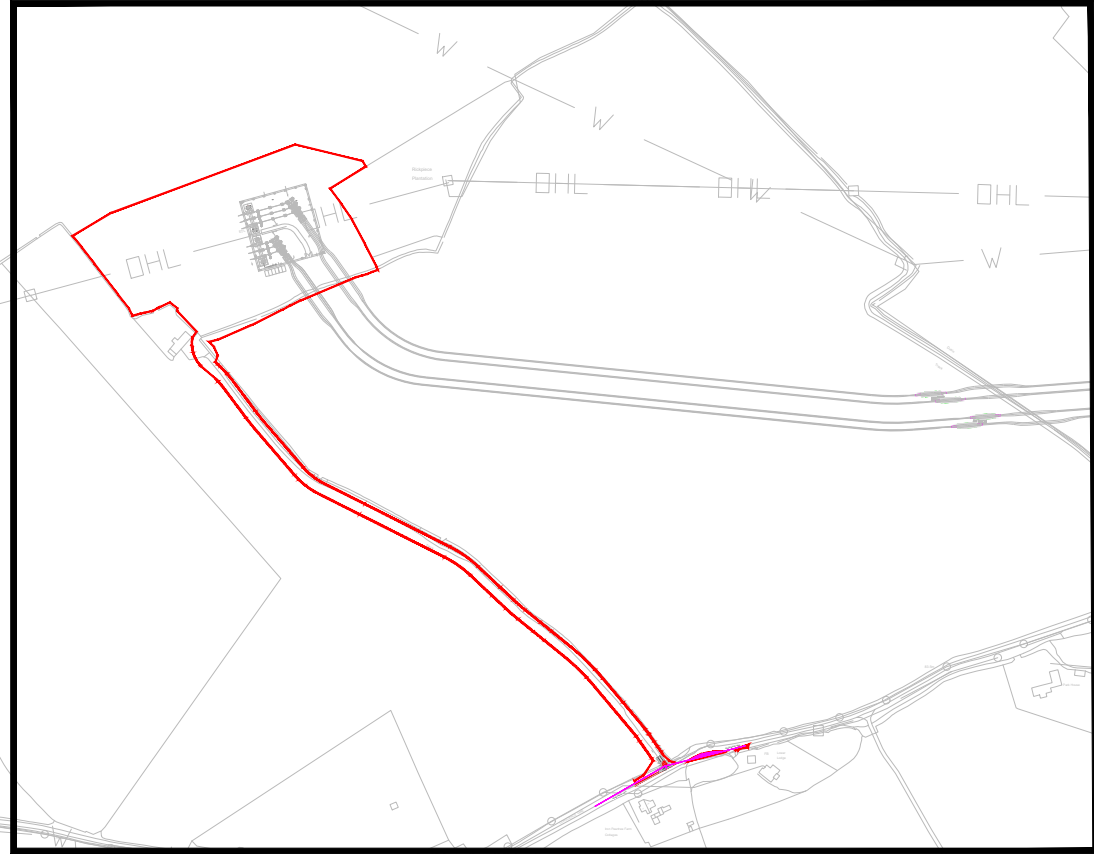

REV.	P07	REMARKS:
DRAWN.	GK	
DESIGN.	BJ	DRAWING UPDATED IN LINE WITH THE NG COMMENTS AND RE-ISSUED FOR APPROVAL
CHKD 1.	SVB	
CHKD 2.	-	
APPD.	-	[DATE] 22/02/2022
REV.	P06	REMARKS:
DRAWN.	GK	
DESIGN.	BJ	DRAWING UPDATED IN LINE WITH THE LATEST CABLE ROUTE LAYOUT. LATEST MML DRAWINGS & NG COMMENTS AND RE-ISSUED FOR APPROVAL
CHKD 1.	SVB	
CHKD 2.	-	
APPD.	-	[DATE] 01/02/2022
REV.	P05	REMARKS:
DRAWN.	NK	
DESIGN.	BJ	DRAWING UPDATED IN LINE WITH THE LATEST CABLE ROUTE LAYOUT & NG COMMENTS AND RE-ISSUED FOR APPROVAL
CHKD 1.	MS	
CHKD 2.	GG	
APPD.	-	[DATE] 13/01/2022
REV.	P04	REMARKS:
DRAWN.	GK	
DESIGN.	BJ	DRAWING AMENDED IN LINE WITH NG COMMENTS AND RE-ISSUED FOR APPROVAL
CHKD 1.	SVB	
CHKD 2.	GG	
APPD.	-	[DATE] 22/11/2021
REV.	P03	REMARKS:
DRAWN.	GK	
DESIGN.	BJ	DRAWING AMENDED IN LINE WITH NG COMMENTS, UPDATED AS PER LATEST LANDSCAPE DETAILS AND RE-ISSUED FOR APPROVAL
CHKD 1.	SVB	
CHKD 2.	GG	
APPD.	-	[DATE] 21/10/2021
REV.	P02	REMARKS:
DRAWN.	GK	
DESIGN.	BJ/TC	DRAWING AMENDED IN LINE WITH NG COMMENTS, UPDATED AS PER LATEST HAUL ROAD & LANDSCAPE DETAILS AND RE-ISSUED FOR APPROVAL
CHKD 1.	SVB	
CHKD 2.	-	
APPD.	-	[DATE] 01/10/2021
REV.	P01	REMARKS:
DRAWN.	GK	
DESIGN.	BJ/TC	ISSUED FOR SITE CO-ORDINATION
CHKD 1.	SVB	
CHKD 2.	-	
APPD.	-	[DATE] 14/09/2021

NG DRAWING NUMBER: -

NG SCHEME NUMBER : 100540

TITLE :

LOCATION PLAN - NWD CABLE SEALING END COMPOUNDS

PROJECT NAME: NORTH WESSEX DOWNS VIP

PROJECT NUMBER : SC20/528

SCALE: N.T.S

SHEET: 1 OF 4

SHEET SIZE: A1

STATUS: S4


REVISION: P07


ACTIVITY ID: DES2240

DRAWING No. / BIM CODE
5417-PTDC-CABXX-XX-EC-DT-000071

KEY PLAN
SCALE : N.T.S

SUITABLE FOR
STAGE APPROVAL

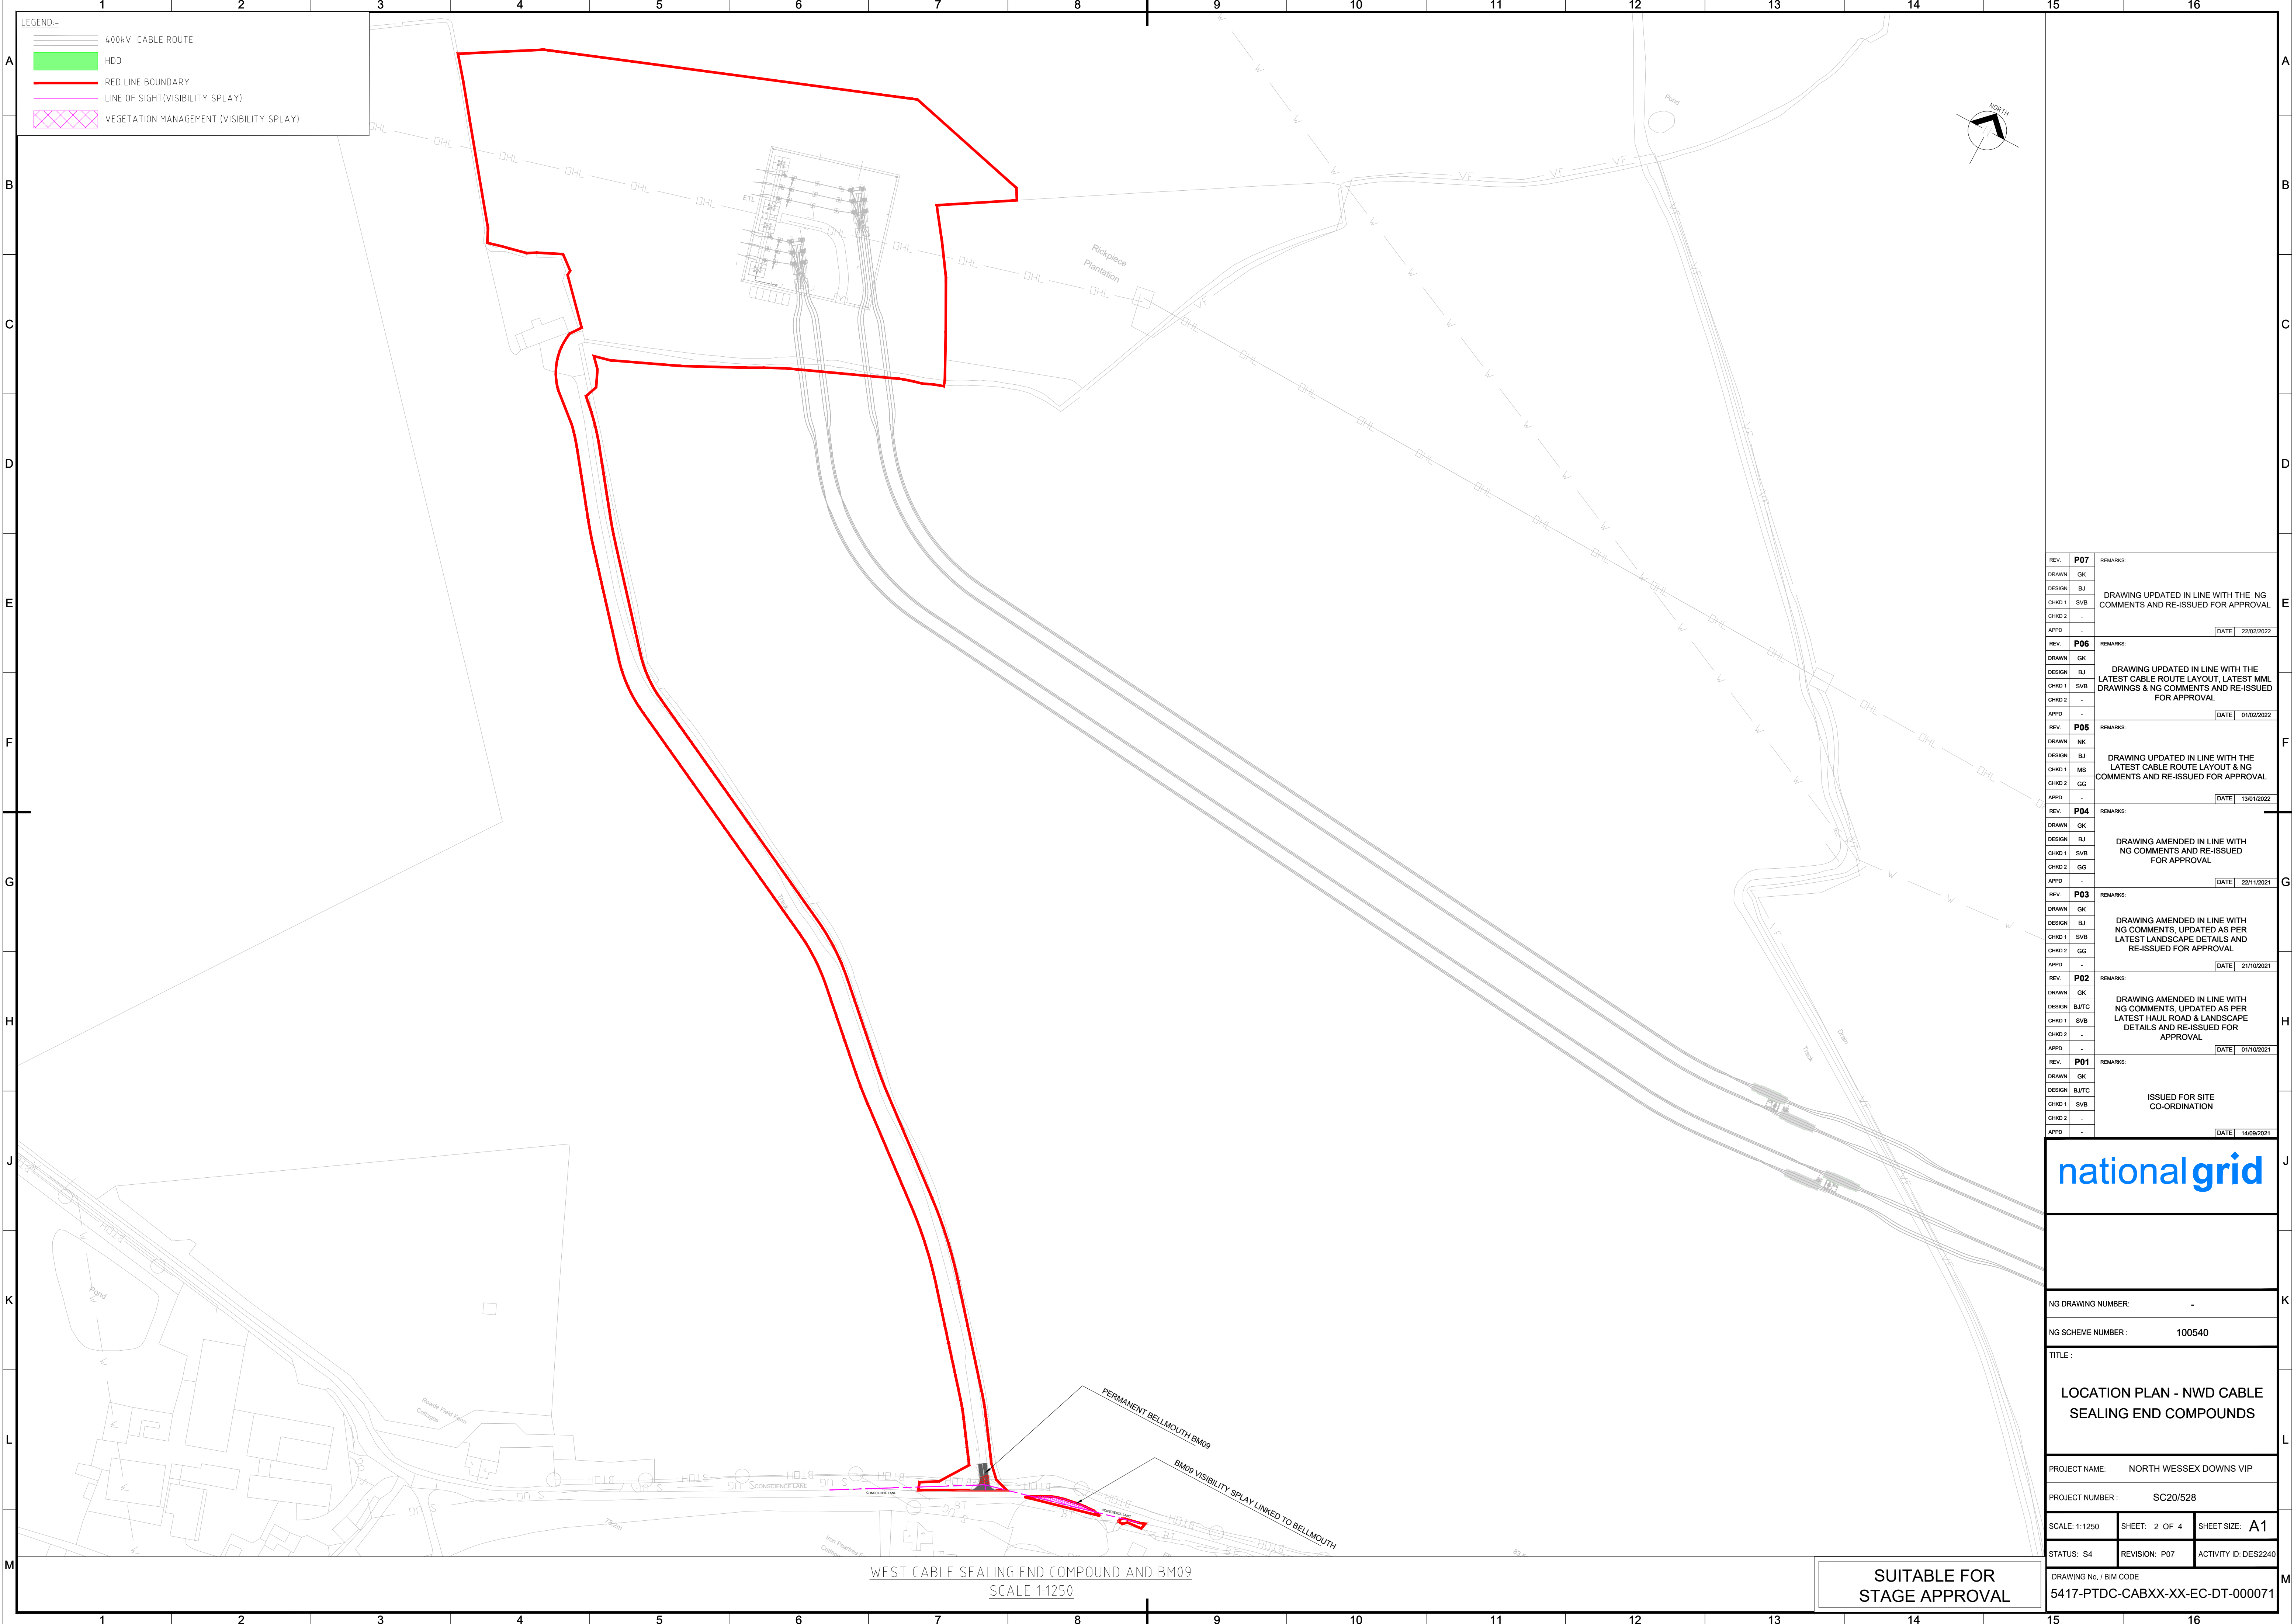

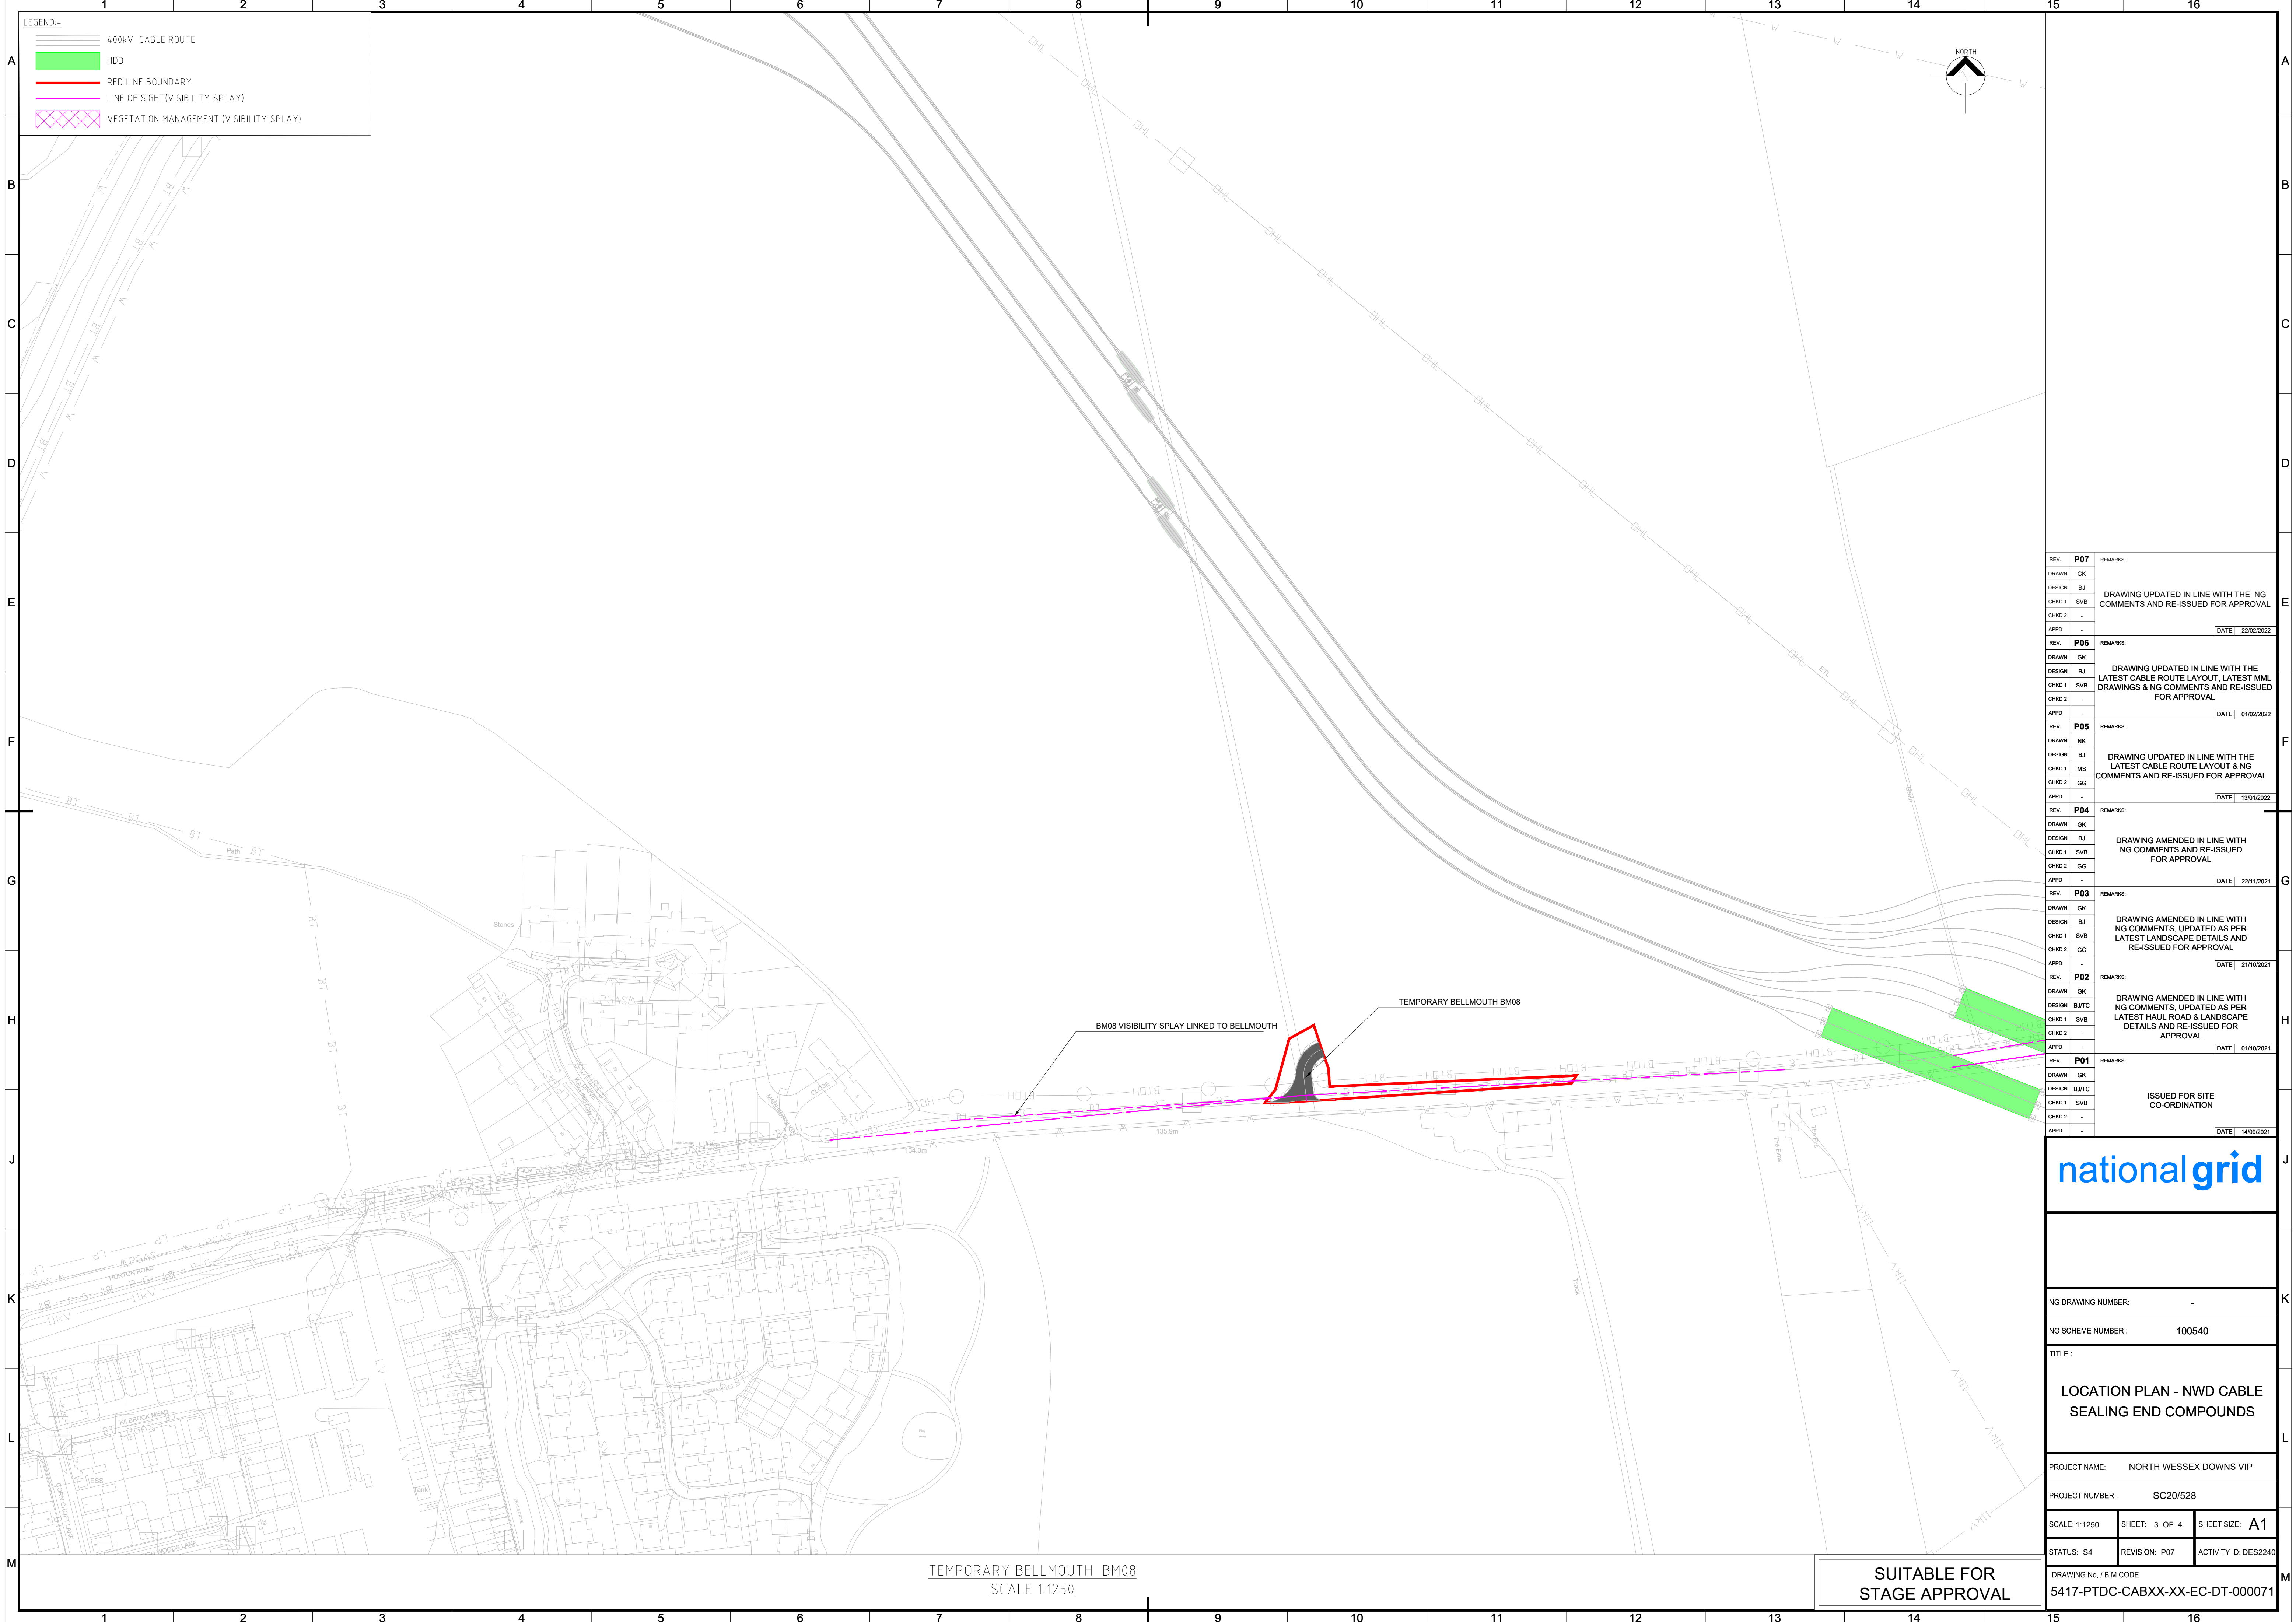

LEGEND:-

400kV CABLE ROUTE

HDD

RED LINE BOUNDARY

LINE OF SIGHT(VISIBILITY SPLAY)

VEGETATION MANAGEMENT (VISIBILITY SPLAY)

REV.	P07	REMARKS:
DRAWN	GK	
DESIGN	BJ	DRAWING UPDATED IN LINE WITH THE NG COMMENTS AND RE-ISSUED FOR APPROVAL.
CHD 1	SVB	
CHD 2	-	
APPD	-	[DATE] 22/02/2022
REV.	P06	REMARKS:
DRAWN	GK	
DESIGN	BJ	DRAWING UPDATED IN LINE WITH THE LATEST CABLE ROUTE LAYOUT, LATEST MML DRAWINGS & NG COMMENTS AND RE-ISSUED FOR APPROVAL.
CHD 1	SVB	
CHD 2	-	
APPD	-	[DATE] 01/02/2022
REV.	P05	REMARKS:
DRAWN	NK	
DESIGN	BJ	DRAWING UPDATED IN LINE WITH THE LATEST CABLE ROUTE LAYOUT & NG COMMENTS AND RE-ISSUED FOR APPROVAL.
CHD 1	MS	
CHD 2	GG	
APPD	-	[DATE] 13/01/2022
REV.	P04	REMARKS:
DRAWN	GK	
DESIGN	BJ	DRAWING AMENDED IN LINE WITH NG COMMENTS AND RE-ISSUED FOR APPROVAL.
CHD 1	SVB	
CHD 2	GG	
APPD	-	[DATE] 21/11/2021
REV.	P03	REMARKS:
DRAWN	GK	
DESIGN	BJ	DRAWING AMENDED IN LINE WITH NG COMMENTS, UPDATED AS PER LATEST LANDSCAPE DETAILS AND RE-ISSUED FOR APPROVAL.
CHD 1	SVB	
CHD 2	GG	
APPD	-	[DATE] 21/10/2021
REV.	P02	REMARKS:
DRAWN	GK	
DESIGN	BJ/TC	DRAWING AMENDED IN LINE WITH NG COMMENTS, UPDATED AS PER LATEST HAUL ROAD & LANDSCAPE DETAILS AND RE-ISSUED FOR APPROVAL.
CHD 1	SVB	
CHD 2	-	
APPD	-	[DATE] 01/10/2021
REV.	P01	REMARKS:
DRAWN	GK	
DESIGN	BJ/TC	ISSUED FOR SITE CO-ORDINATION
CHD 1	SVB	
CHD 2	-	
APPD	-	[DATE] 14/09/2021

NG DRAWING NUMBER: -

NG SCHEME NUMBER : 100540

TITLE :
LOCATION PLAN - NWD CABLE SEALING END COMPOUNDS


PROJECT NAME: NORTH WESSEX DOWNS VIP

PROJECT NUMBER : SC20/528

SCALE: 1:1250 SHEET: 3 OF 4 SHEET SIZE: **A1**

STATUS: S4 REVISION: P07 ACTIVITY ID: DES2240

DRAWING No. / BIM CODE
5417-PTDC-CABXX-XX-EC-DT-000071

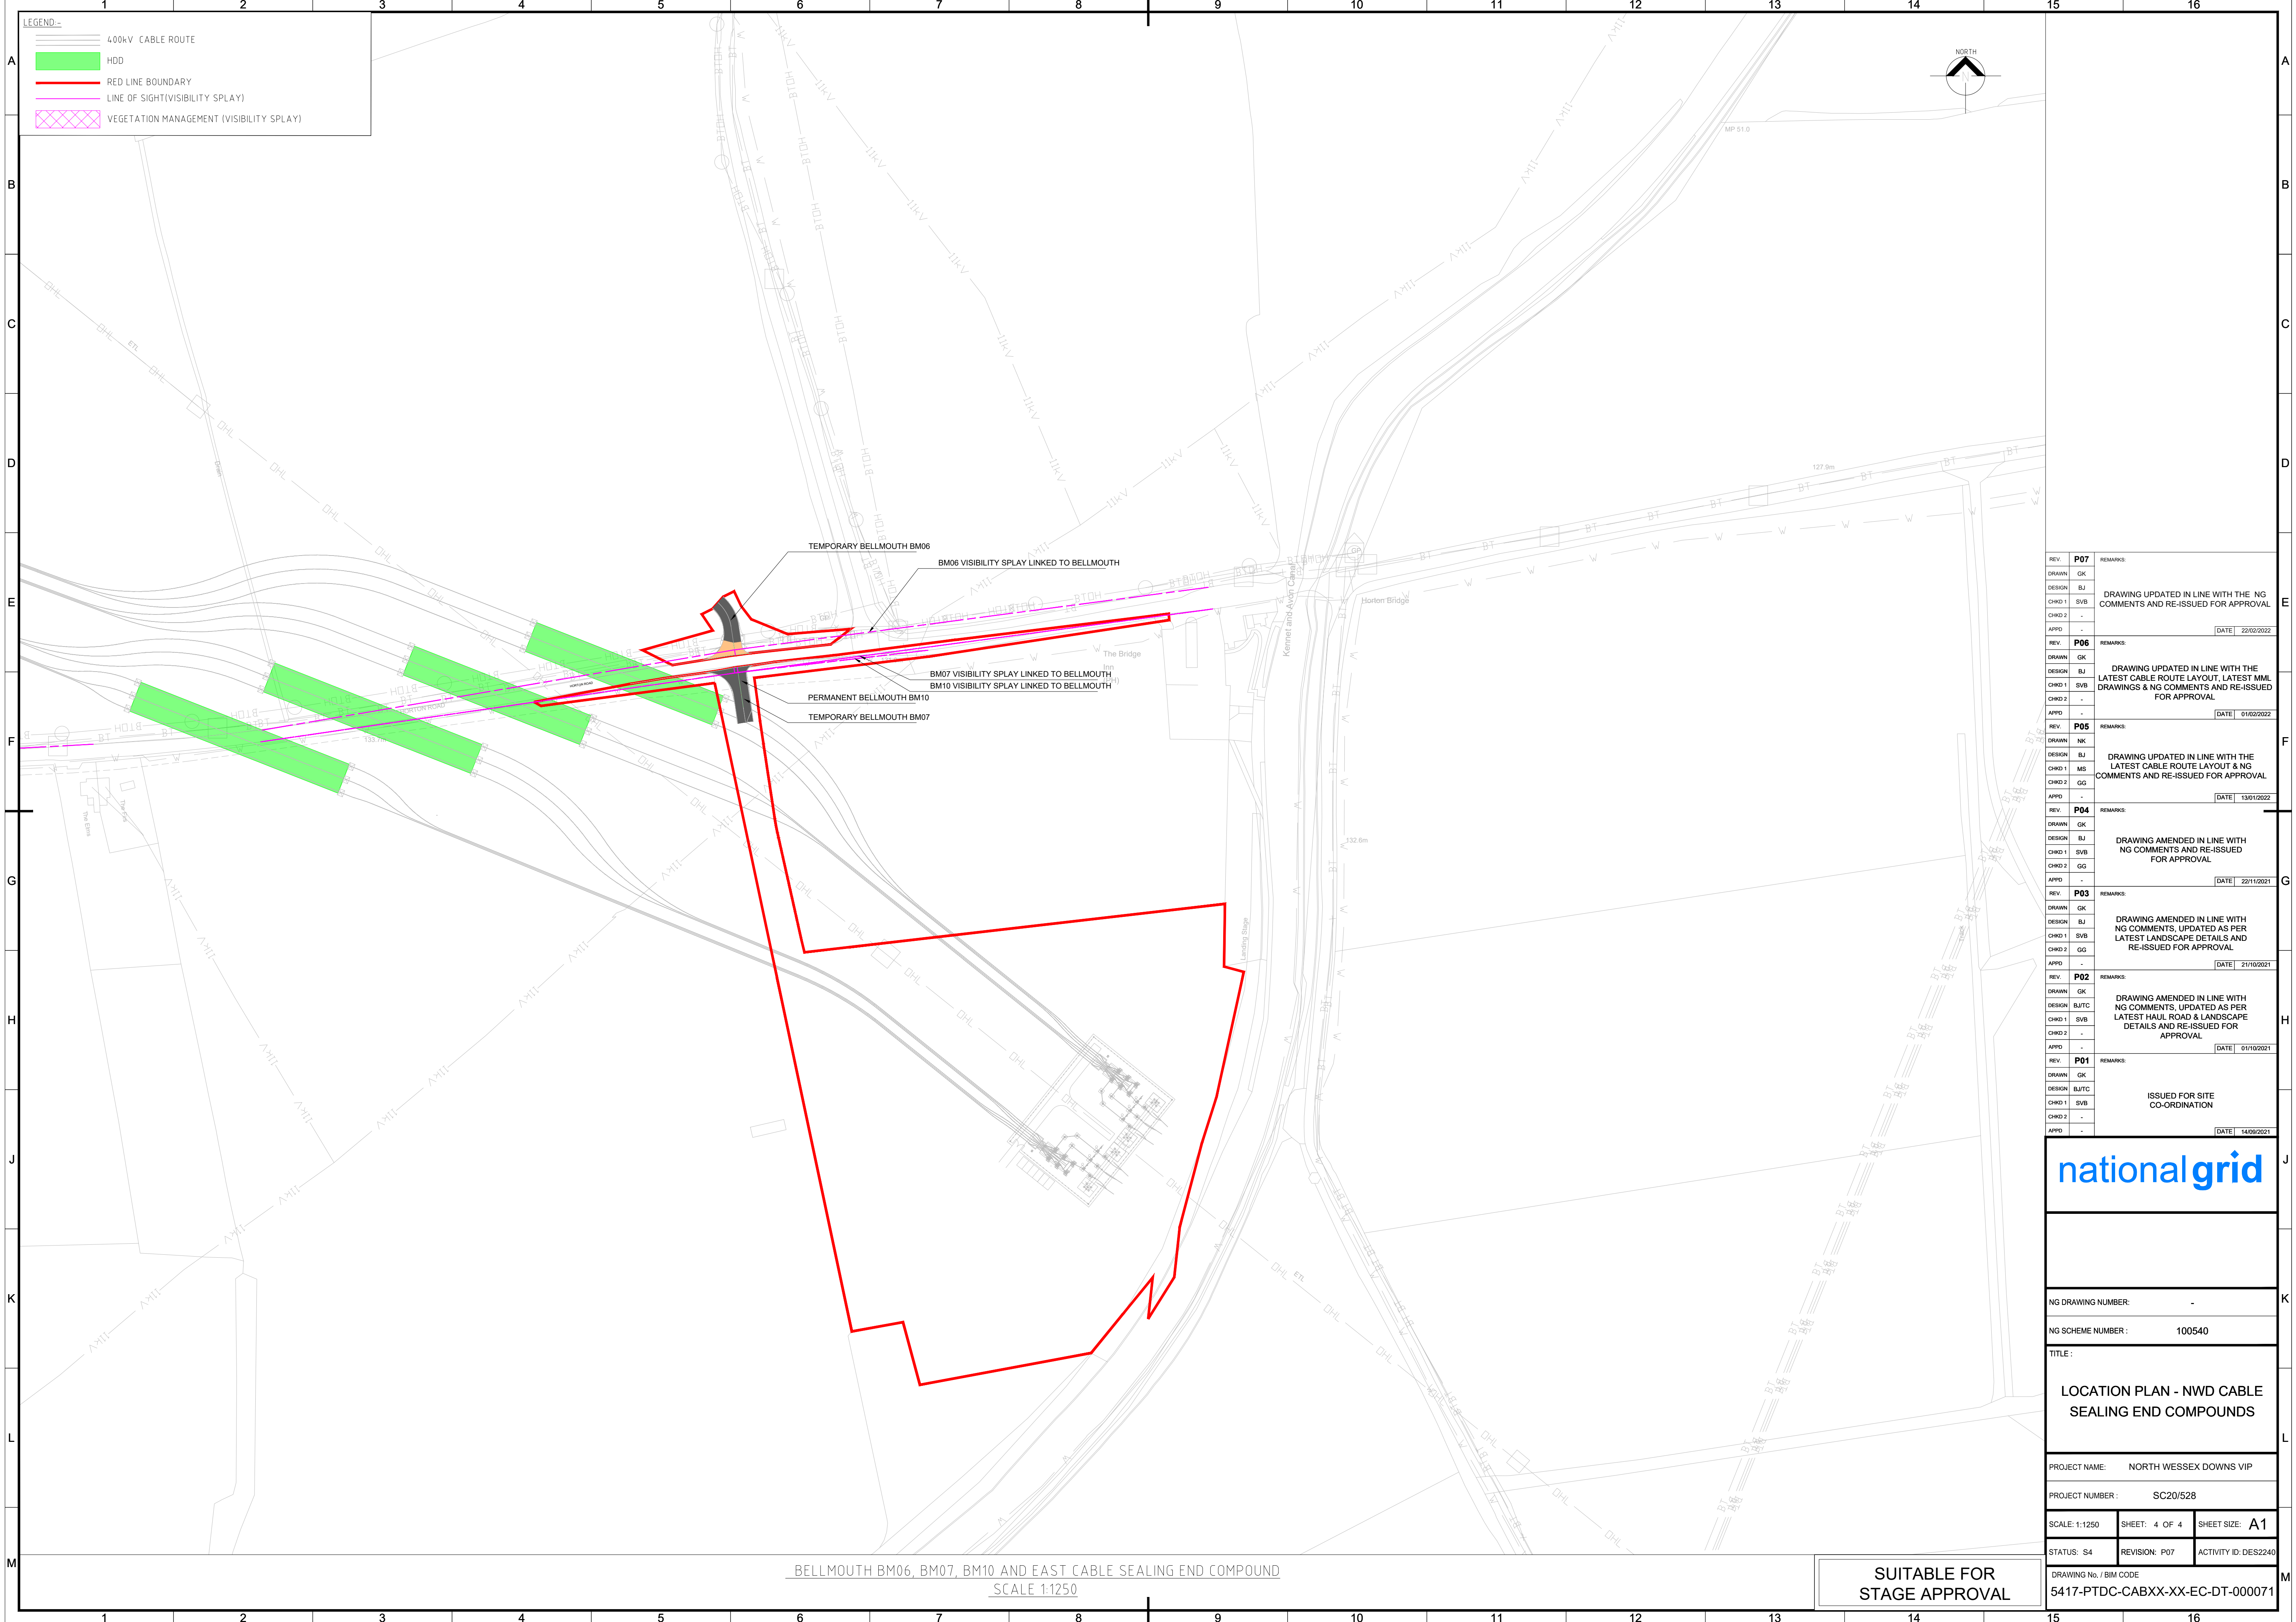

REV.	P07	REMARKS:
DRAWN	GK	
DESIGN	BJ	DRAWING UPDATED IN LINE WITH THE NG COMMENTS AND RE-ISSUED FOR APPROVAL
CHKD 1	SVB	
CHKD 2	-	
APPD	-	[DATE] 22/02/2022
REV.	P06	REMARKS:
DRAWN	GK	
DESIGN	BJ	DRAWING UPDATED IN LINE WITH THE LATEST CABLE ROUTE LAYOUT, LATEST MML DRAWINGS & NG COMMENTS AND RE-ISSUED FOR APPROVAL
CHKD 1	SVB	
CHKD 2	-	
APPD	-	[DATE] 01/02/2022
REV.	P05	REMARKS:
DRAWN	NK	
DESIGN	BJ	DRAWING UPDATED IN LINE WITH THE LATEST CABLE ROUTE LAYOUT & NG COMMENTS AND RE-ISSUED FOR APPROVAL
CHKD 1	MS	
CHKD 2	GG	
APPD	-	[DATE] 13/01/2022
REV.	P04	REMARKS:
DRAWN	GK	
DESIGN	BJ	DRAWING AMENDED IN LINE WITH NG COMMENTS AND RE-ISSUED FOR APPROVAL
CHKD 1	SVB	
CHKD 2	GG	
APPD	-	[DATE] 22/11/2021
REV.	P03	REMARKS:
DRAWN	GK	
DESIGN	BJ	DRAWING AMENDED IN LINE WITH NG COMMENTS, UPDATED AS PER LATEST LANDSCAPE DETAILS AND RE-ISSUED FOR APPROVAL
CHKD 1	SVB	
CHKD 2	GG	
APPD	-	[DATE] 21/10/2021
REV.	P02	REMARKS:
DRAWN	GK	
DESIGN	BJ/TC	DRAWING AMENDED IN LINE WITH NG COMMENTS, UPDATED AS PER LATEST HAUL ROAD & LANDSCAPE DETAILS AND RE-ISSUED FOR APPROVAL
CHKD 1	SVB	
CHKD 2	-	
APPD	-	[DATE] 01/10/2021
REV.	P01	REMARKS:
DRAWN	GK	
DESIGN	BJ/TC	ISSUED FOR SITE CO-ORDINATION
CHKD 1	SVB	
CHKD 2	-	
APPD	-	[DATE] 14/09/2021

nationalgrid

NG DRAWING NUMBER: -

NG SCHEME NUMBER : 100540

TITLE :
LOCATION PLAN - NWD CABLE SEALING END COMPOUNDS

PROJECT NAME: NORTH WESSEX DOWNS VIP

PROJECT NUMBER : SC20/528

SCALE: 1:1250 SHEET: 4 OF 4 SHEET SIZE: **A1**

STATUS: S4 REVISION: P07 ACTIVITY ID: DES2240

DRAWING No. / BIM CODE
5417-PTDC-CABXX-XX-EC-DT-000071

BELLMOUTH BM06, BM07, BM10 AND EAST CABLE SEALING END COMPOUND
SCALE 1:1250

**SUITABLE FOR
STAGE APPROVAL**