



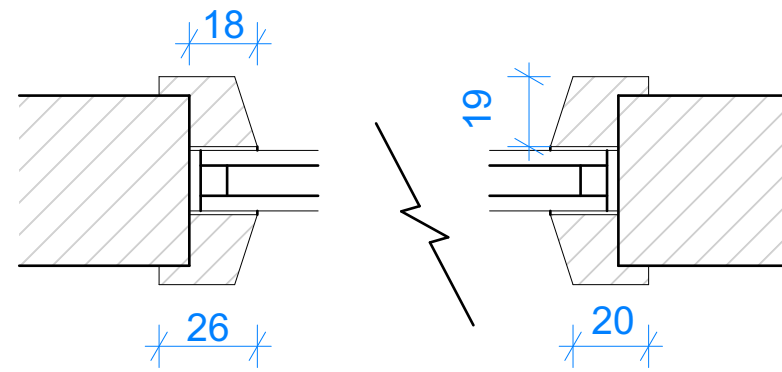

Vision Panel

Internal

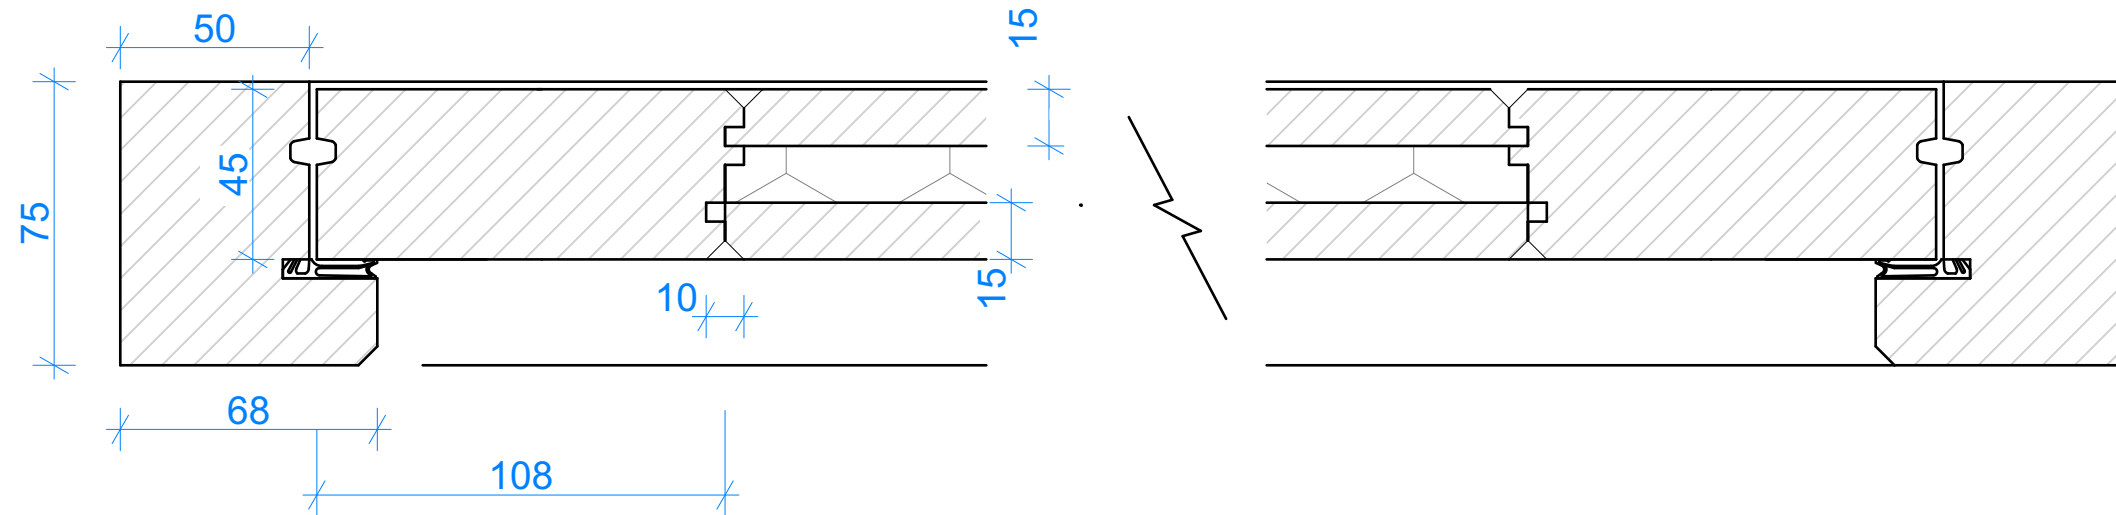

External

Martin Cox - Managing Director

01373 858 054

Visit our website

Email: martin@oaktreejoinery.co.uk Fax: 01373 824 705

Address: 1 Moat Road, West Wilts Trading Estate
Westbury, Wiltshire, BA13 4JS

OAKTREE JOINERY.co.uk

FENSA Registered Company

CE Connect to us on Facebook

f

DRAWING

Inward Opening Door Plan
1:2@A3

Drg No:0000.01.04
25/07/2024