


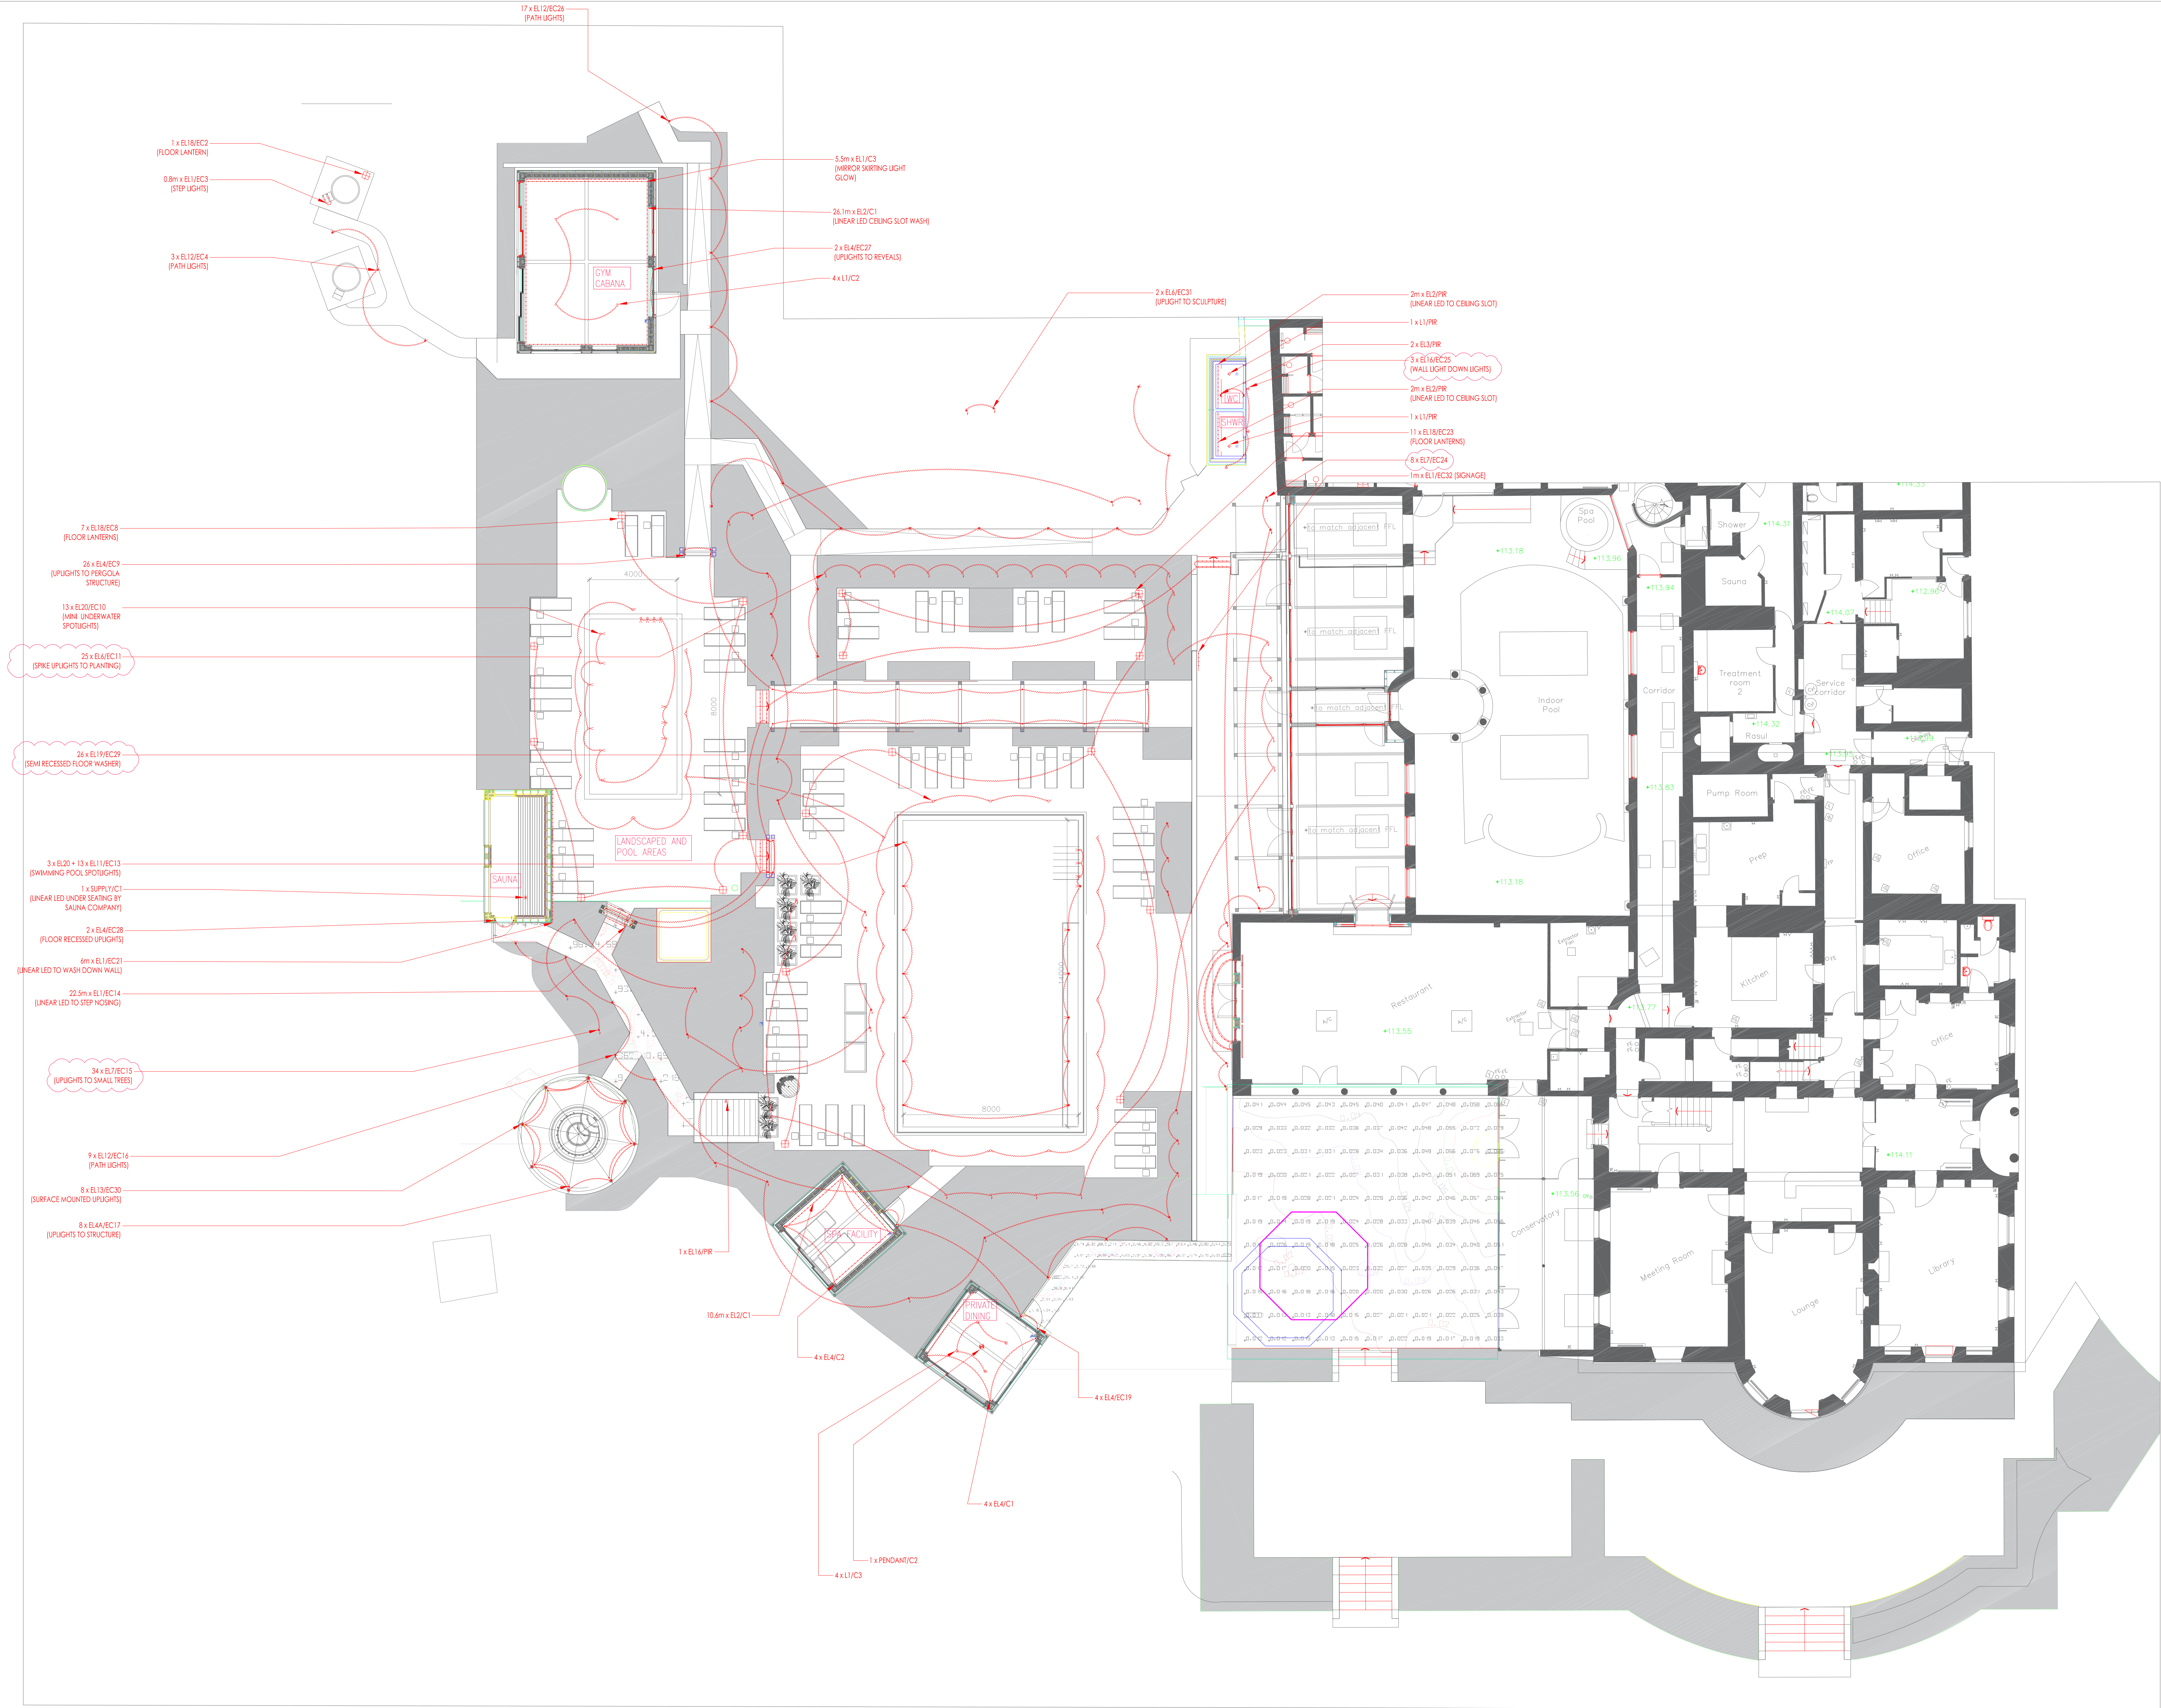



SUSAN LAKE LIGHTING DESIGN LTD
THE HIVE, 66 HIGH STREET
LEWES BN7 1XG
E: suson@sld.lighting
T: 01273 934 381 M: 0774 3963 851

DRAWING TO BE READ IN CONJUNCTION WITH
SPECIFICATION DOCUMENT 141-S01.
DO NOT SCALE FROM THIS DRAWING.
ANY DISCREPANCIES ARE TO BE RAISED WITH SLLD FOR
FURTHER CLARIFICATION.

SYMBOL	L REF.	DESCRIPTION
	L1	CEILING RECESSED DIRECTIONAL DOWNLIGHT
	EL1	LOW OUTPUT LINEAR LED
	EL2	HIGH OUTPUT LINEAR LED
	EL3	WALL RECESSED FLOOR WASHER
	EL4/EL4A	FLOOR RECESSED SMALL UPLIGHTER
	EL5	FLOOR RECESSED LARGE UPLIGHTER
	EL6	SPIKE MOUNTED UPLIGHT TO PLANTER
	EL7	SPIKE MOUNTED UPLIGHT TO SMALL TREES
	EL8	SPIKE MOUNTED UPLIGHT TO LARGE TREES
	EL9	DELETED
	EL10	DELETED
	EL11	SWIMMING POOL SPOT LIGHTS
	EL12	PATH LIGHTS
	EL13	SURFACE MOUNTED MINI SPOT LIGHTS
	EL14	UNDERWATER FIBRE OPTIC LIGHTS
	EL15	WINDOW REVEAL LIGHT
	EL16	WALL MOUNTED DOWNLIGHT
	EL17	DECORATIVE PENDANTS TO TREES
	EL18	DECORATIVE FLOOR MOUNTED HARD WIRED LANTERNS
	EL19	SEMI RECESSED FLOOR WASHER
	EL20	SWIMMING POOL MINI SPOT LIGHTS
	EL21	DECORATIVE EXISTING WALL LANTERNS
		SUPPLY
		PRESET CONTROL PLATE
		LIGHTING CONTROLS ZONE LINE
		C REFS = CIRCUITS ON PRESET LIGHTING CONTROL SYSTEM
		HIGH AND LOW LEVEL LIGHTING
		PRESET LIGHTING PRESENCE DETECTOR

0 1 2 3 4 5 6 7 8 9 10

SCALE BAR 1:100 @ A0

REV	DESCRIPTION	DATE
I	AMENDMENTS AS NOTED	11.05.2026
H	AMENDMENTS AS NOTED	07.05.2026
G	AMENDMENTS AS NOTED	30.03.2026
F	AMENDMENTS AS NOTED	03.12.2025
E	AMENDMENTS AS NOTED	29.10.2025
D	AMENDMENTS AS NOTED	22.10.2025
C	ISSUED FOR INFORMATION	20.10.2025
B	ISSUED FOR INFORMATION	10.10.2025
A	ISSUED FOR INFORMATION	18.07.2025
---	ISSUED FOR INFORMATION	29.04.2025

PROJECT NAME

BISHOPSTROW HOUSE HOTEL

DRAWING No:

141-01

1-100 @ A0

11.05.2026

REV: I