


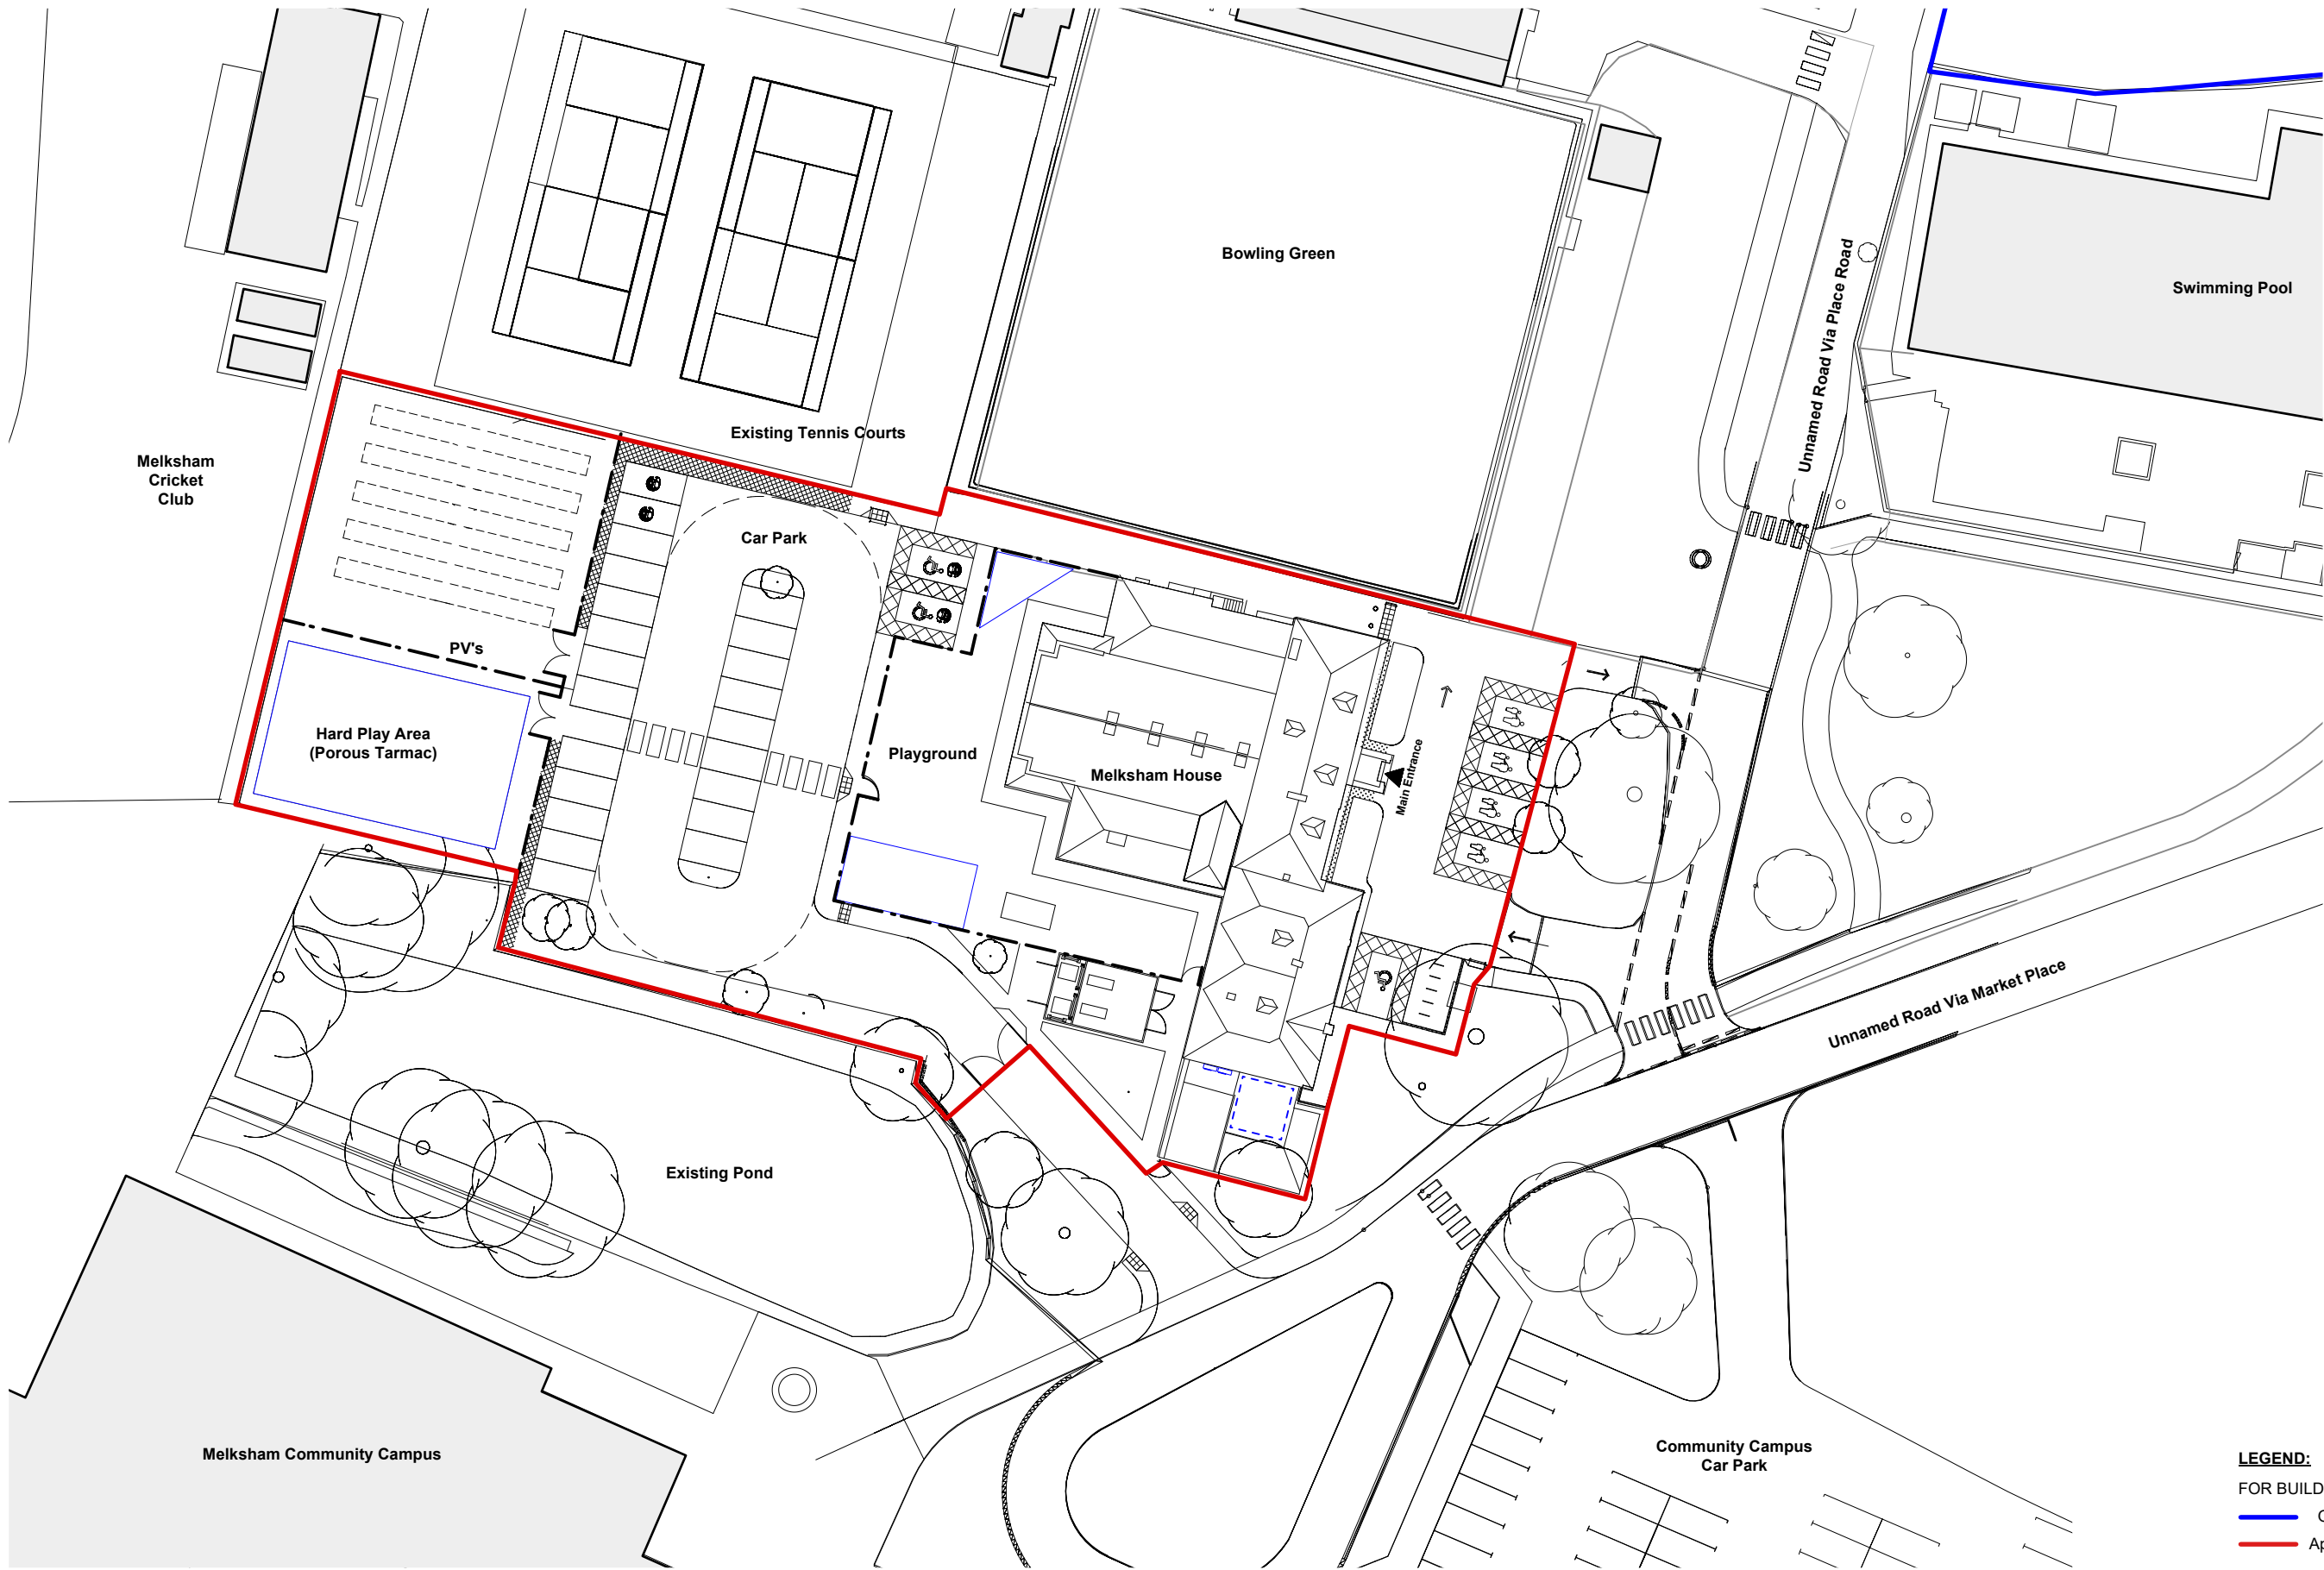

LEGEND:
FOR BUILDING REGULATION APPLICATION ONLY
— Ownership Boundary
— Application Boundary
(Note: All boundaries to be verified with Wiltshire Council)

#	Date	Revision Note
P01	11/05/2026	Planning Issue
P02	28/05/2026	Added AC Unit
P03	14/07/2026	Updated application boundary