



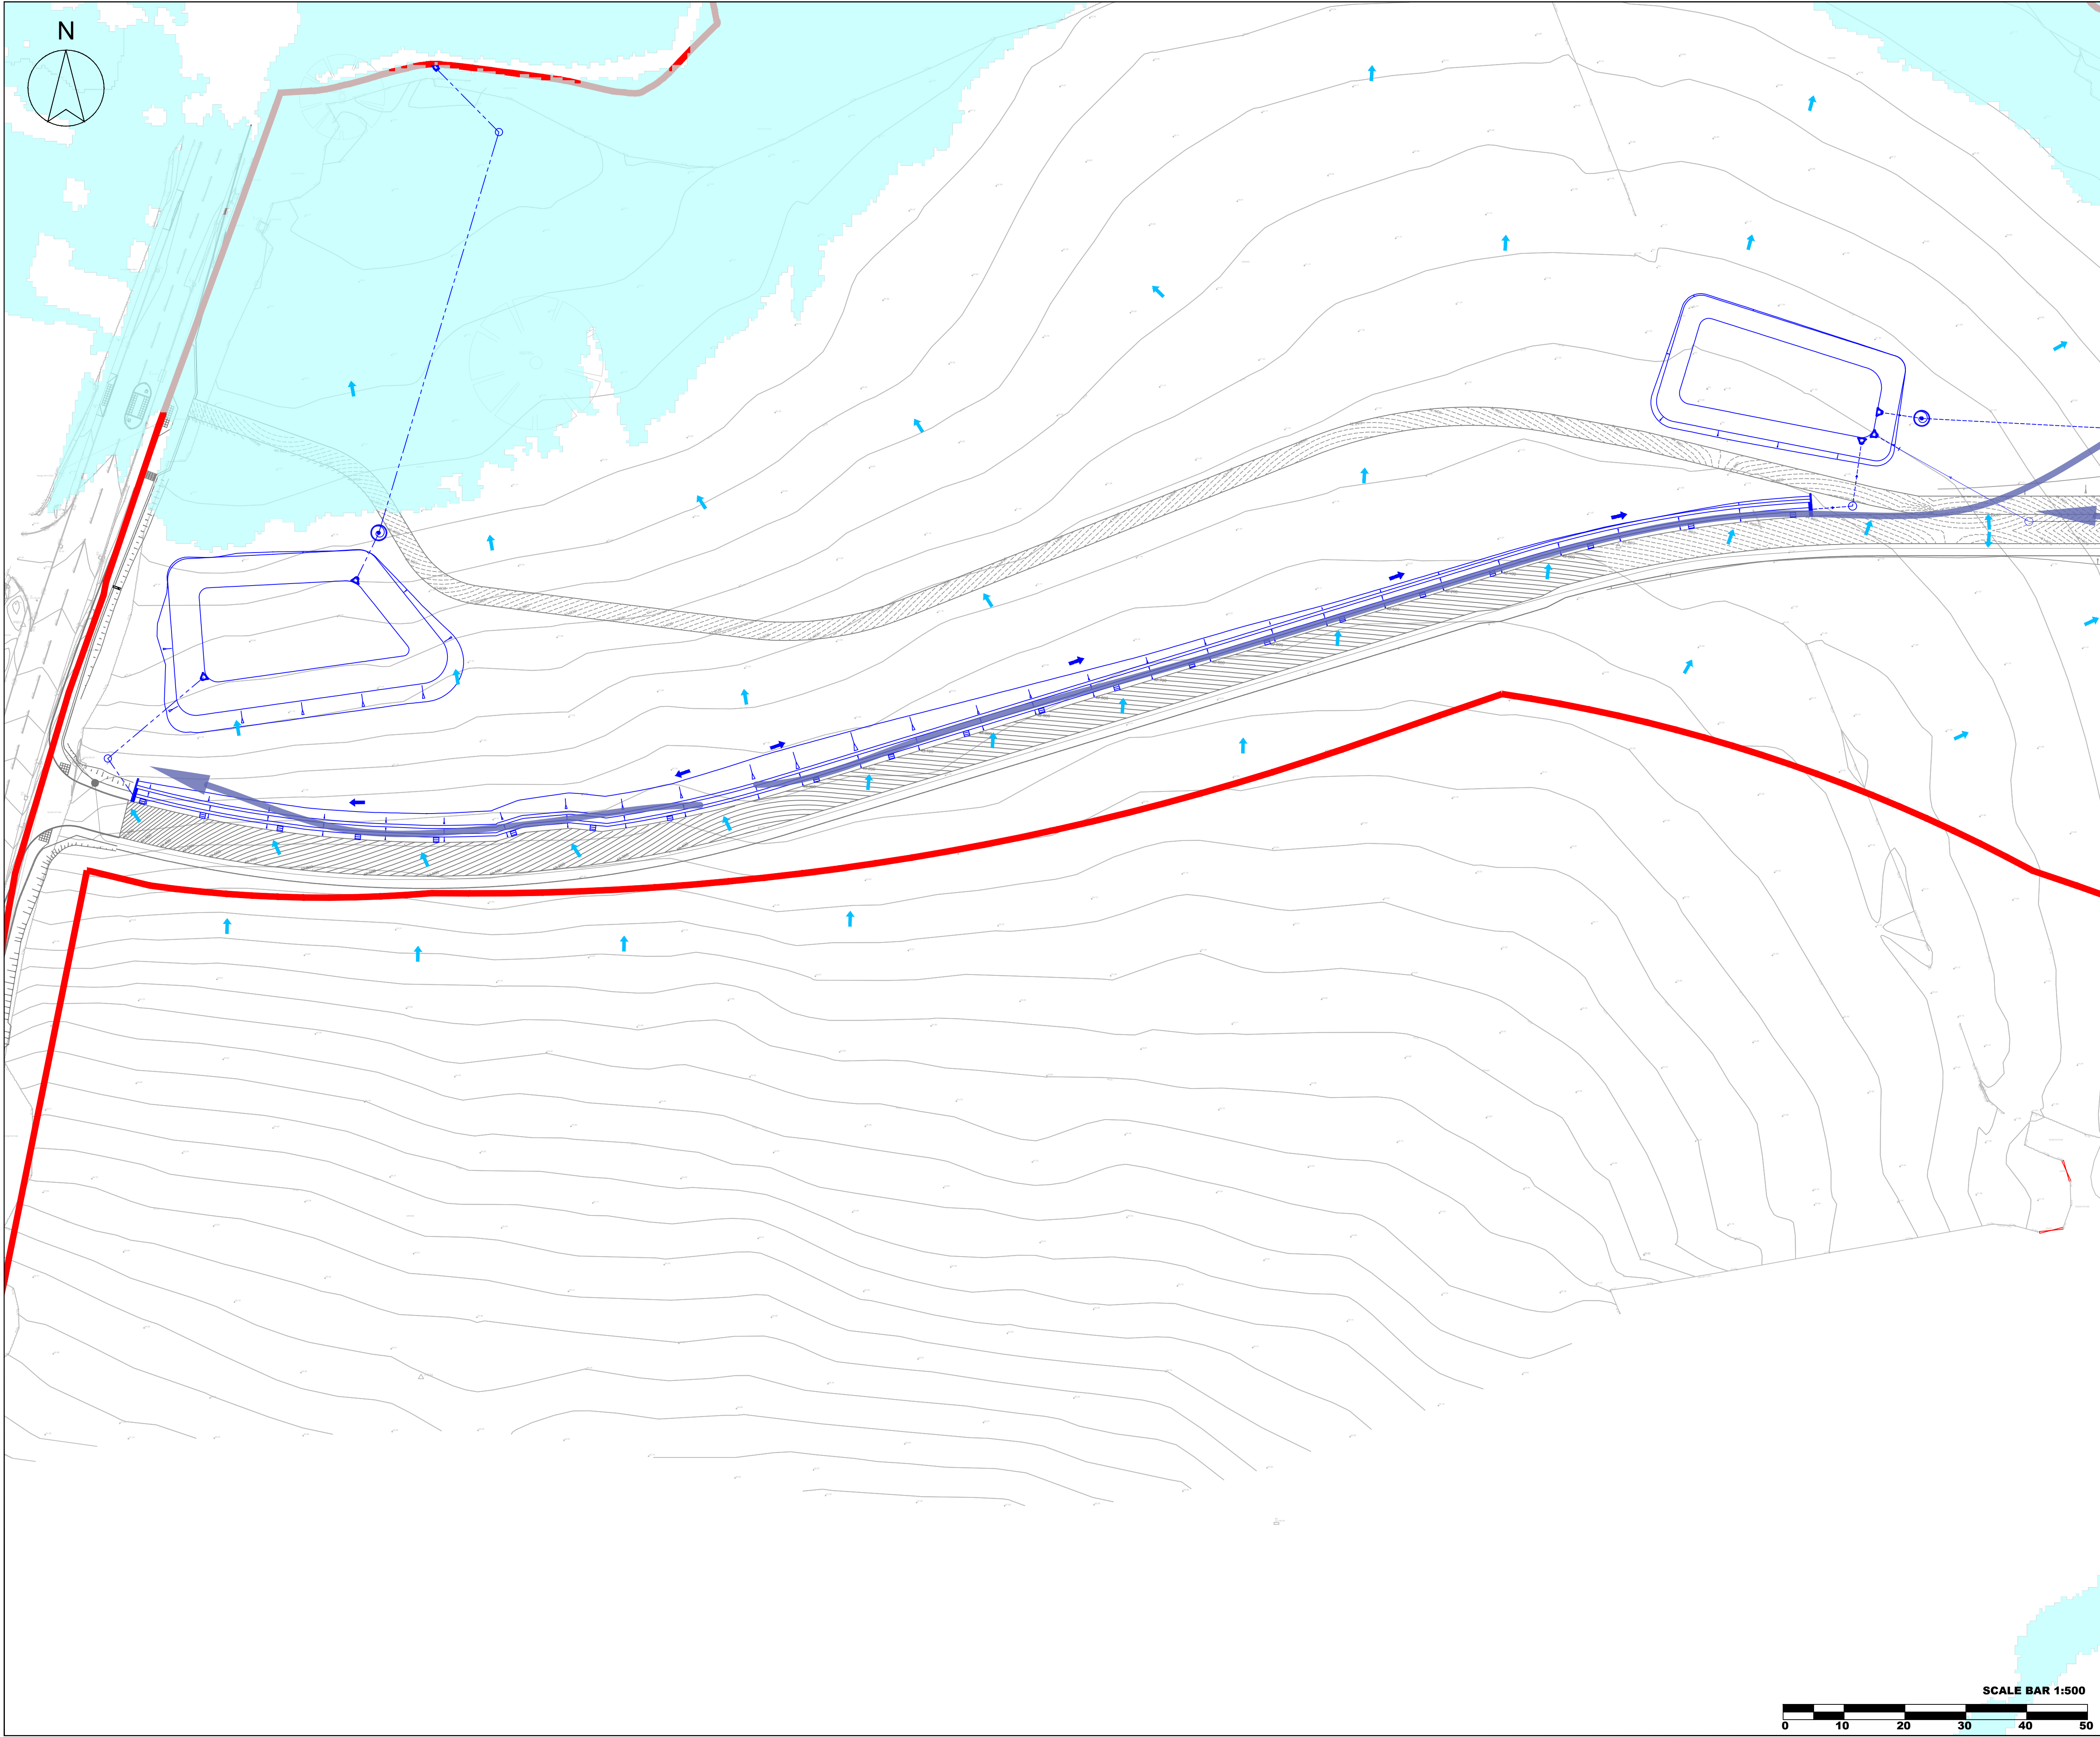

THIS DRAWING IS COPYRIGHT OF CLFA DESIGN.
DO NOT SCALE FROM THIS DRAWING. CONTRACTORS MUST CHECK ALL DIMENSIONS ON SITE.
THE CONTRACTORS MUST REFER TO THE EXISTING SERVICES INFORMATION, DESIGNER'S RISK ASSESSMENT AND RESIDUAL RISKS IN THE CONTRACT DOCUMENTATION.

 THIS SYMBOL IS USED TO HIGHLIGHT INSTANCES OF RISK WITHIN THE CONSTRUCTION PROCESS.
THE INFORMATION SHOWN ON THIS DRAWING HAS BEEN BASED UPON THE SITE LAYOUT:
RECEIVED ON:

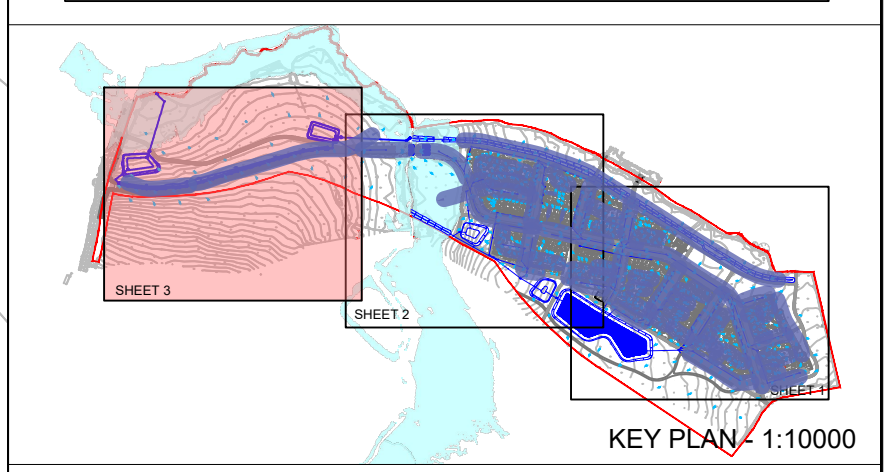

LEGEND:
— MAIN EXCEEDANCE ROUTE
— LOCAL EXCEEDANCE ROUTE

P06	MAIN EXCEEDANCE ROUTES SHOWN	CL	FA	22/07/26
P05	ROAD CONTOURS SHOWN	MR	FA	27/05/26
P04	MINOR SITE LAYOUT UPDATES	MR	FA	12/05/26
P03	SITE LAYOUT UPDATED	MR	FA	27/04/26
P02	SCALE BAR ADDED	CL	FA	09/12/25
P01	FIRST ISSUE	MR	FA	10/11/25
REV	DESCRIPTION	BY	APP	DATE

CLFA DESIGN
71-75 Shelton Street, Covent Garden
London, WC2H 9JQ

CLIENT:


PROJECT:
SOUTHWICK COURT FARM
TROWBRIDGE

DRAWING:
DRAINAGE EXCEEDANCE PLAN
SHEET 3

PROJECT NUMBER: CLFA142	DRAWING NUMBER: CLFA142-CLFA-00-XX-DR-C-0505.3
STATUS: S2	SCALE @ A1 1:500
	REV: P06

