


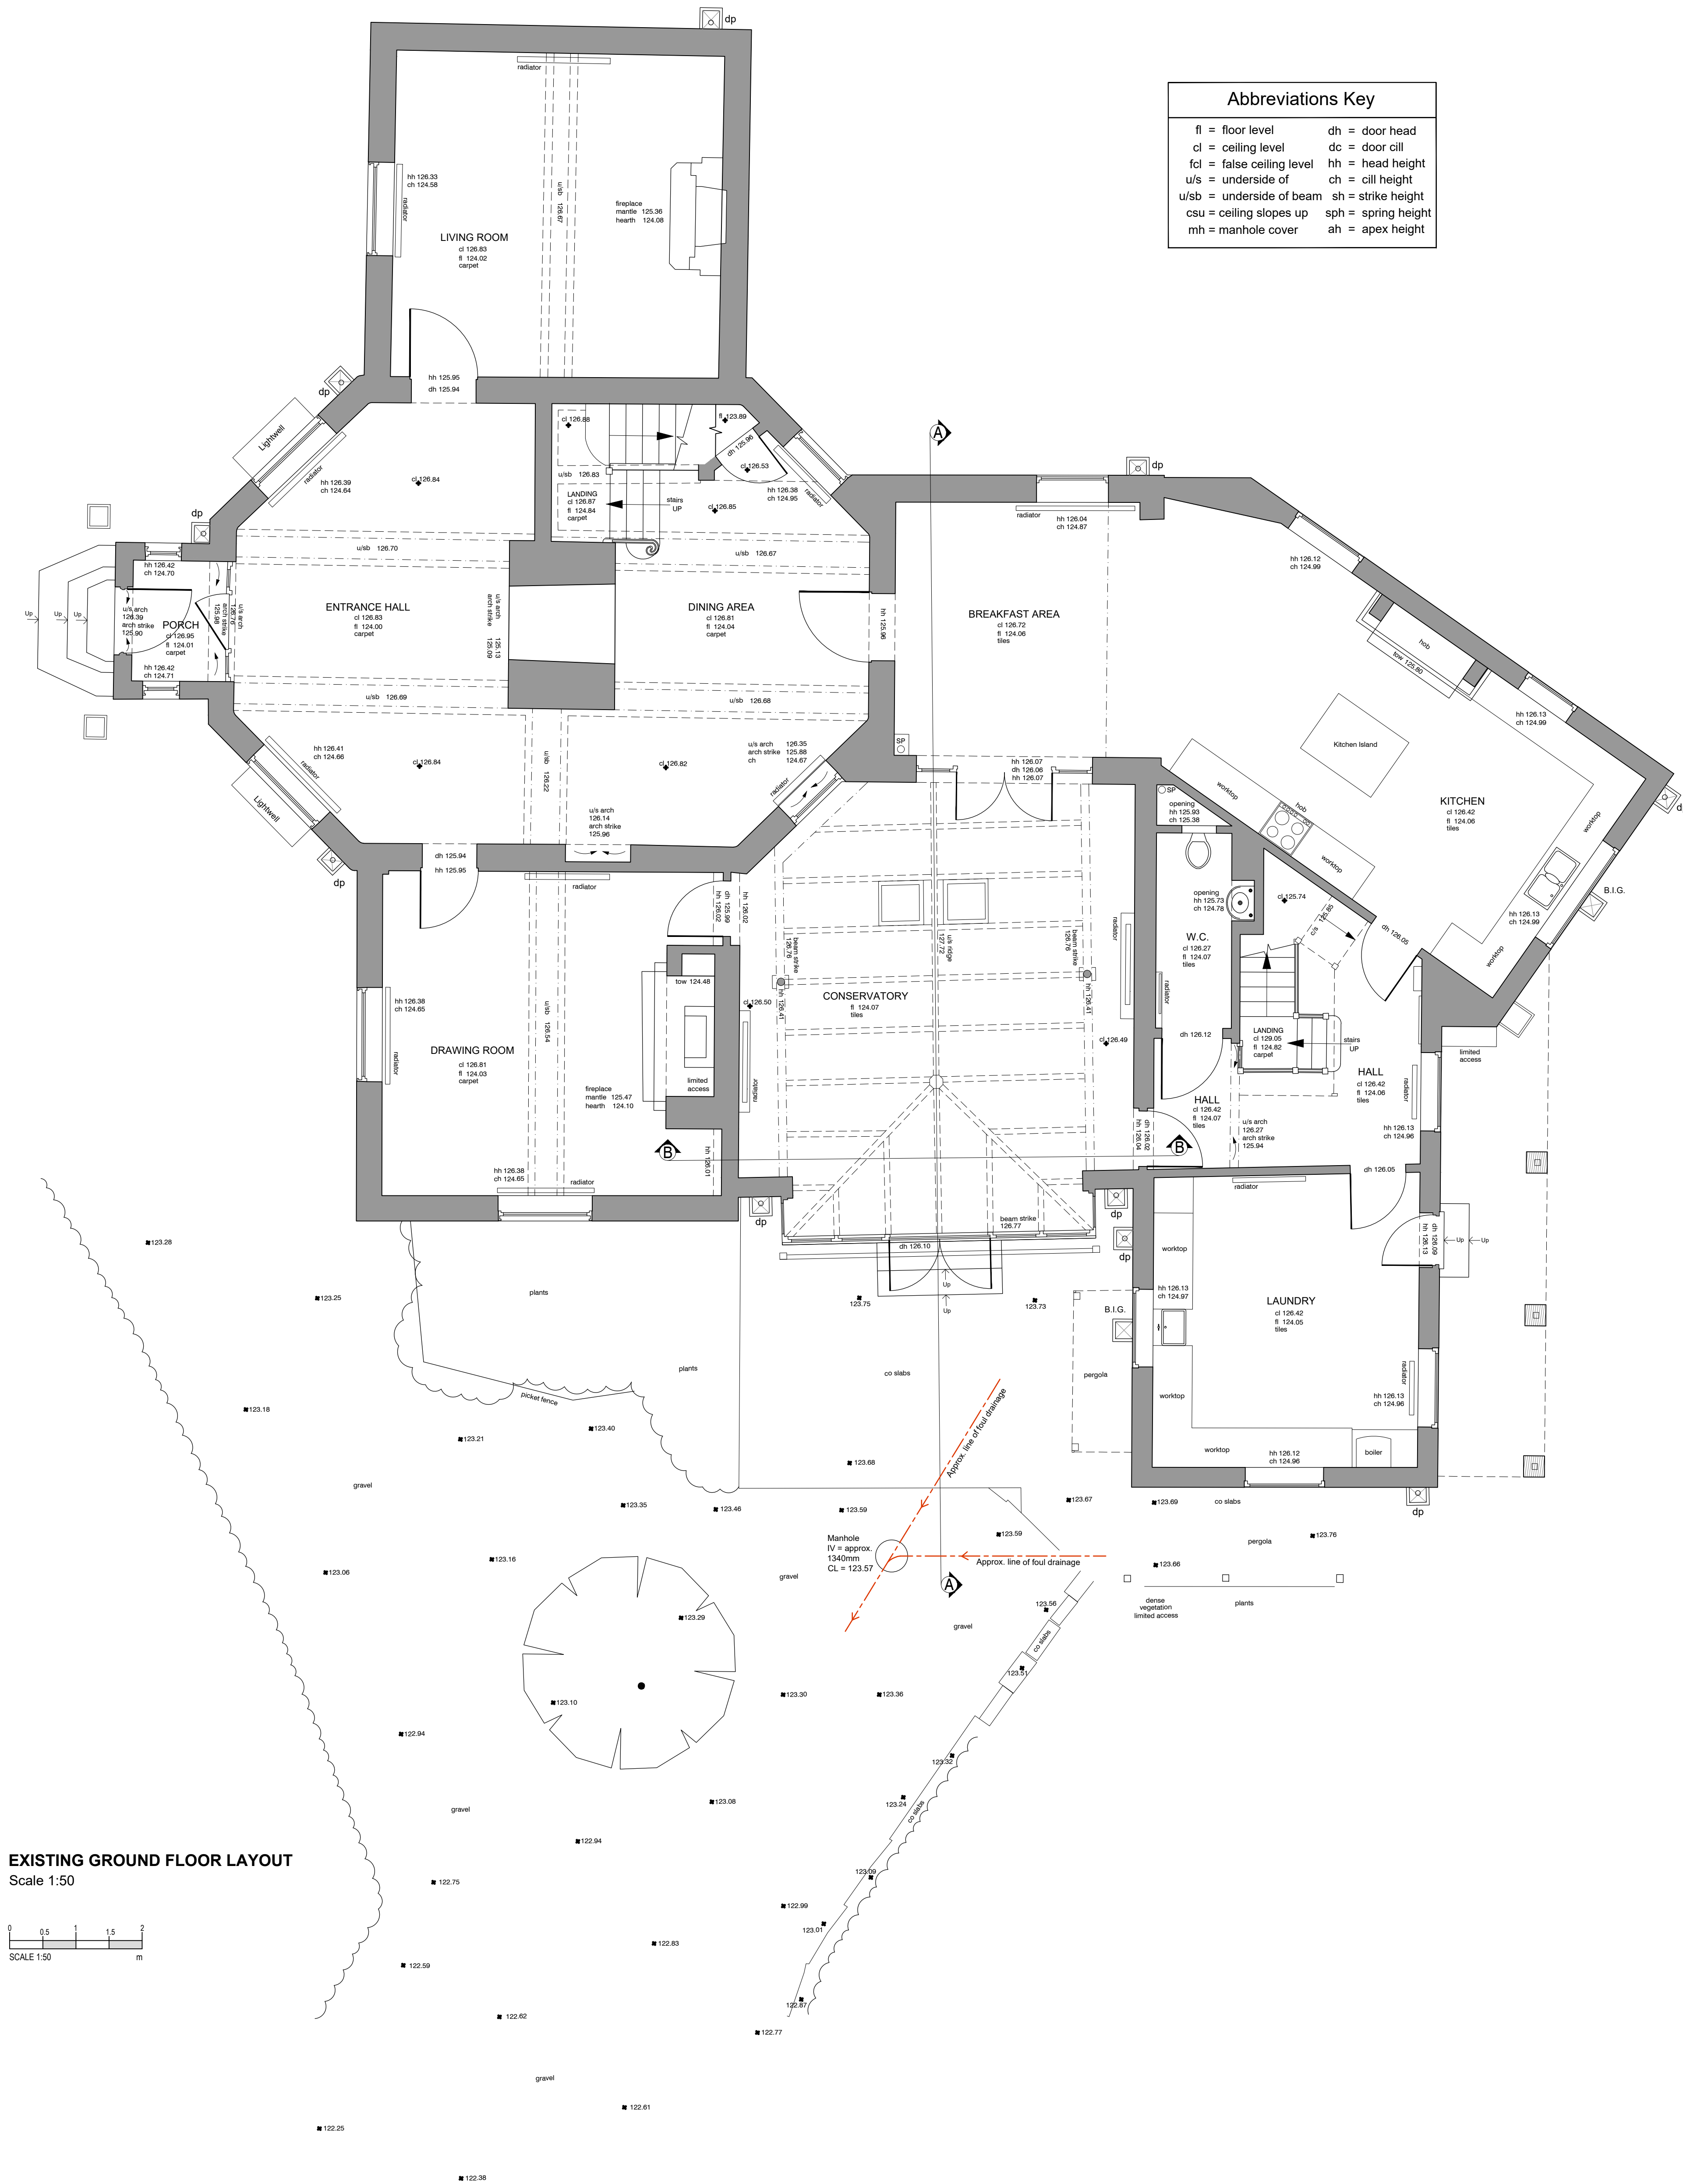

JOB TITLE	DRAWING NUMBER					REV
Replacement Conservatory With New Infill Extension at Manor Farm, Ramsbury, Wiltshire, SN8 2RG	Manor Farm - Existing - 01					
	REVISIONS					
For Mr and Mrs Mitchell						Tuttle architectural services Ground Floor 6 Pelhams Court Marlborough Wiltshire SN8 2AG T. 01672 518 278 E. info@tuttlearchserv.co.uk facebook.com/tuttlearchserv W. tuttlearchserv.co.uk
DRAWING TITLE	SCALE	DATE	DRAWN BY	PAPER SIZE	JOB No.	
Existing Ground Floor Layout	As Indicated	March 26	AJA	A1	1696	