


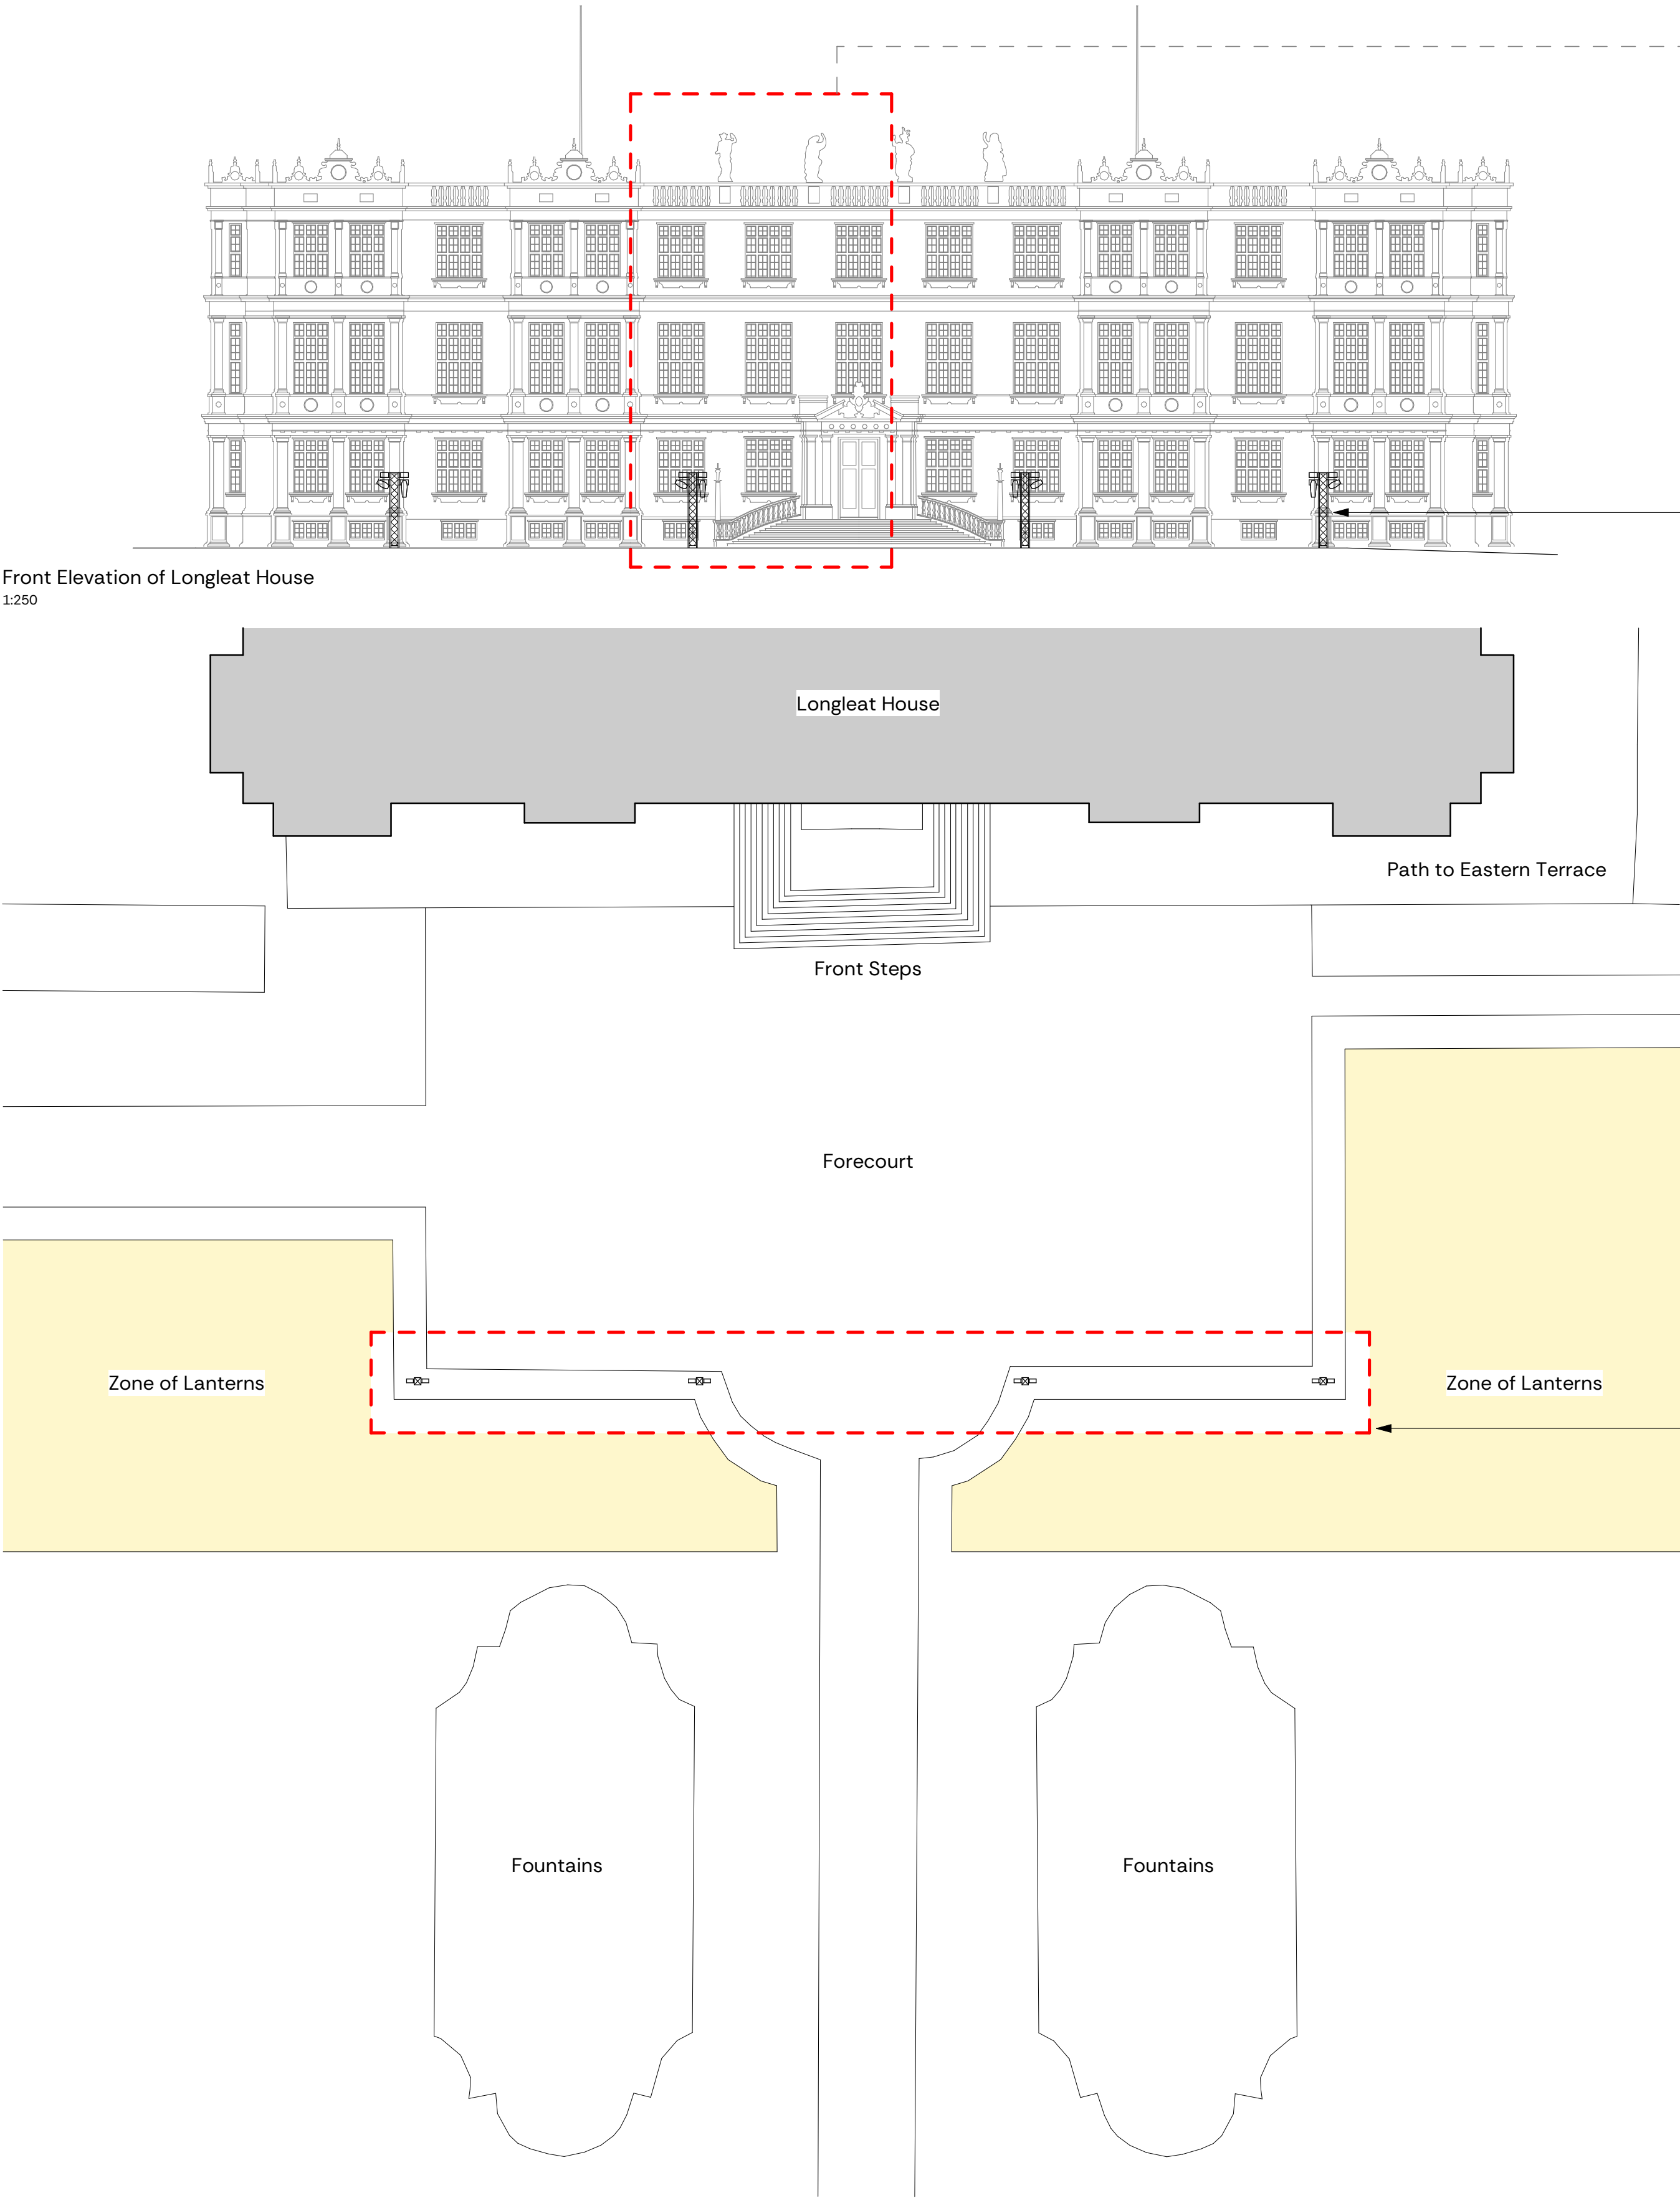

Plan of Forecourt of Longleat House
1:250

Scale 1:250 @ A1 (1:500 @ A3)

2.5	5	7.5	10	12.5	15	17.5	20	22.5	25m
-----	---	-----	----	------	----	------	----	------	-----

4no. Dark Non-Reflective,
Lattice Projection Masts
(4m High)

4no. Dark Non-Reflective,
Lattice Projection Masts
(4m High)

Each Mast is to include
4no. Lights (2no. Fixed,
and 2no. Motorised)



Detailed Extract of Elevation with Projection Mast
1:50

Scale 1:50 @ A1 (1:100 @ A3)

0.5	1	1.5	2	2.5	3	3.5	4	4.5	5m
-----	---	-----	---	-----	---	-----	---	-----	----

P01	Planning Issue	06/07/2026
Rev.	Description	Date
Client & Project		Proj. Ref. - 1904
Longleat Estate		
Winter Attractions 2026/27		
Document Title		
Temporary Projection Masts		
Project Stage	Purpose	Scale @ A1
RIBA 3	PLANNING	As Indicated
Document Reference.		Rev Status
Project-Originator-Zone-Level-Type-Role-Number		
1904-NVB-XX-00-DR-A-00055		P01 S2

