DRAWING FOR PLANNING PURPOSES ONLY.
NOT TO BE USED FOR CONSTRUCTION.

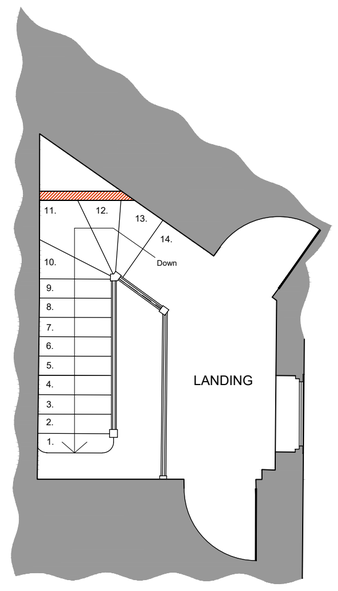

PROPOSED FIRST FLOOR STAIR LAYOUT
(above hallway)
Scale 1:50

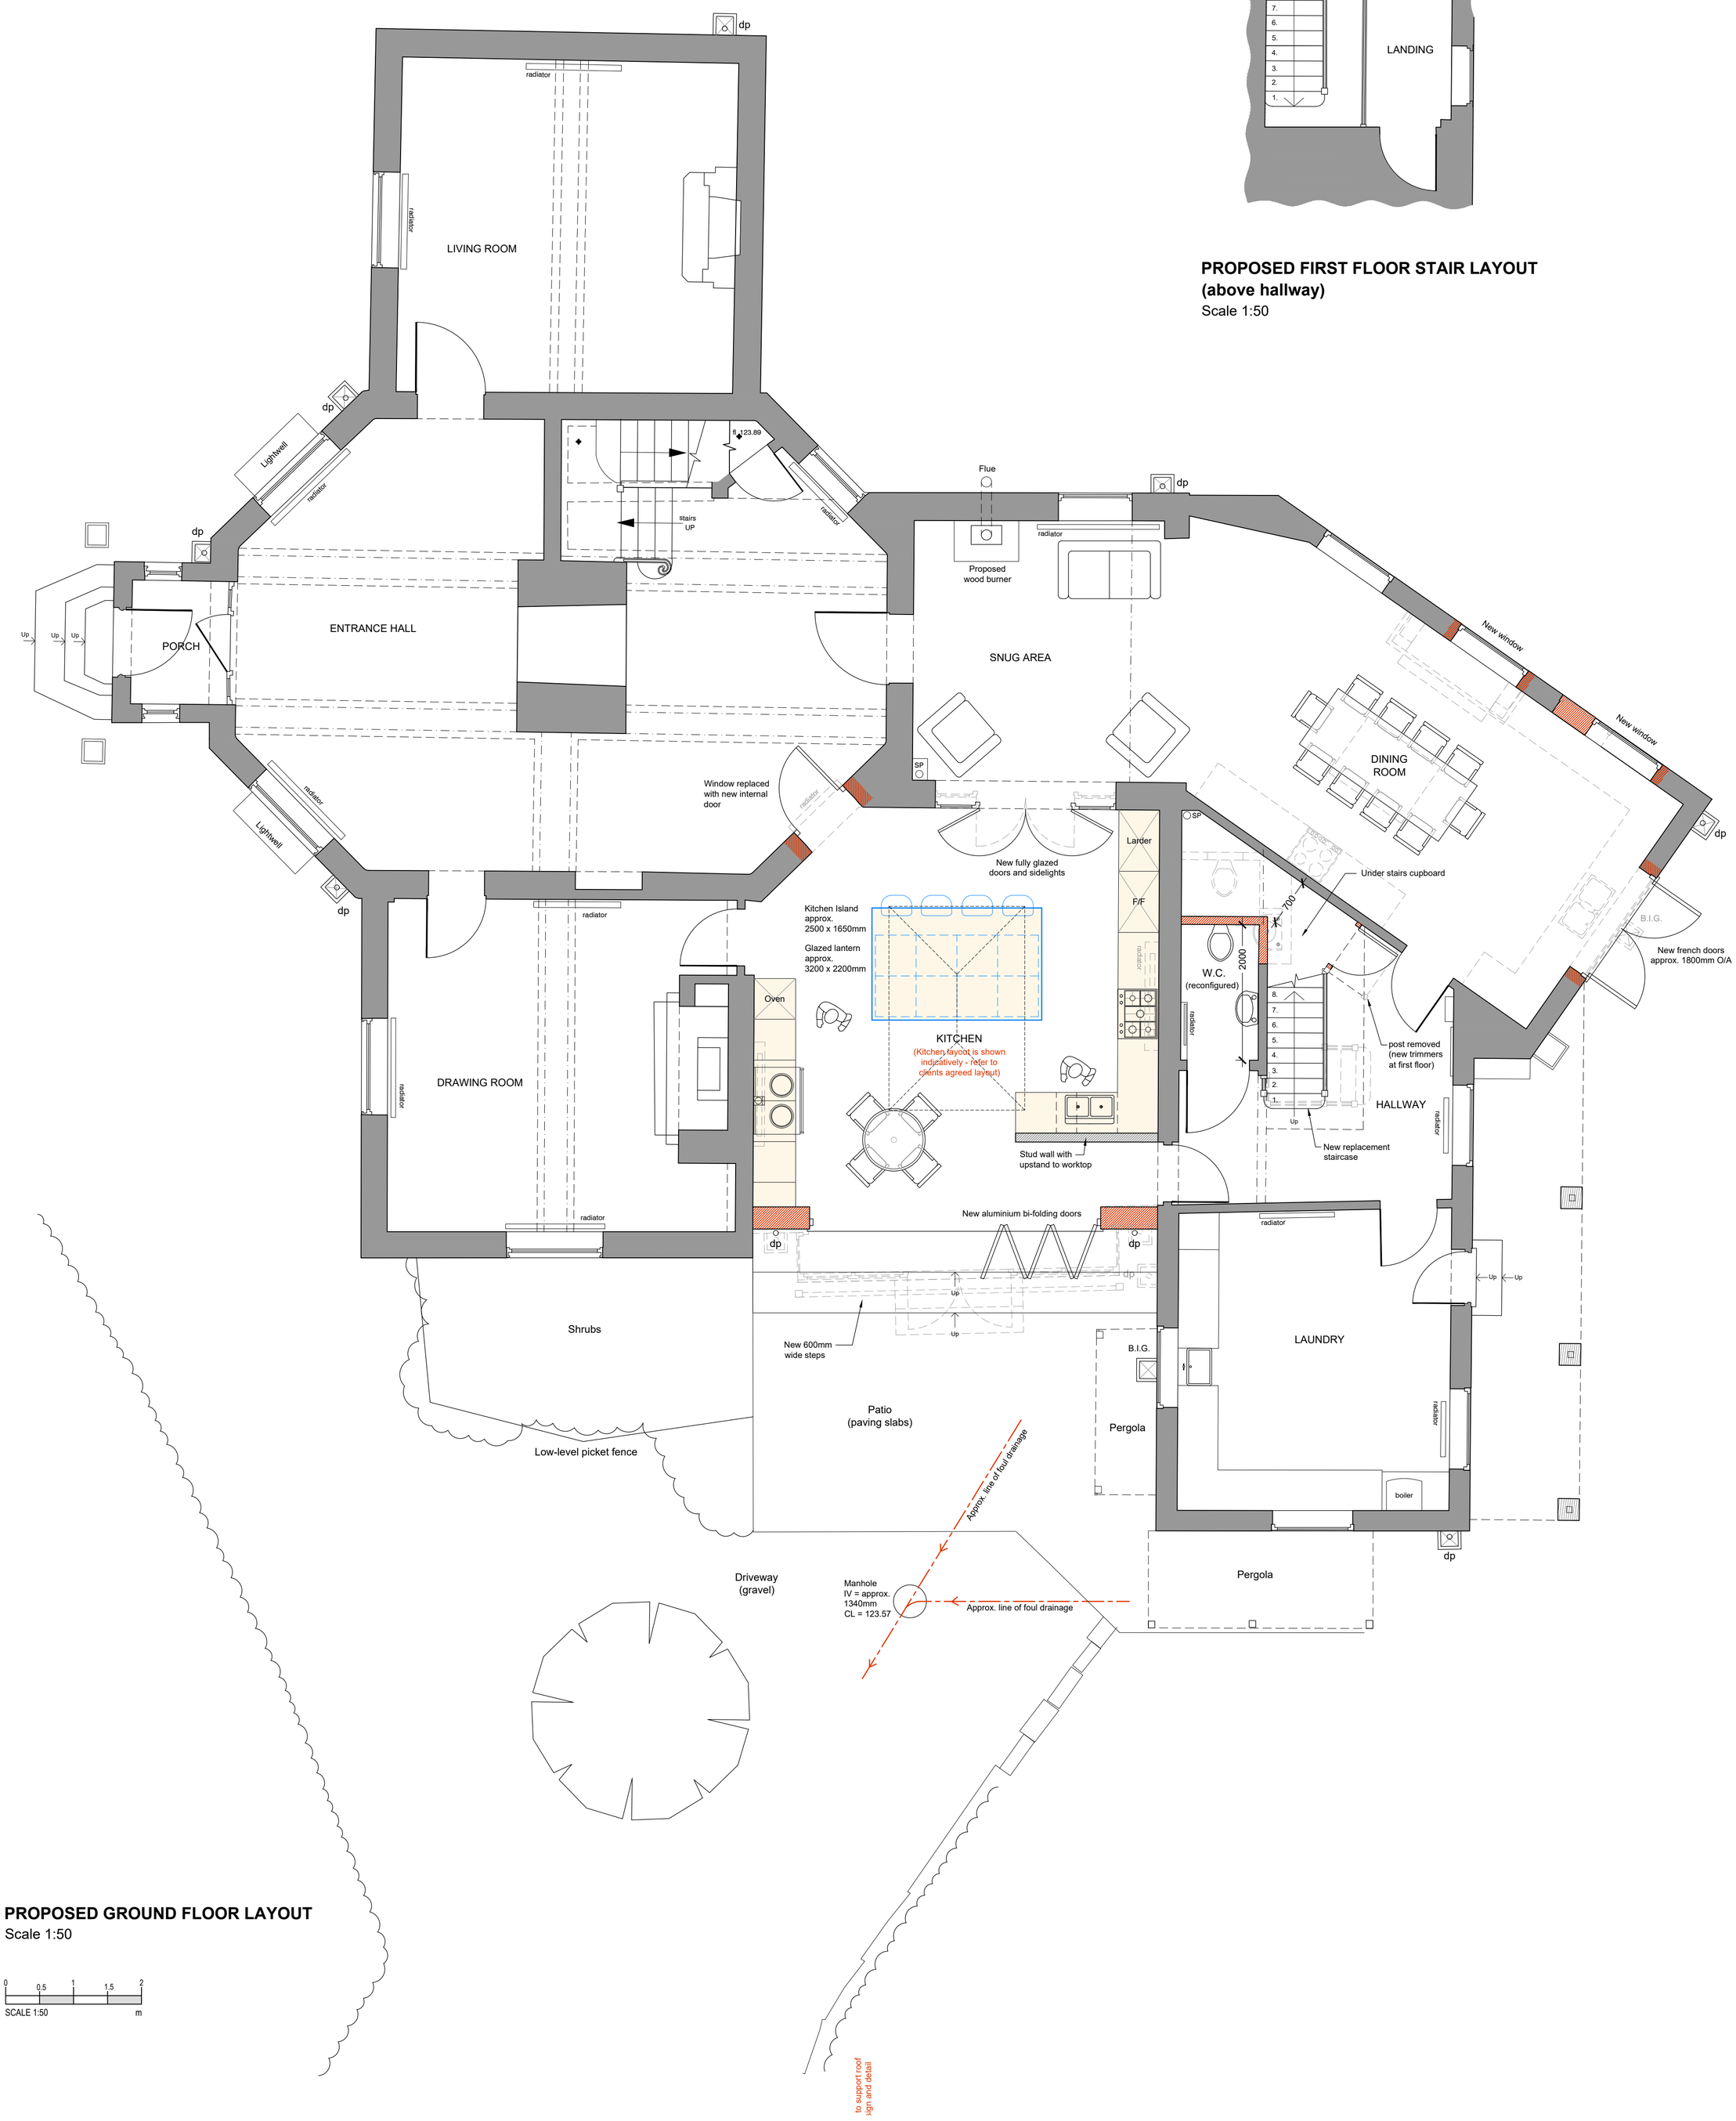

PROPOSED GROUND FLOOR LAYOUT
Scale 1:50

0 0.5 1 1.5 2
SCALE 1:50 m

JOB TITLE	DRAWING NUMBER	REV
Replacement Conservatory With New Infill Extension at Manor Farm, Ramsbury, Wiltshire, SN8 2RG For Mr and Mrs Mitchell	Manor Farm - Proposed - 04	
DRAWING TITLE	REVISIONS	
Proposed Ground Floor Layout and First Floor Stair Layout		

SCALE	DATE	DRAWN BY	PAPER SIZE	JOB No.
As Indicated	May 26	AJA	A1	1696

Tuttle architectural services
Ground Floor
6 Pelhams Court
Marlborough
Wiltshire SN8 2AG
T. 01672 518 278
E. info@tuttlearchserv.co.uk
facebook.com/tuttlearchserv
W. tuttlearchserv.co.uk