




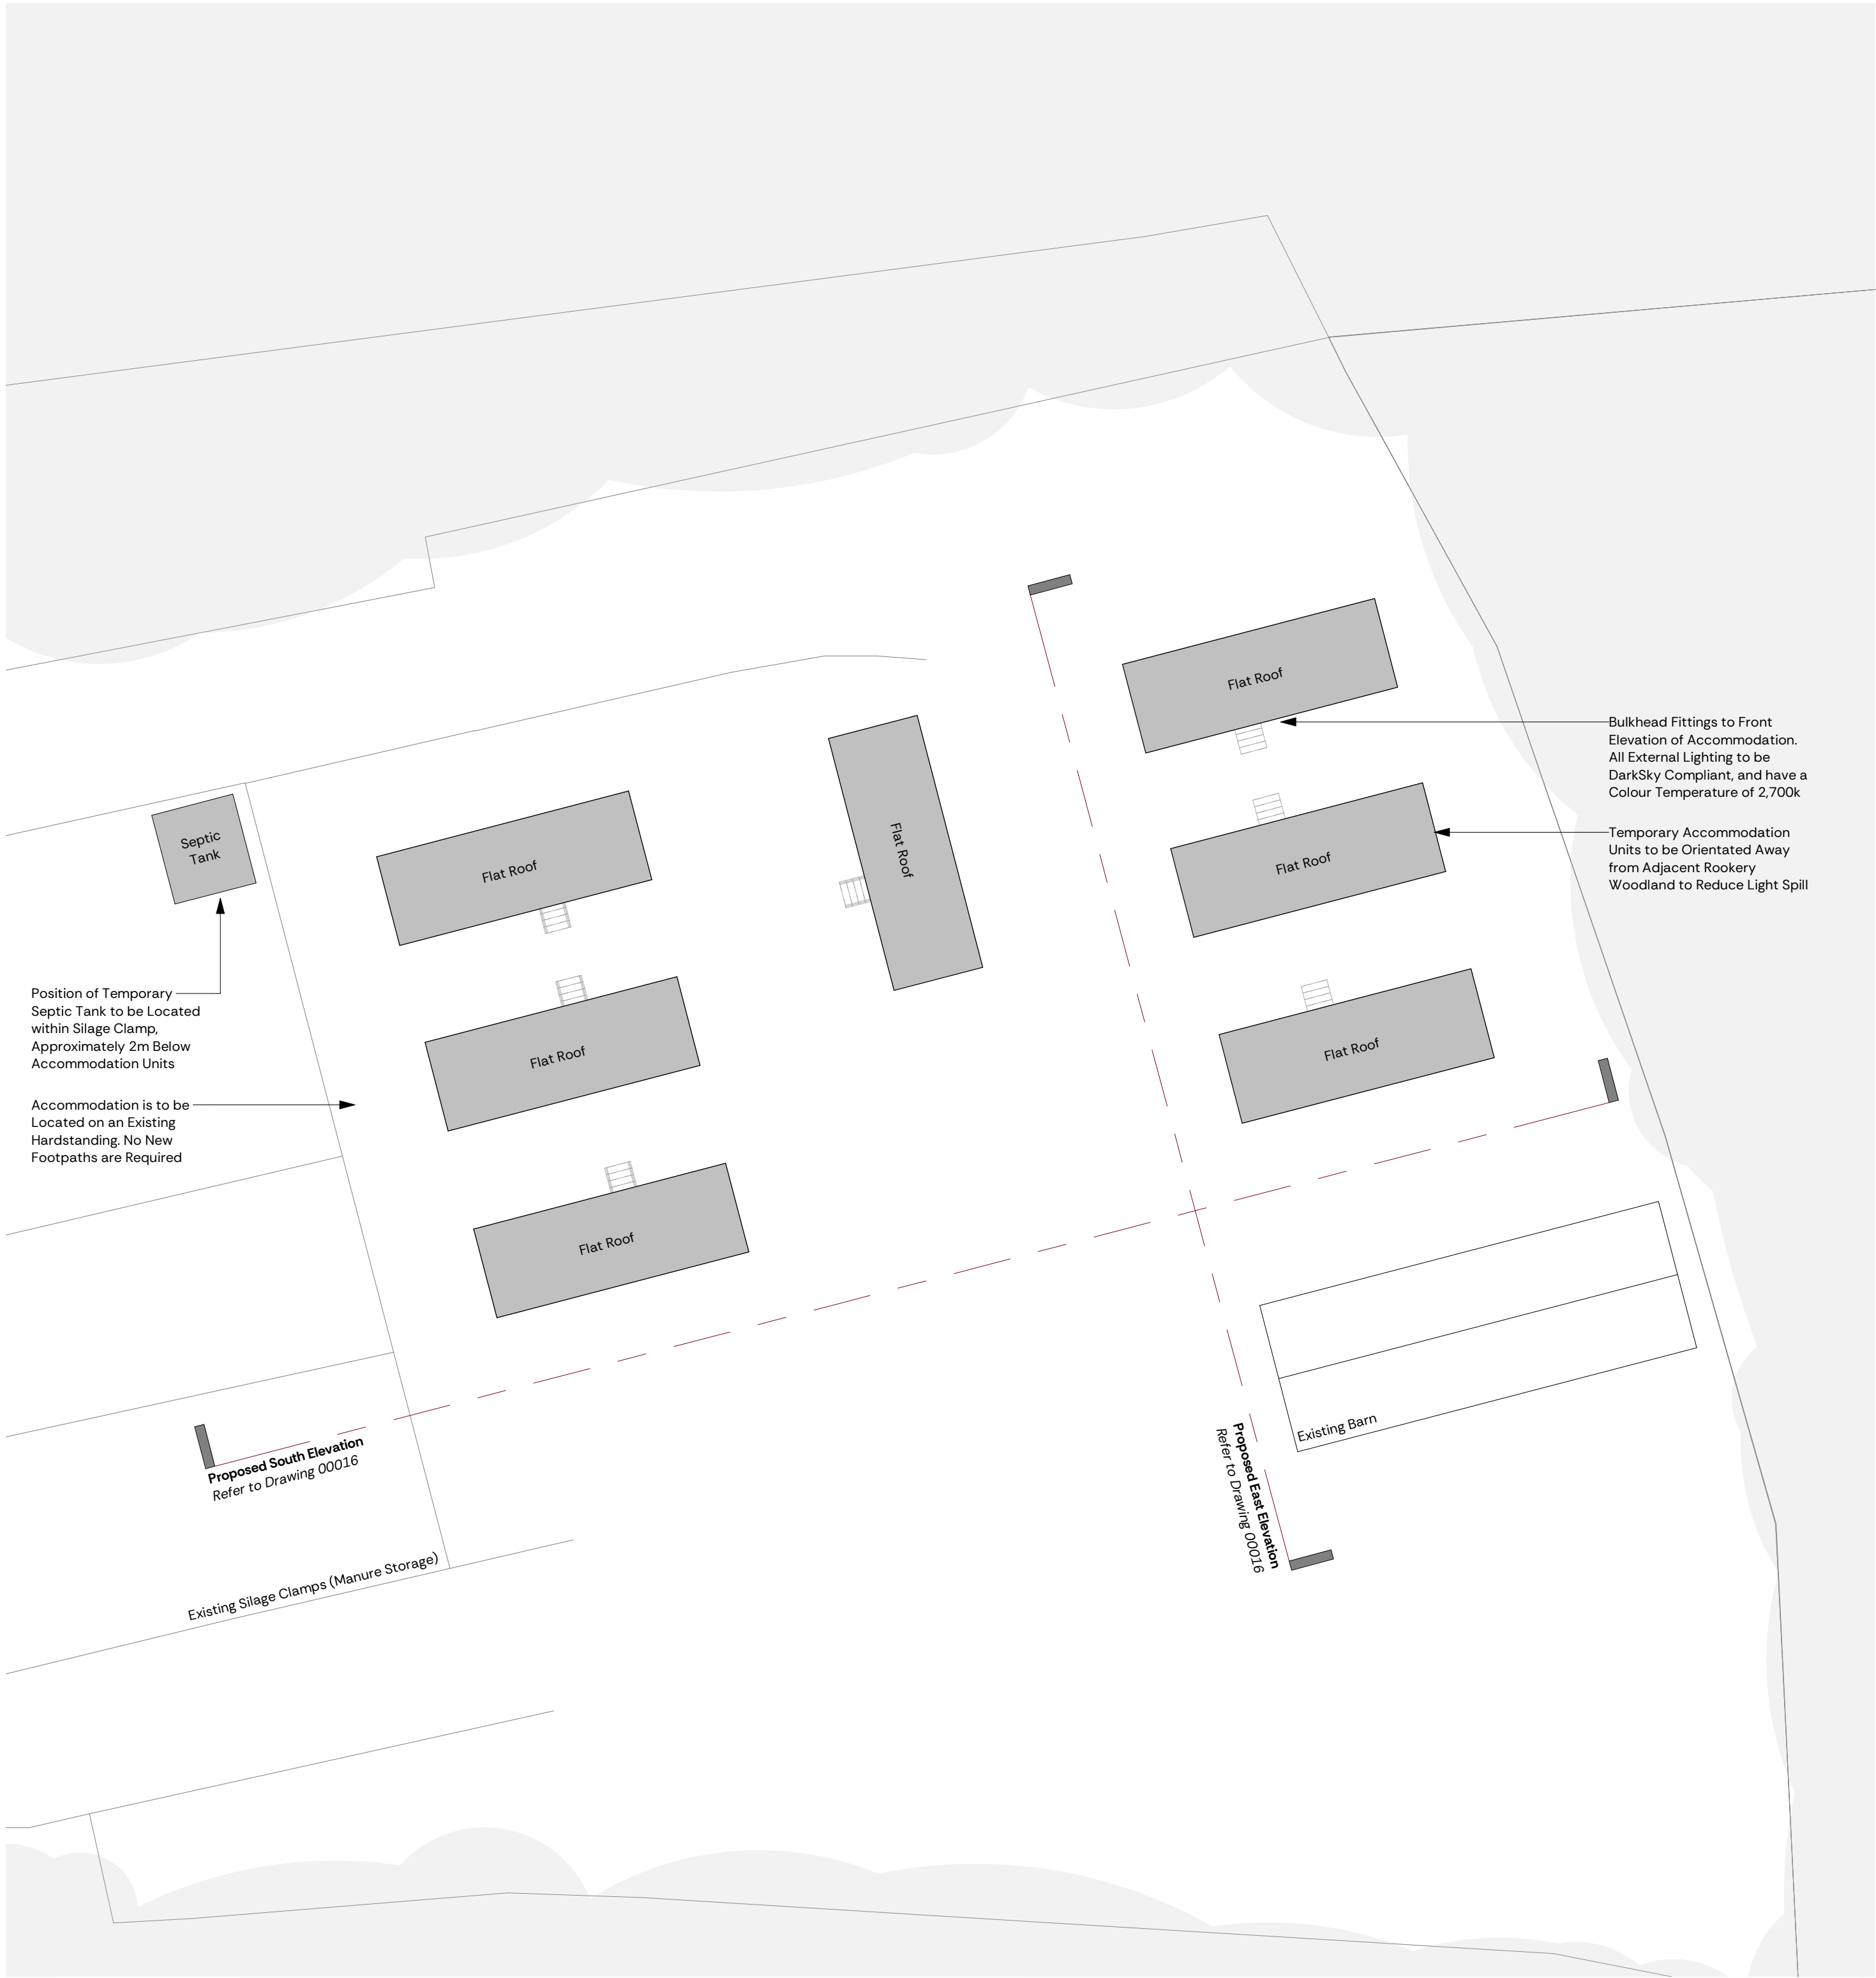

Temporary Worker Accommodation - Wider Site Plan
1:1000

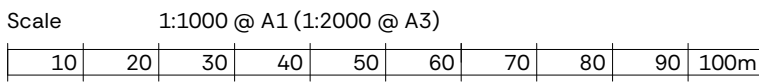

Temporary Worker Accommodation - Proposed Site Plan
1:200

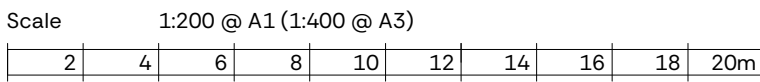

P02	Planning Issue	06/07/2026
Rev.	Description	Date
Client & Project		Proj. Ref. - 1904
Longleat Estate		
Winter Attractions 2026/27		
Document Title		
Temporary Worker Accommodation		
Project Stage	Purpose	Scale @ A1
RIBA 3	PLANNING	As Indicated
Document Reference.		
Project-Originator-Zone-Level-Type-Role-Number	Rev	Status
1904-NVB-XX-00-DR-A-00051	P02	S2

