

RESIN SPECIFICATION - INSTALLATION IN MASONRY

USE HILTI HIT HY 270 AND PROVIDE MIN 150mm EMBEDMENT UNLESS NOTED OTHERWISE INTO SOUND MASONRY UNITS (NOT JOINTS). INSTALL AS PER SUPPLIERS INSTRUCTIONS.

SITE MEASUREMENTS AND TEMPLATING

MAIN CONTRACTOR OR THEIR APPOINTED STEEL FABRICATOR TO ALLOW FOR OBTAINING PRECISE SITE MEASUREMENTS AHEAD OF FABRICATION PROCESS COMMENCING. ALLOW FOR CREATING PLY TEMPLATES AS REQUIRED.

TEMPORARY WORKS


MAIN CONTRACTOR OR THEIR APPOINTED TEMPORARY WORKS DESIGNER TO PROVIDE TEMPORARY WORKS DESIGN AND SPECIFICATION.

CONSENTS AND APPROVALS

ALL RELEVANT CONSENTS AND APPROVALS TO BE OBTAINED THROUGH THE LOCAL PLANNING AUTHORITY AND CONSERVATION OFFICER BEFORE ANY INTRUSIVE WORKS OR OPENING UP TAKES PLACE.

STEEL MEMBER PROTECTION

ALLOW FOR ALL STEEL TO BE PRIMED WITH 2 COATS OF ZINC RICH PRIMER. STEEL MEMBER ENDS BEDDED IN MASONRY TO BE COATED WITH 2 COATS OF LAC RIW OR EQUIVALENT APPROVED. ALLOW FOR COORDINATING WITH ARCHITECTURAL WATERPROOFING DETAILS.

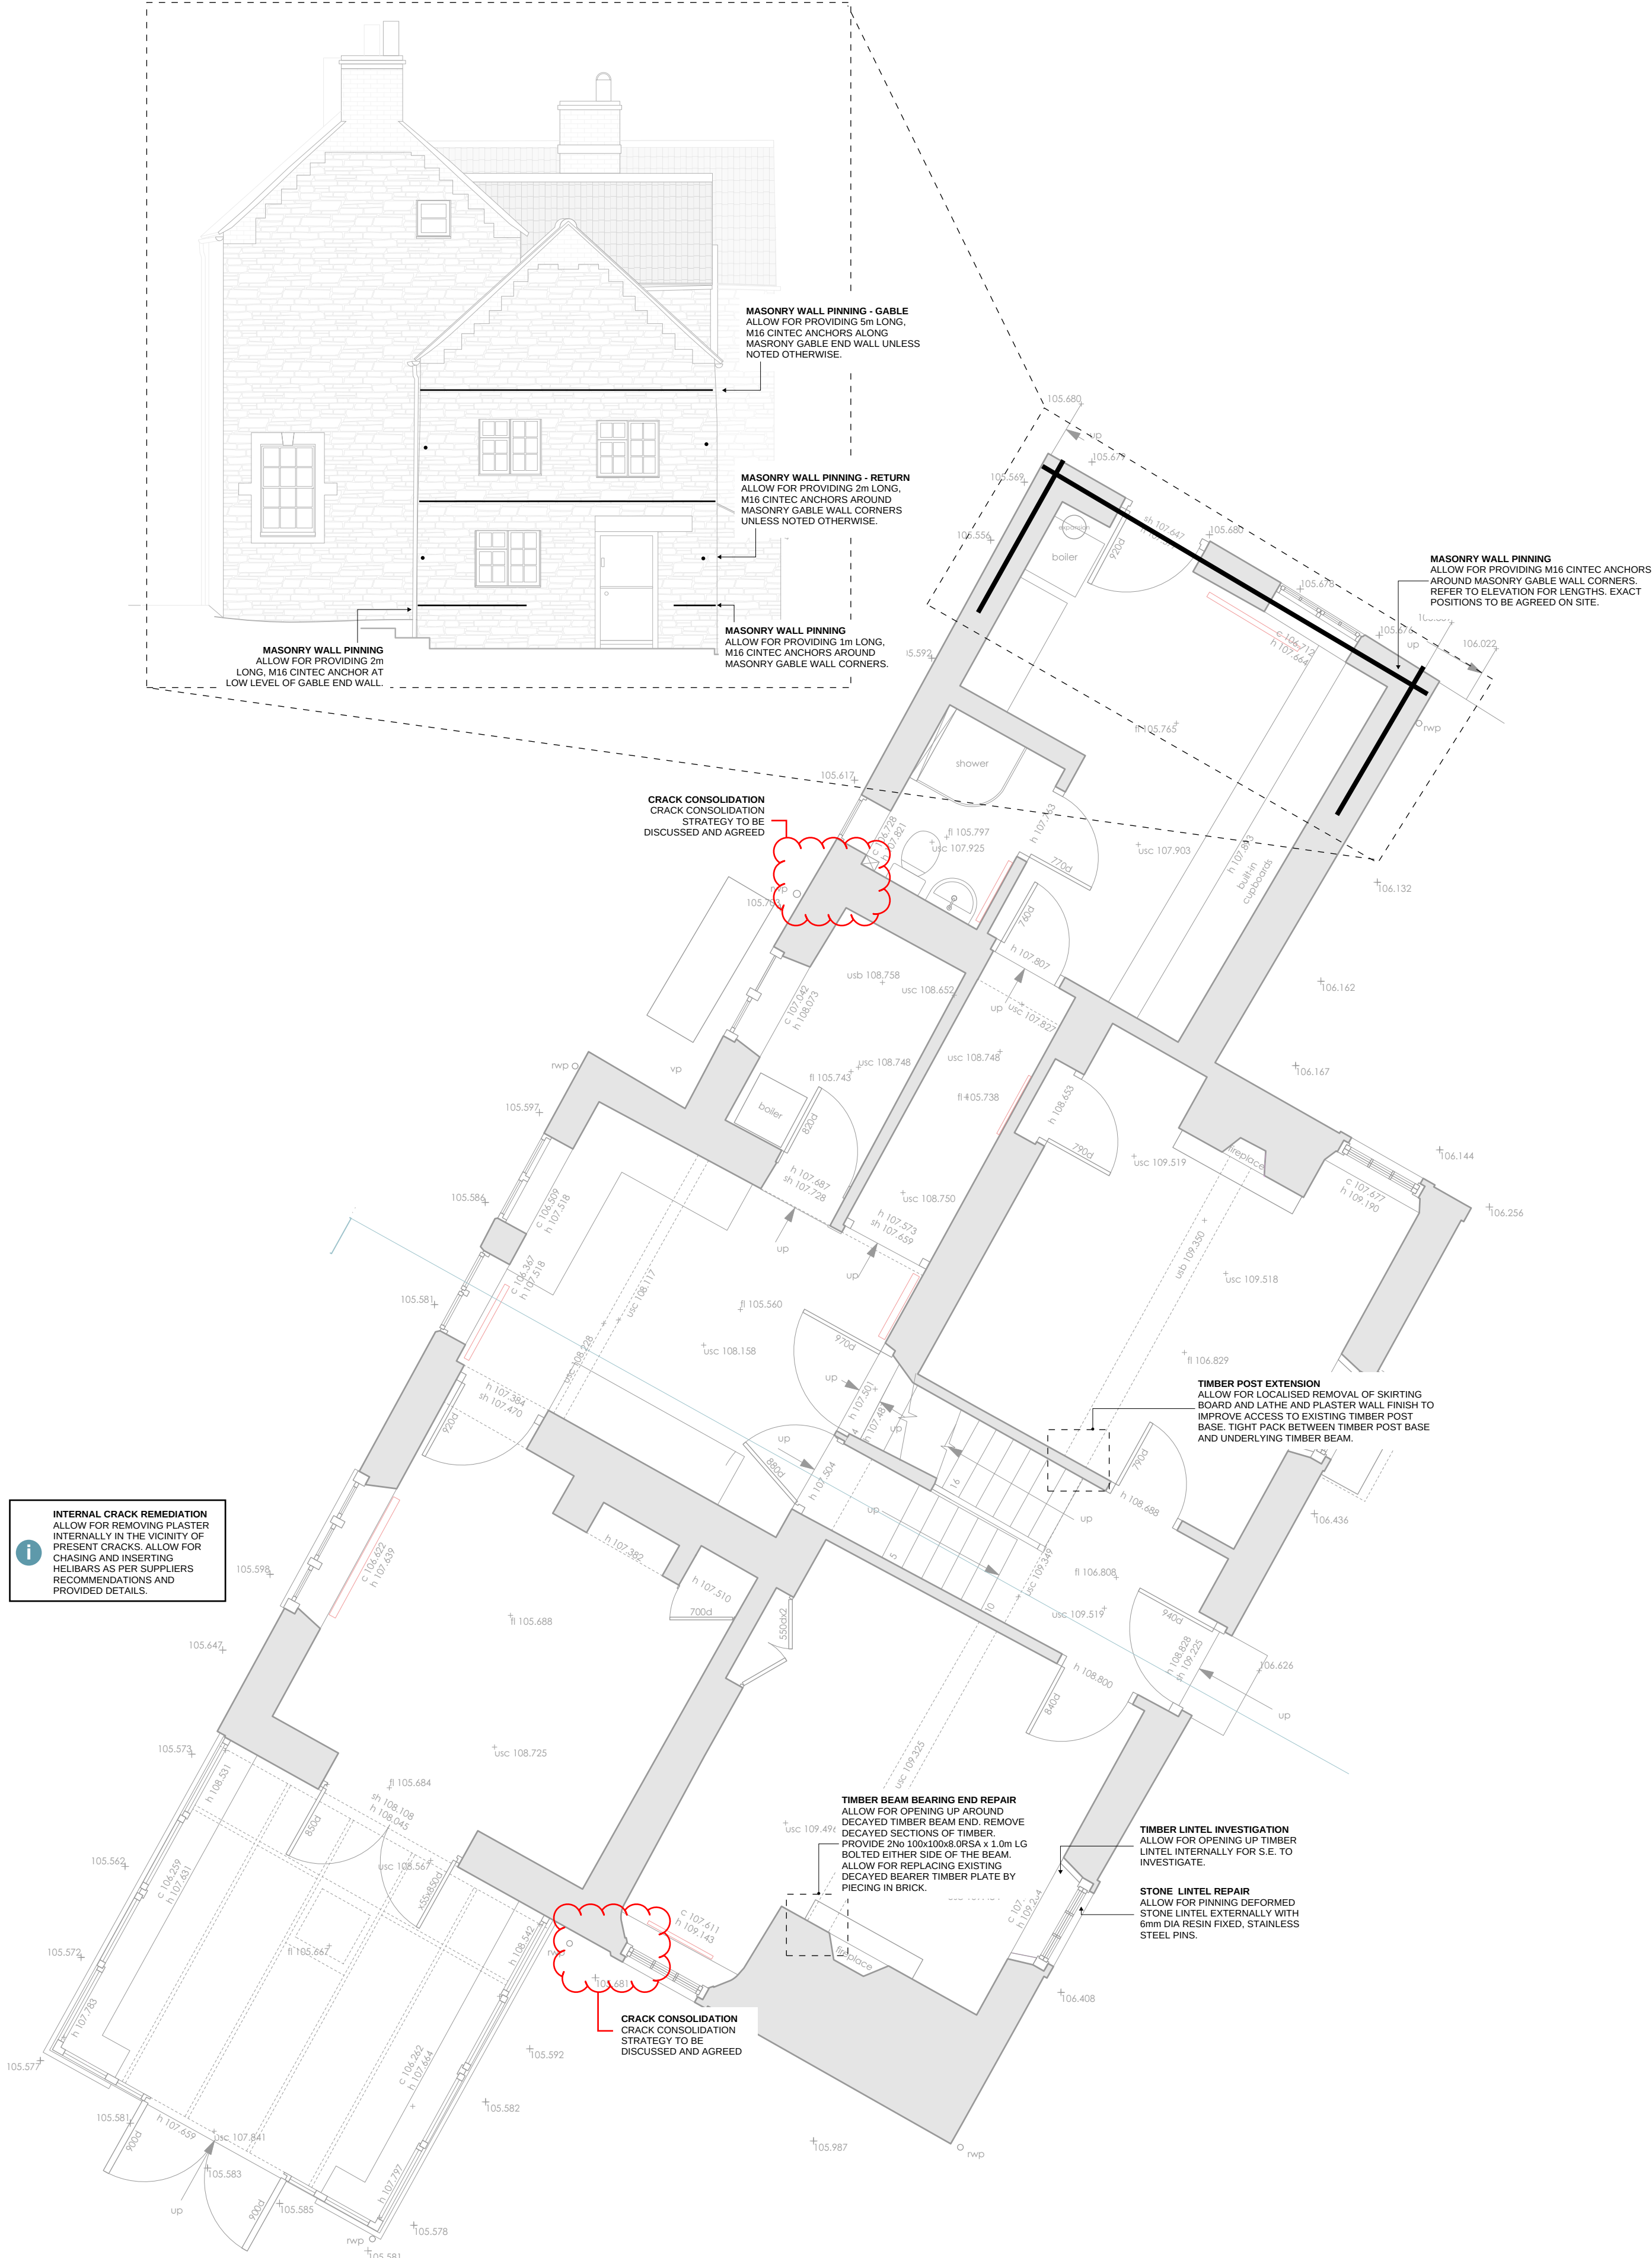

STATUS CODES FOR DRAWINGS ACCORDANCE WITH BS EN ISO 15926-2:2018	
CODE	DESCRIPTION
SHARED (NON-CONTRACTUAL - NOT FOR CONSTRUCTION)	
S1	SUITABLE FOR COORDINATION
S2	SUITABLE FOR INFORMATION
S3	SUITABLE FOR REVIEW AND COMMENT
S4	SUITABLE FOR STAGE REVIEW AND AUTHORIZATION
S5	SUITABLE FOR STAGE REVIEW AND ACCEPTANCE
PUBLISHED (CONTRACTUAL)	
A1	STAGE 1 AUTHORIZED (NOT FOR CONSTRUCTION)
A2	STAGE 2 AUTHORIZED (NOT FOR CONSTRUCTION)
A3	STAGE 3 AUTHORIZED (NOT FOR CONSTRUCTION)
A4	STAGE 4 AUTHORIZED (FOR CONSTRUCTION)
A5	STAGE 5 AUTHORIZED (FINAL DESIGN RECORD)

- NOTES
- THIS DRAWING IS COPYRIGHT AND MAY NOT BE REPRODUCED WITHOUT THE PERMISSION OF MANN WILLIAMS.
 - ALL DRAWINGS ARE TO BE READ IN CONJUNCTION WITH THE PROJECT SPECIFICATION WITH ALL WORKS CARRIED OUT IN ACCORDANCE WITH THE LATEST BRITISH STANDARDS AND CODES OF PRACTICE.
 - ANY AMBIGUITIES OR DISCREPANCIES BETWEEN THIS DRAWING AND ANY OTHER INFORMATION OR ELEVATIONS MUST BE REPORTED TO MANN WILLIAMS FOR CLARIFICATION BEFORE WORK PROCEEDS.
 - ALL DIMENSIONS TO BE CHECKED ON SITE AND ANY DISCREPANCIES REPORTED TO THE ENGINEER BEFORE ANY WORK COMMENCES.
 - ONLY FIGURED OR CALCULATED DIMENSIONS SHOULD BE USED AND NO DRAWINGS, IN ANY FORMAT SHOULD BE SCALED.

WORK IN PROGRESS

DRAWING TO BE READ IN COLOUR			
REV	DESCRIPTION	BY	DATE
P1	PRELIMINARY ISSUE	IB	03.07.2026

PROJECT
HIGHHOUSE FARM HOUSE

TITLE
STRUCTURAL REPAIRS
GROUND FLOOR AND
BASEMENT PLAN

MANN WILLIAMS
CONSULTING CIVIL AND
STRUCTURAL ENGINEERS

7 OLD KING STREET
QUEEN SQUARE
BATH BA1 2JW

T 01225 464419
E bath@mannwilliams.com
W www.mannwilliams.co.uk

DRAWN	CHECKED	SIZE	SCALE	DATE	MW JOB NO.
IB	JNA	A1	NTS	JUN	12879

S2 INFORMATION (NOT FOR CONSTRUCTION)					
ZONE/SYSTEM	LEVEL	TYPE	DR	ROLE	ORIGINATOR
XX	XX	DR		S	MWB
PROJECT CODE		NUMBER		REVISION	
12879		9002		P1	