
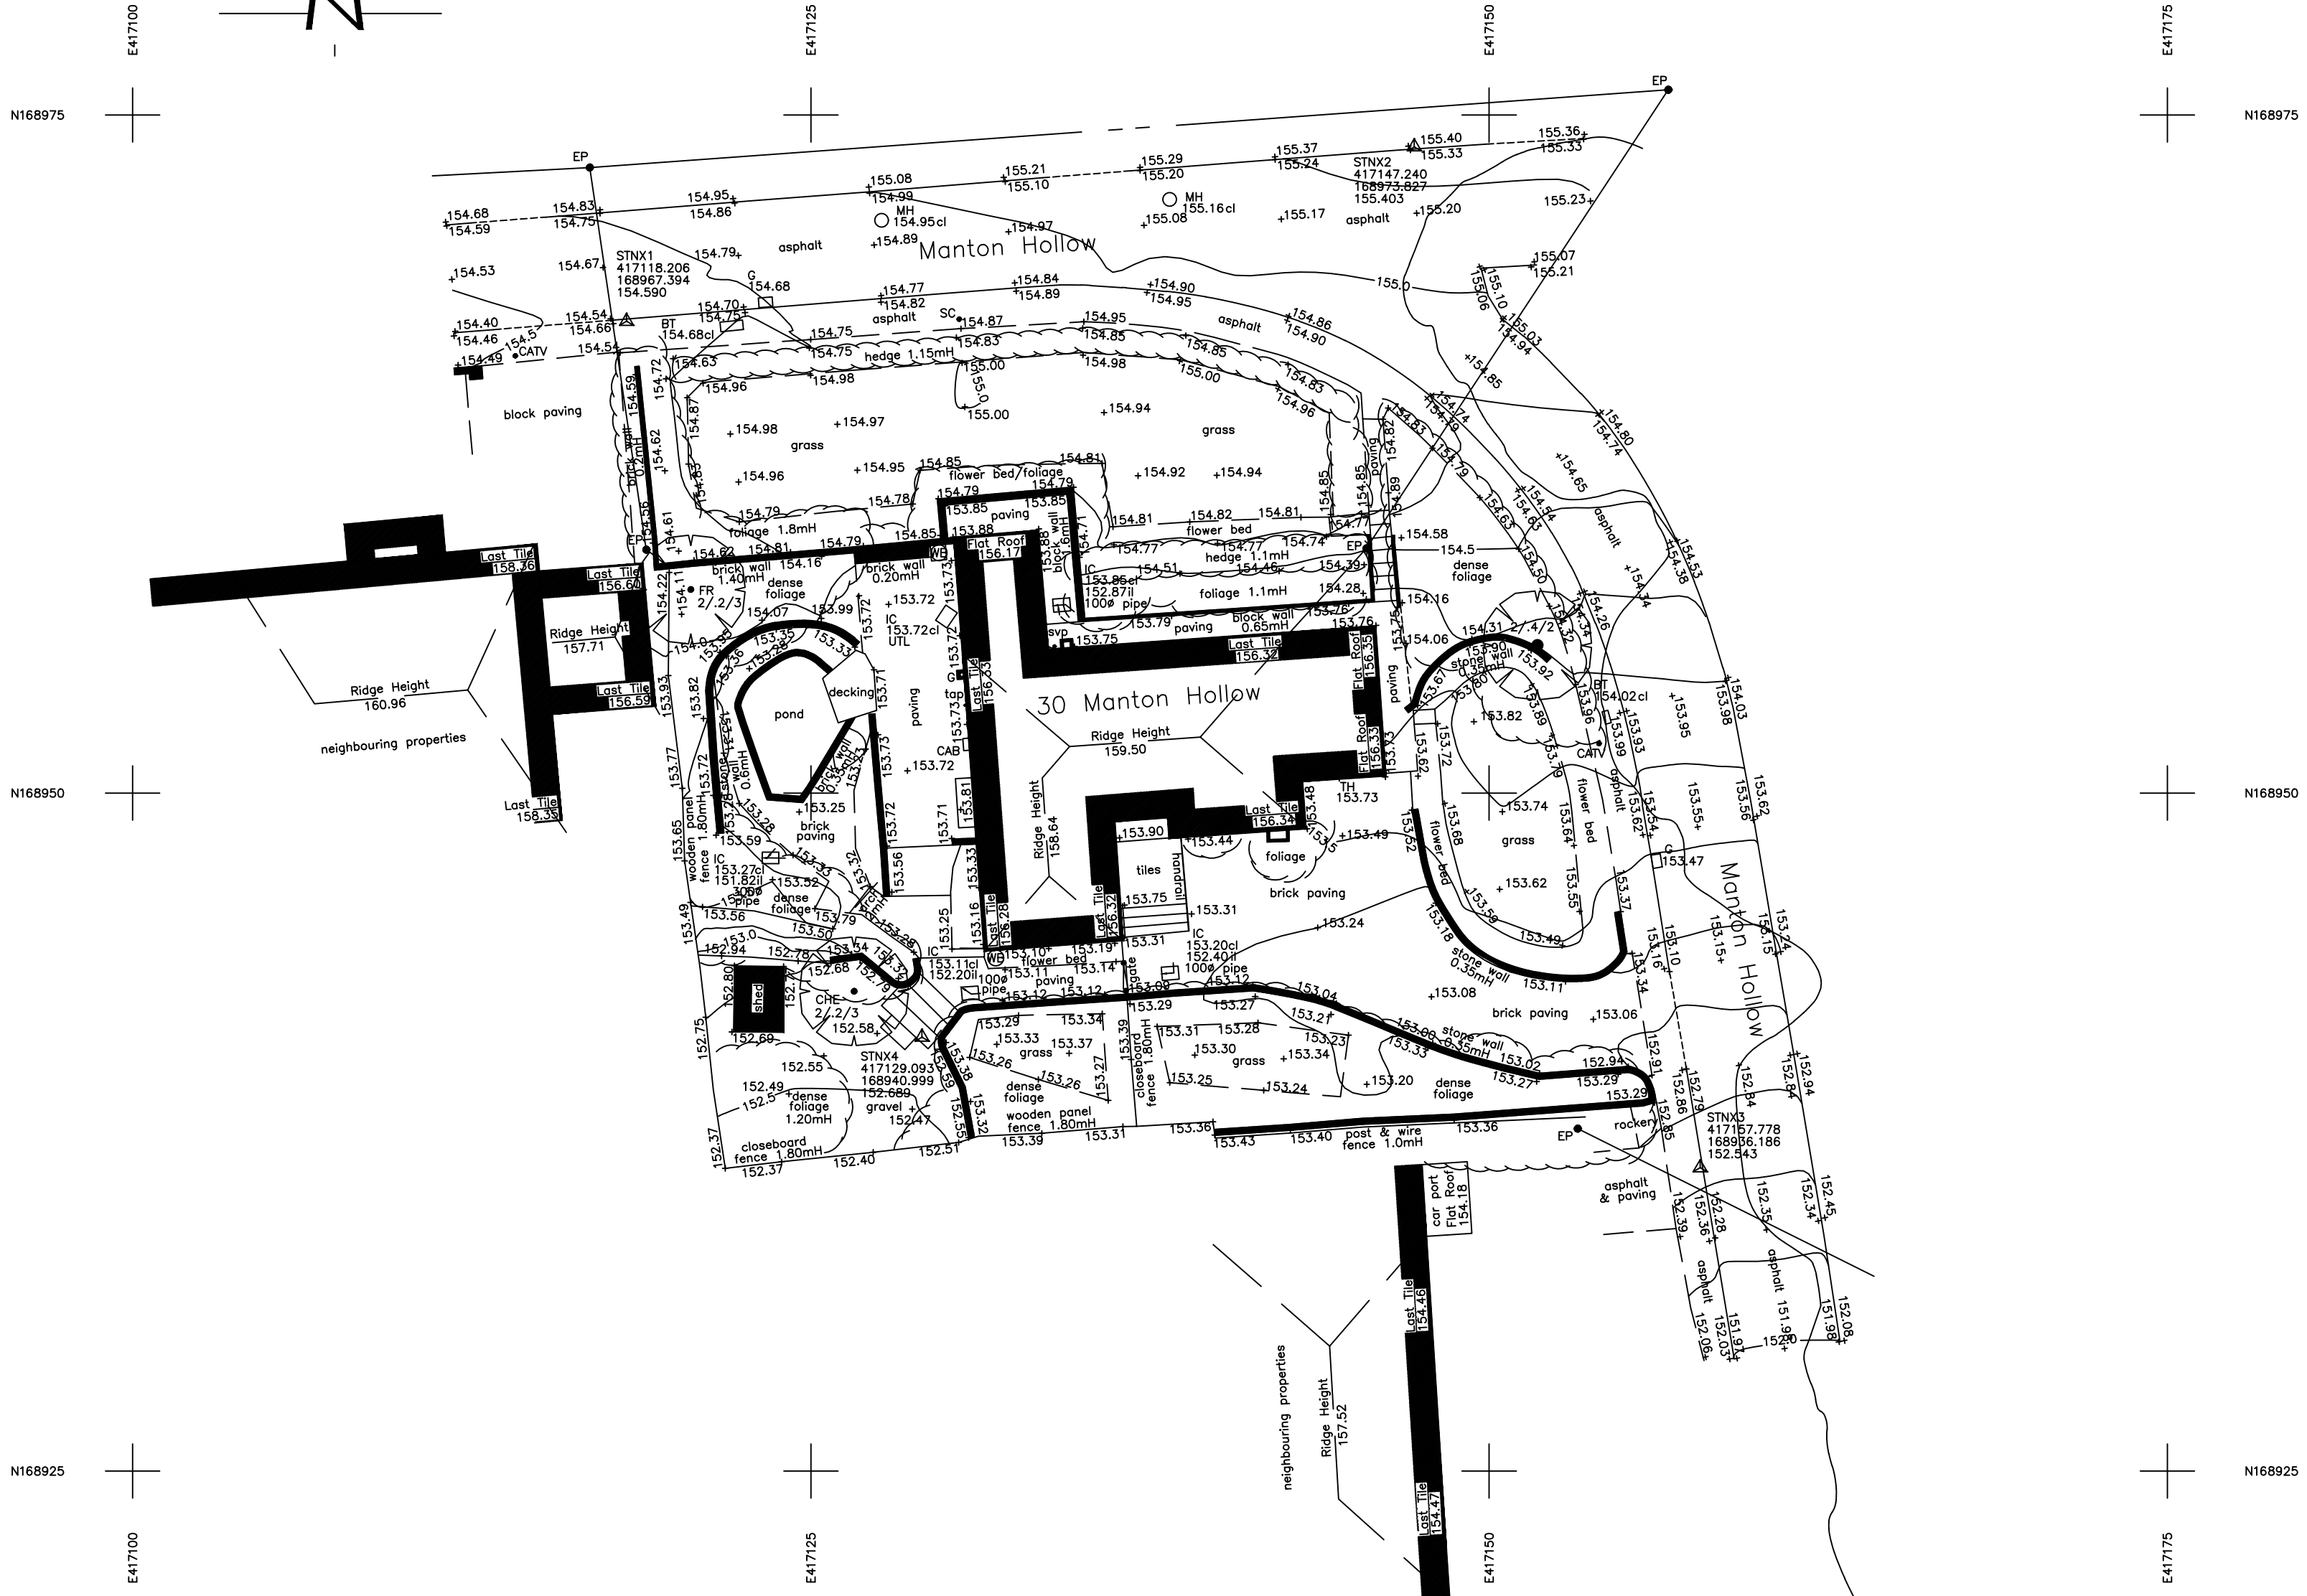


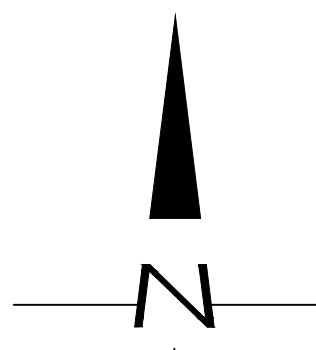

Trees/Tree Abbreviations

ASH	Ash	LP	London Plane
BAY	Bay	MAP	Maple
BEE	Beech	OAK	Oak
CB	Copper Beech	POP	Poplar
CED	Cedar	RM	Red Maple
CHE	Cherry	RW	Redwood
CON	Conifer	SB	Silver Birch
EUC	Eucalyptus	SER	Service Tree
FR	Fruit	ST	Stump
HAW	Hawthorn	SYC	Sycamore
HAZ	Hazel	WAL	Walnut
HC	Horse Chestnut	WILL	Willow
HOL	Holly	WP	Weeping Willow
LAB	Laburnum	YEW	Yew
LAU	Laurel	**MB	Multiple stems/trunks
LI	Lime		Overall dia. shown

Tree Dimensions (average)

Spread/Trunk Dia/Height



Trees denoted with "approx" have been surveyed by remote methods and therefore their positions & dimensions cannot be guaranteed.

Abbreviations

AV	Air Valve	LP	Lamp Post
BL	Bollard	M	Meter
BM	Bench Mark	MH	Manhole Cover
BP	Boundary Point	MK	Marker
BT	BT Cover	MS	Milestone
CATV	Cable Television Cover	RG	Ridge Level
CAB	Cabinet	RS	Road Sign
CL	Cover Level	rwp	Rain Water Pipe
EP	Electric Power Pole	SC	Stop Cock
EV	Eaves Level	Str	Strainer
FH	Fire Hydrant	SV	Stop Valve
FL	Floor Level	svp	Soil Vent Pipe
FP	Fence Post	TH	Threshold Level
G	Gully	TL	Traffic Light
GP	Gate Post	TP	Telephone Pole
GV	Gas Valve	UTL	Unable To Lift
IC	Inspection Chamber	VP	Vent Pipe
IL	Invert Level	WM	Water Meter
KO	Kerb Outlet	WO	Wash Out

Linetypes

Bank (upbottom)	-----
Building	=====
Drop kerb	-----
Electric	-----
Fence	-----
Foliage	-----
FWS (Estimated Size From Surface)	-----
Hedge	-----
Kerb	-----
Pipe	-----
SWS (Estimated Size From Surface)	-----
Telephone	-----
Track/Path	-----
Tree Canopy	-----
Verge	-----
Water line	-----
Wall	-----

◆ Bore Hole	≡ Double Gates
⊠ Trial Pit	≡ Single Gate
▲ Station Control	□ ○ Δ Manhole

Tree Dimensions (average)

Spread/Trunk Dia/Height



Office Tel: 07833513916 Unit 2, The Cart Shed
Mobile: 07595946495 Manor Farm
www.southwestsurveys.co.uk Aust
info@southwestsurveys.co.uk South Glos
BS35 4AT

Drawing Title:
Topographical Survey

Project Name:
30 Manton Hollow
Marlbrough, SN8 1RR

Client:
n/a
Agent:
Tuttle Architectural Services

Site Level Datum
ODN Height

Grid Orientation
OSGB36

Date: 7th May 2026

Scale: 1:200 @ A2

Surveyed By
RP:JF

Drawn By
RP:RL

Sheet ID
SW/S042602topo

Rev
rev