
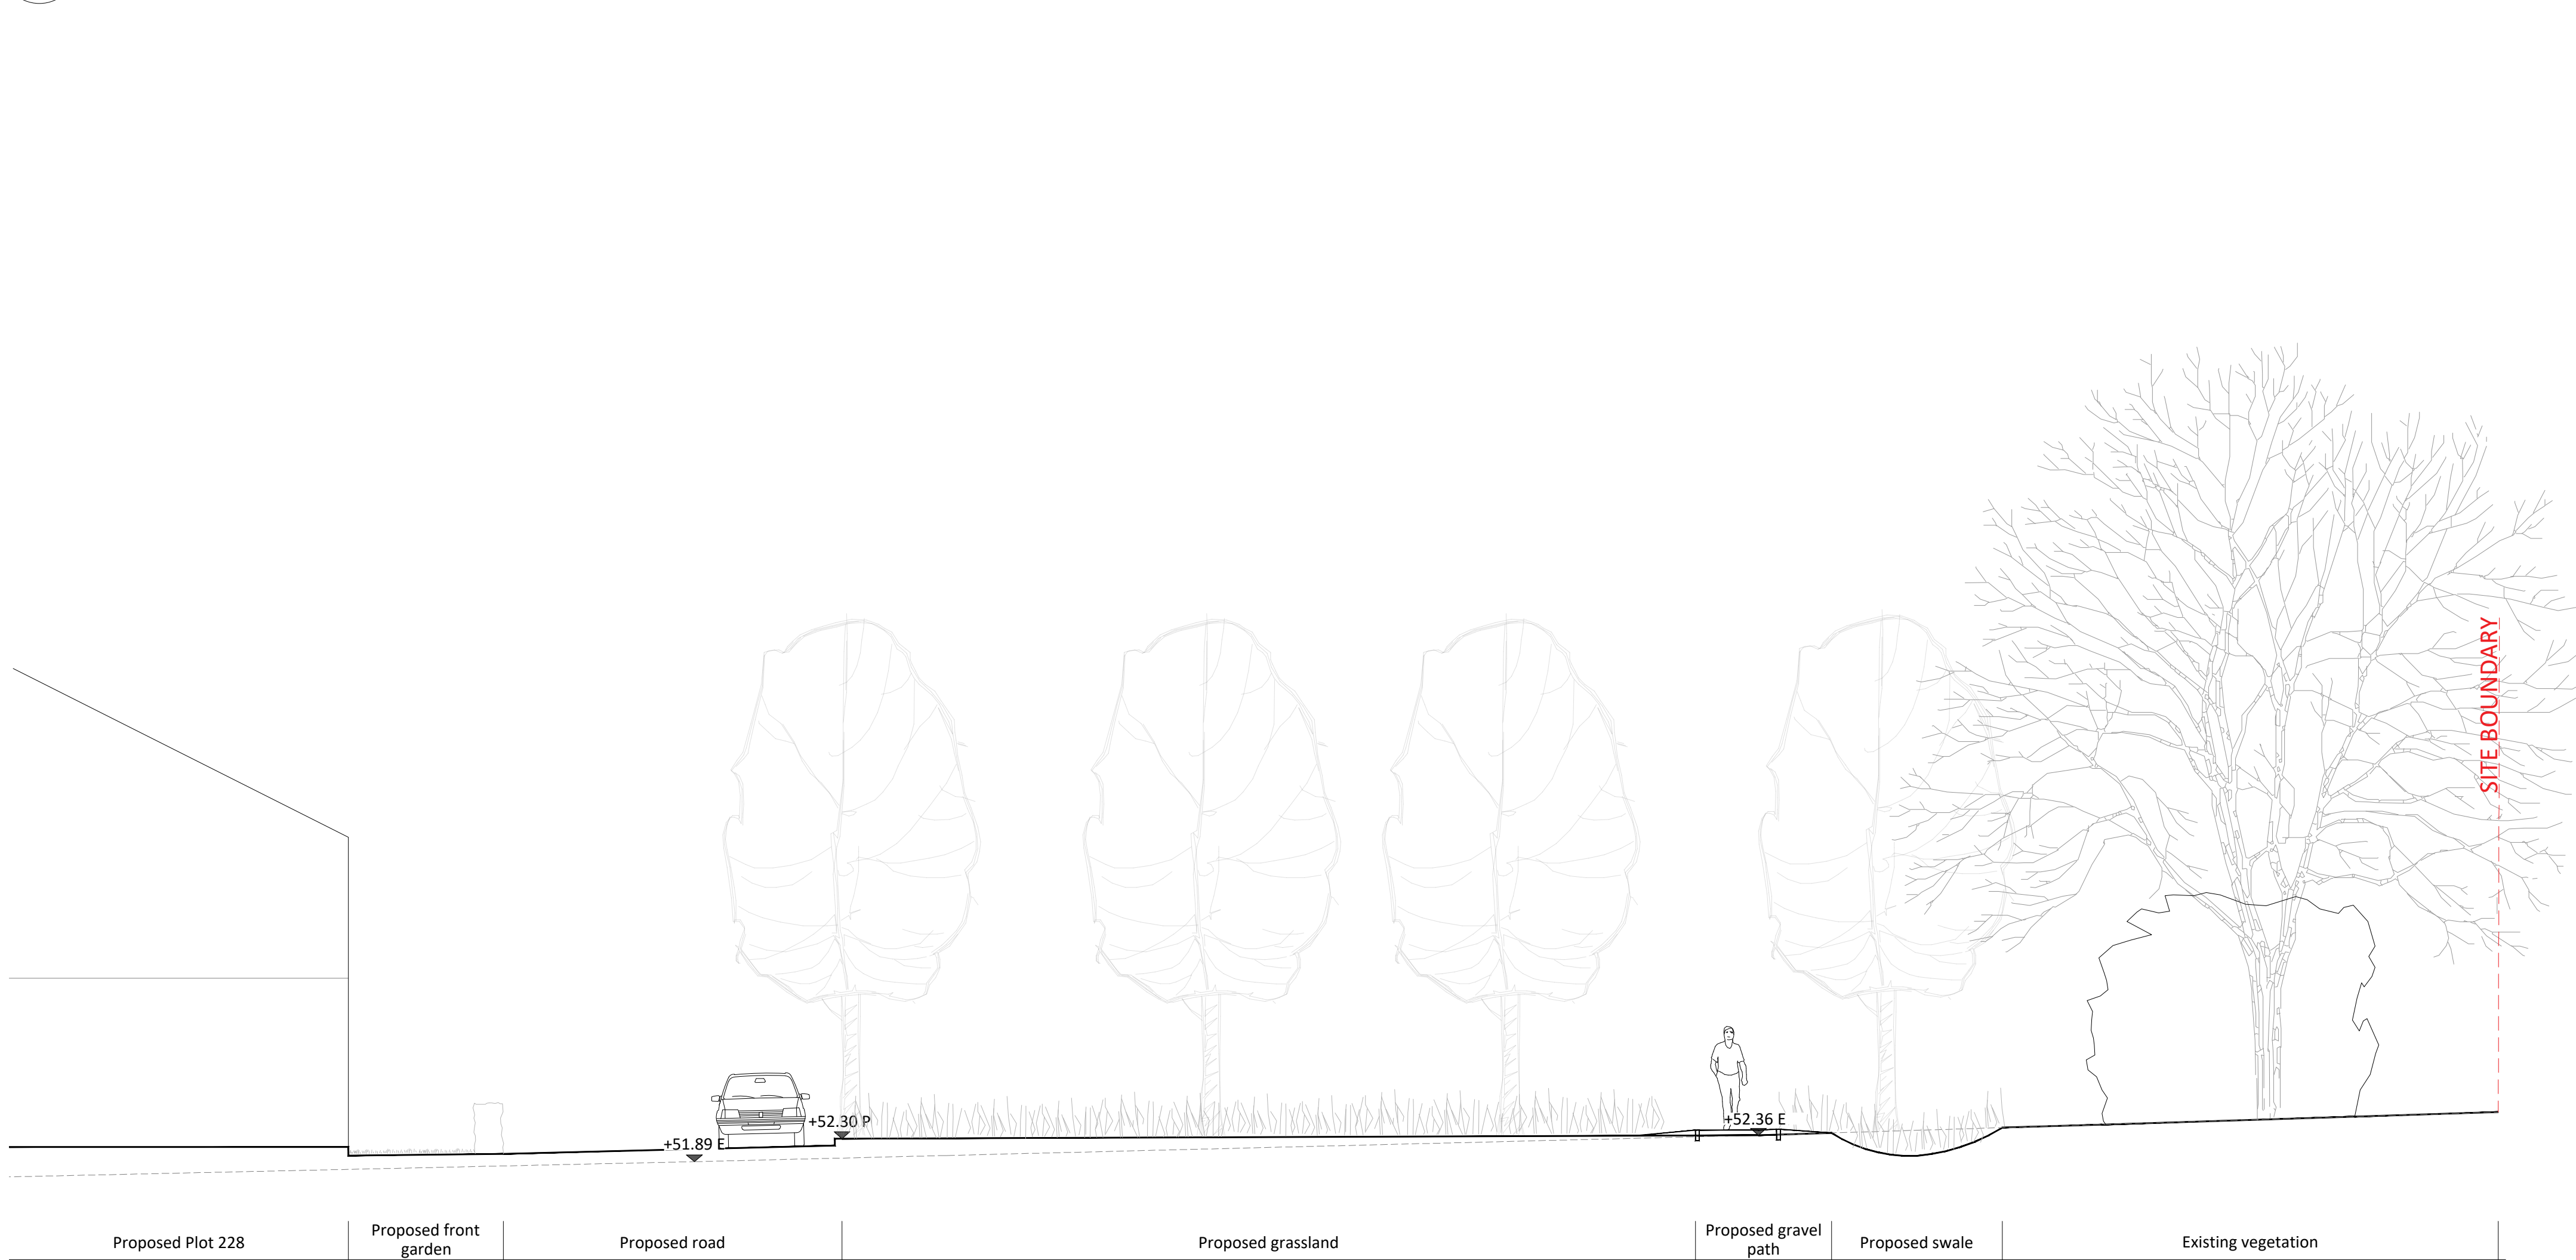


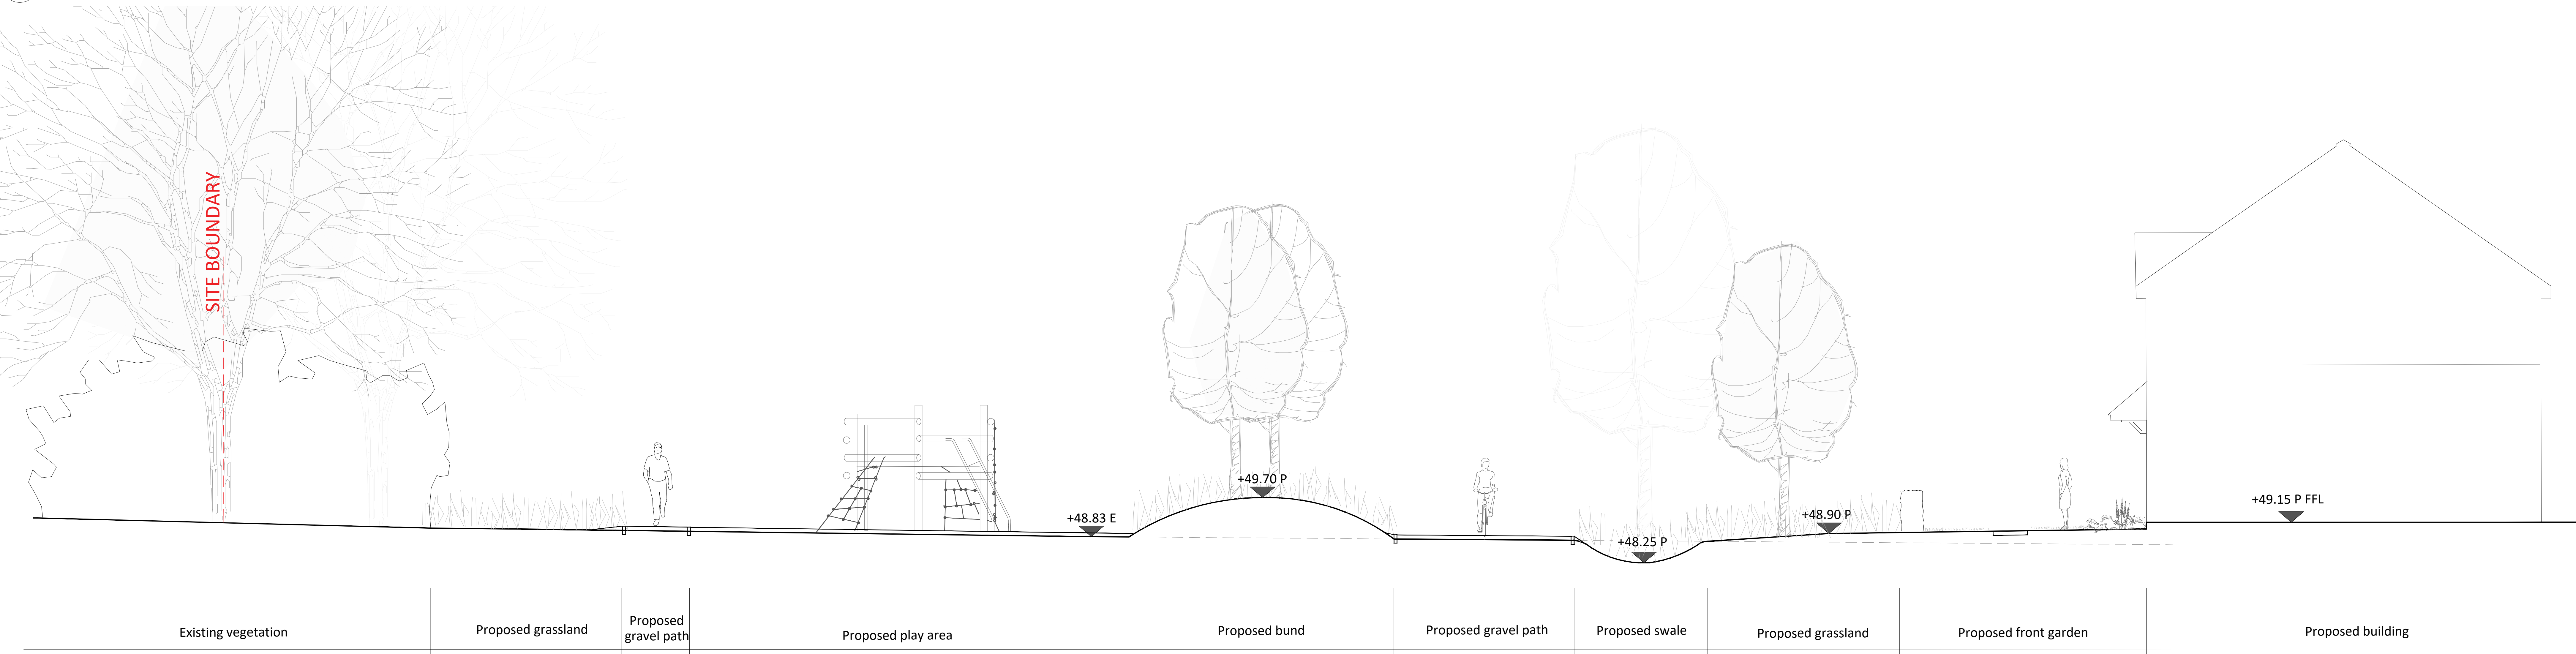

KEY:

- +5.50 E Existing level
- +5.50 P Proposed level
- Existing ground profile
- Proposed ground profile

Notes:
This drawing is for planning purposes only, do not construct from this drawing.
Any species substitution must be verified with Greenhalgh Landscape Architects.
Excavations: Contractors must ensure they have full information relating to service and drainage positions before undertaking any excavations.
Root barriers to be used in association with tree planting adjacent to kerbs, services and hard surfaces etc.

Rev	Date	Description	Drm	Chk
PA	25/06/26	For comment	SJ	IG
P1	10/07/26	For planning	RH	IG

0m 5m

GREENHALGH
Landscape Architecture

Project
Hawke Ridge Business Park
Westbury

Drawing Name	Scale
Sections DD, EE	1:100@A0
Client	Status
Hawke Ridge Business Park Ltd and Bellway Homes Ltd	S4
Job No.	Rev
377	P1
Drawing No.	
377_GLA_XX_XX_DR_L_3502	