


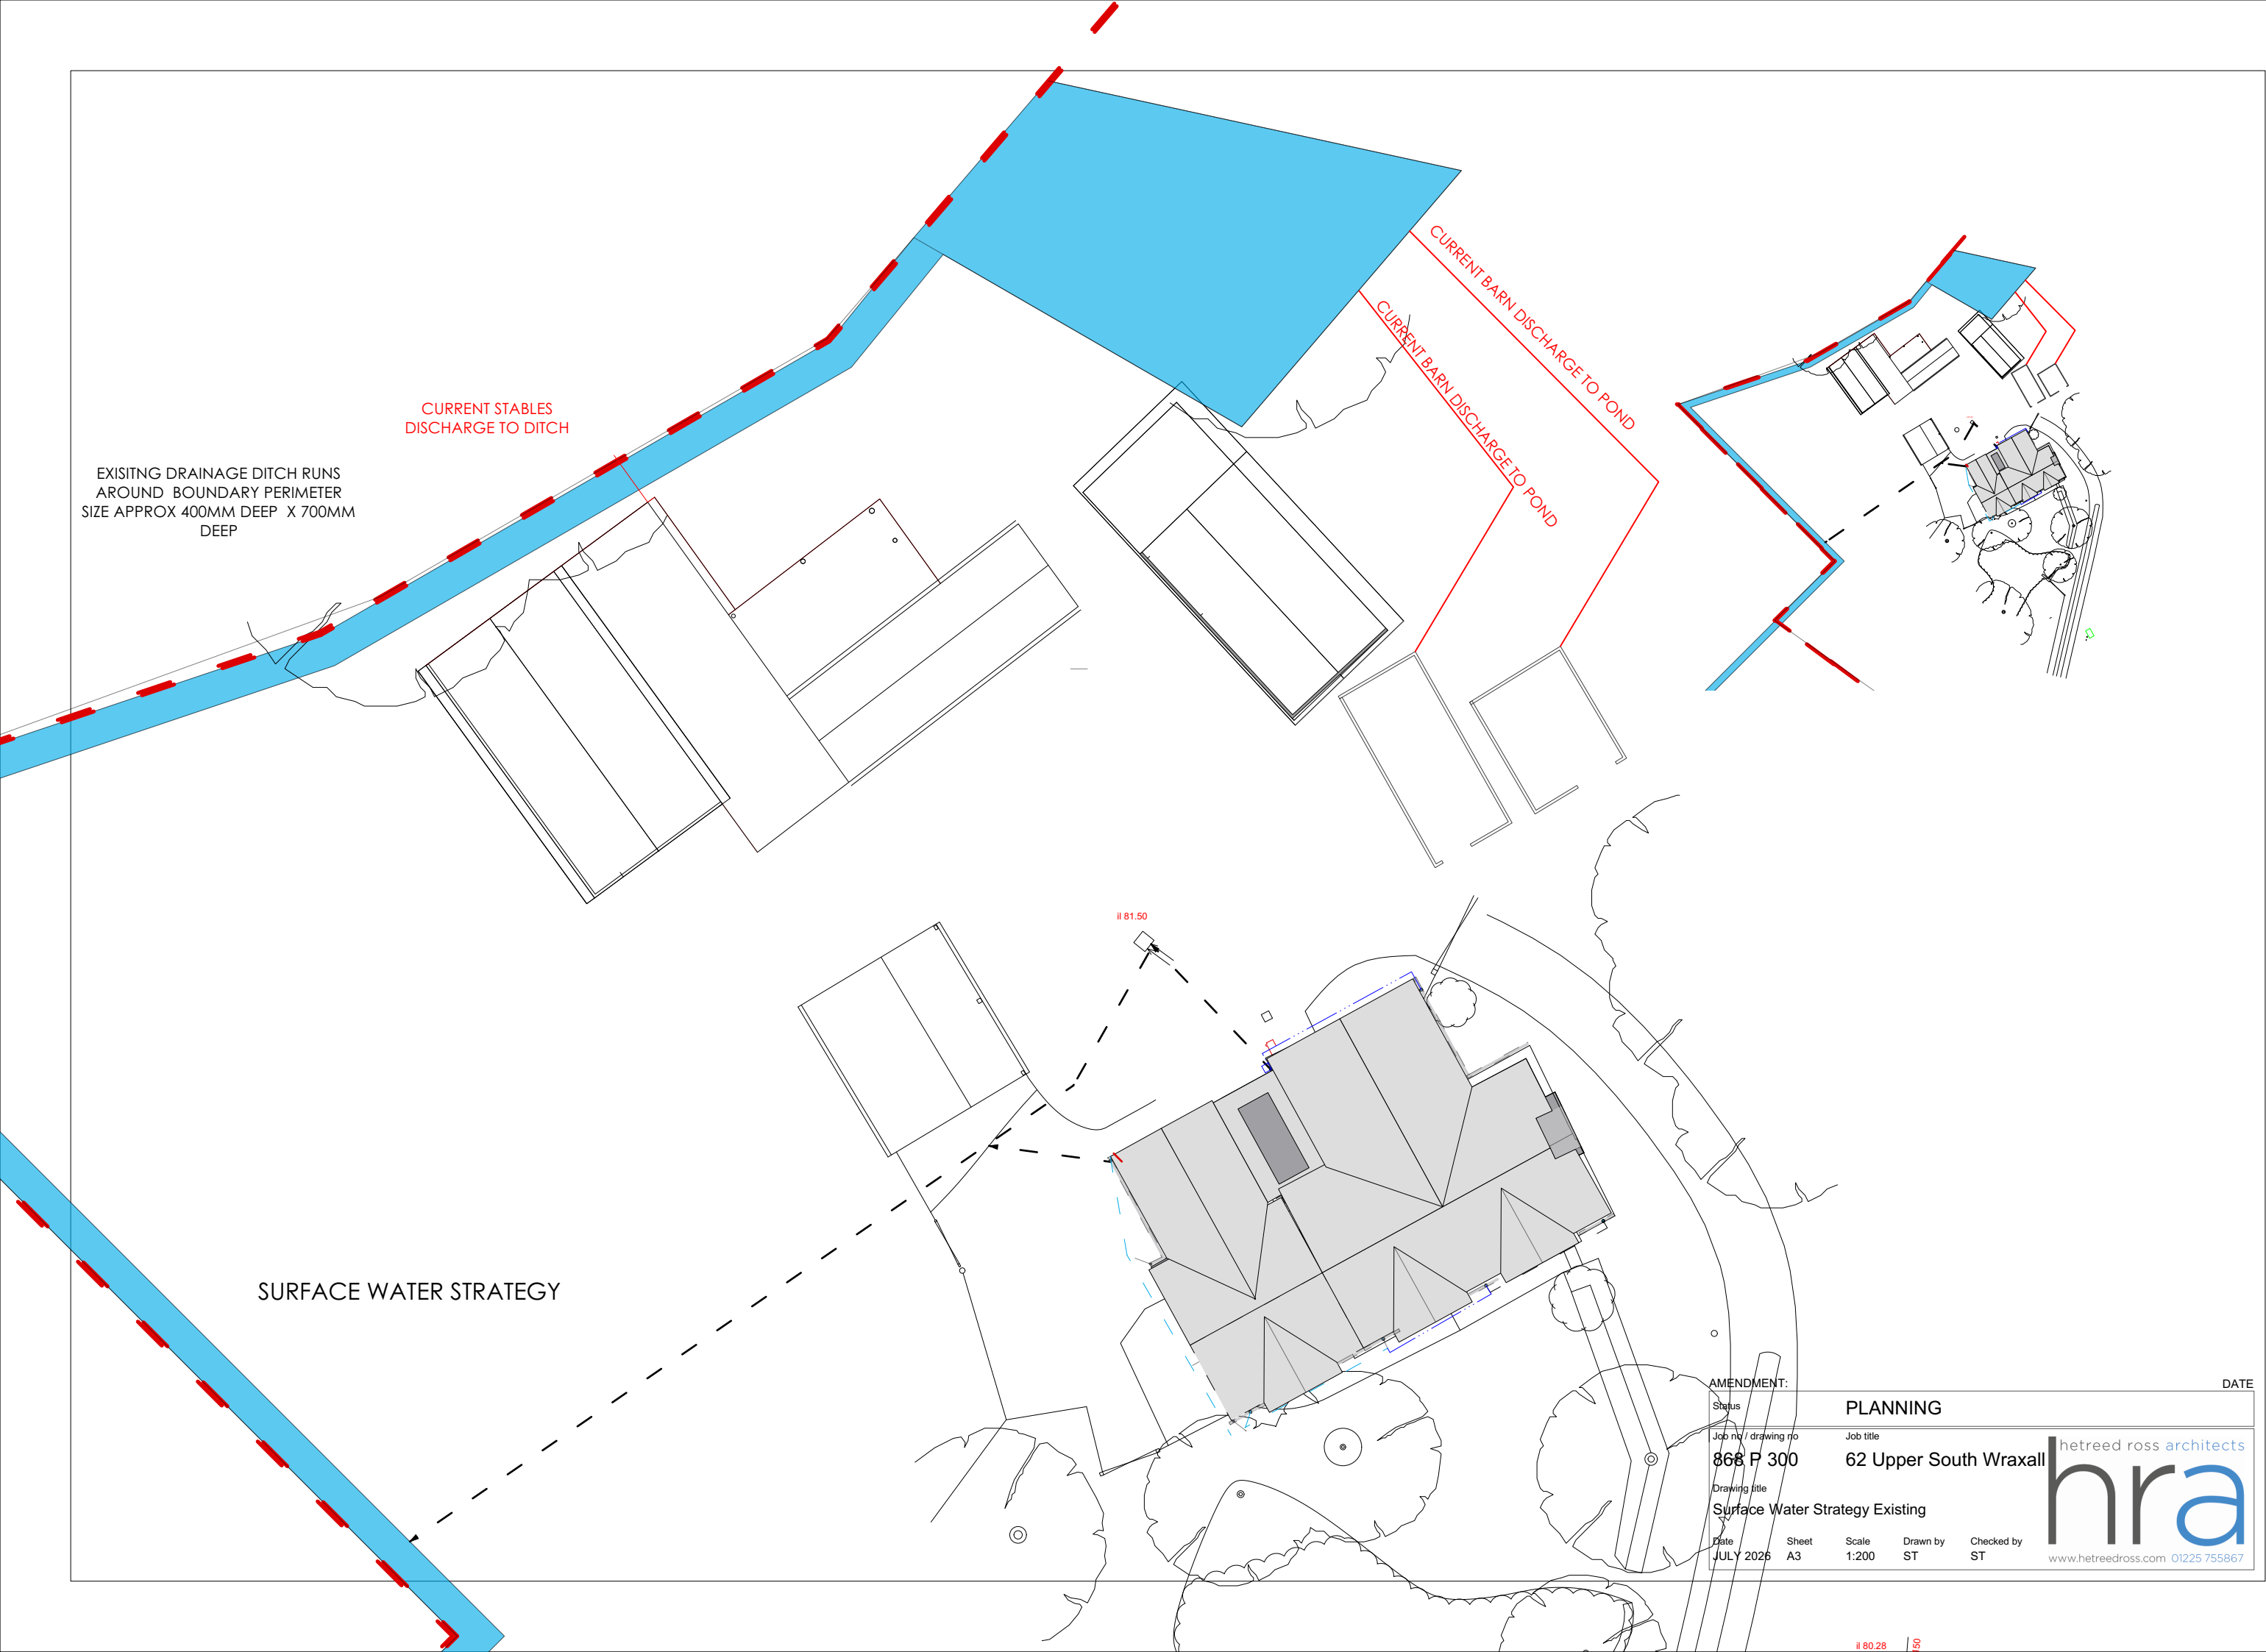

EXISTING DRAINAGE DITCH RUNS
AROUND BOUNDARY PERIMETER
SIZE APPROX 400MM DEEP X 700MM
DEEP

CURRENT STABLES
DISCHARGE TO DITCH

CURRENT BARN DISCHARGE TO POND
CURRENT BARN DISCHARGE TO POND

SURFACE WATER STRATEGY

AMENDMENT:				DATE	
Status	PLANNING				
Job no / drawing no	Job title		hetreed ross architects hra www.hetreedross.com 01225 755867		
868 P 300	62 Upper South Wraxall				
Drawing title					
Surface Water Strategy Existing					
Date	Sheet	Scale	Drawn by	Checked by	
JULY 2026	A3	1:200	ST	ST	