


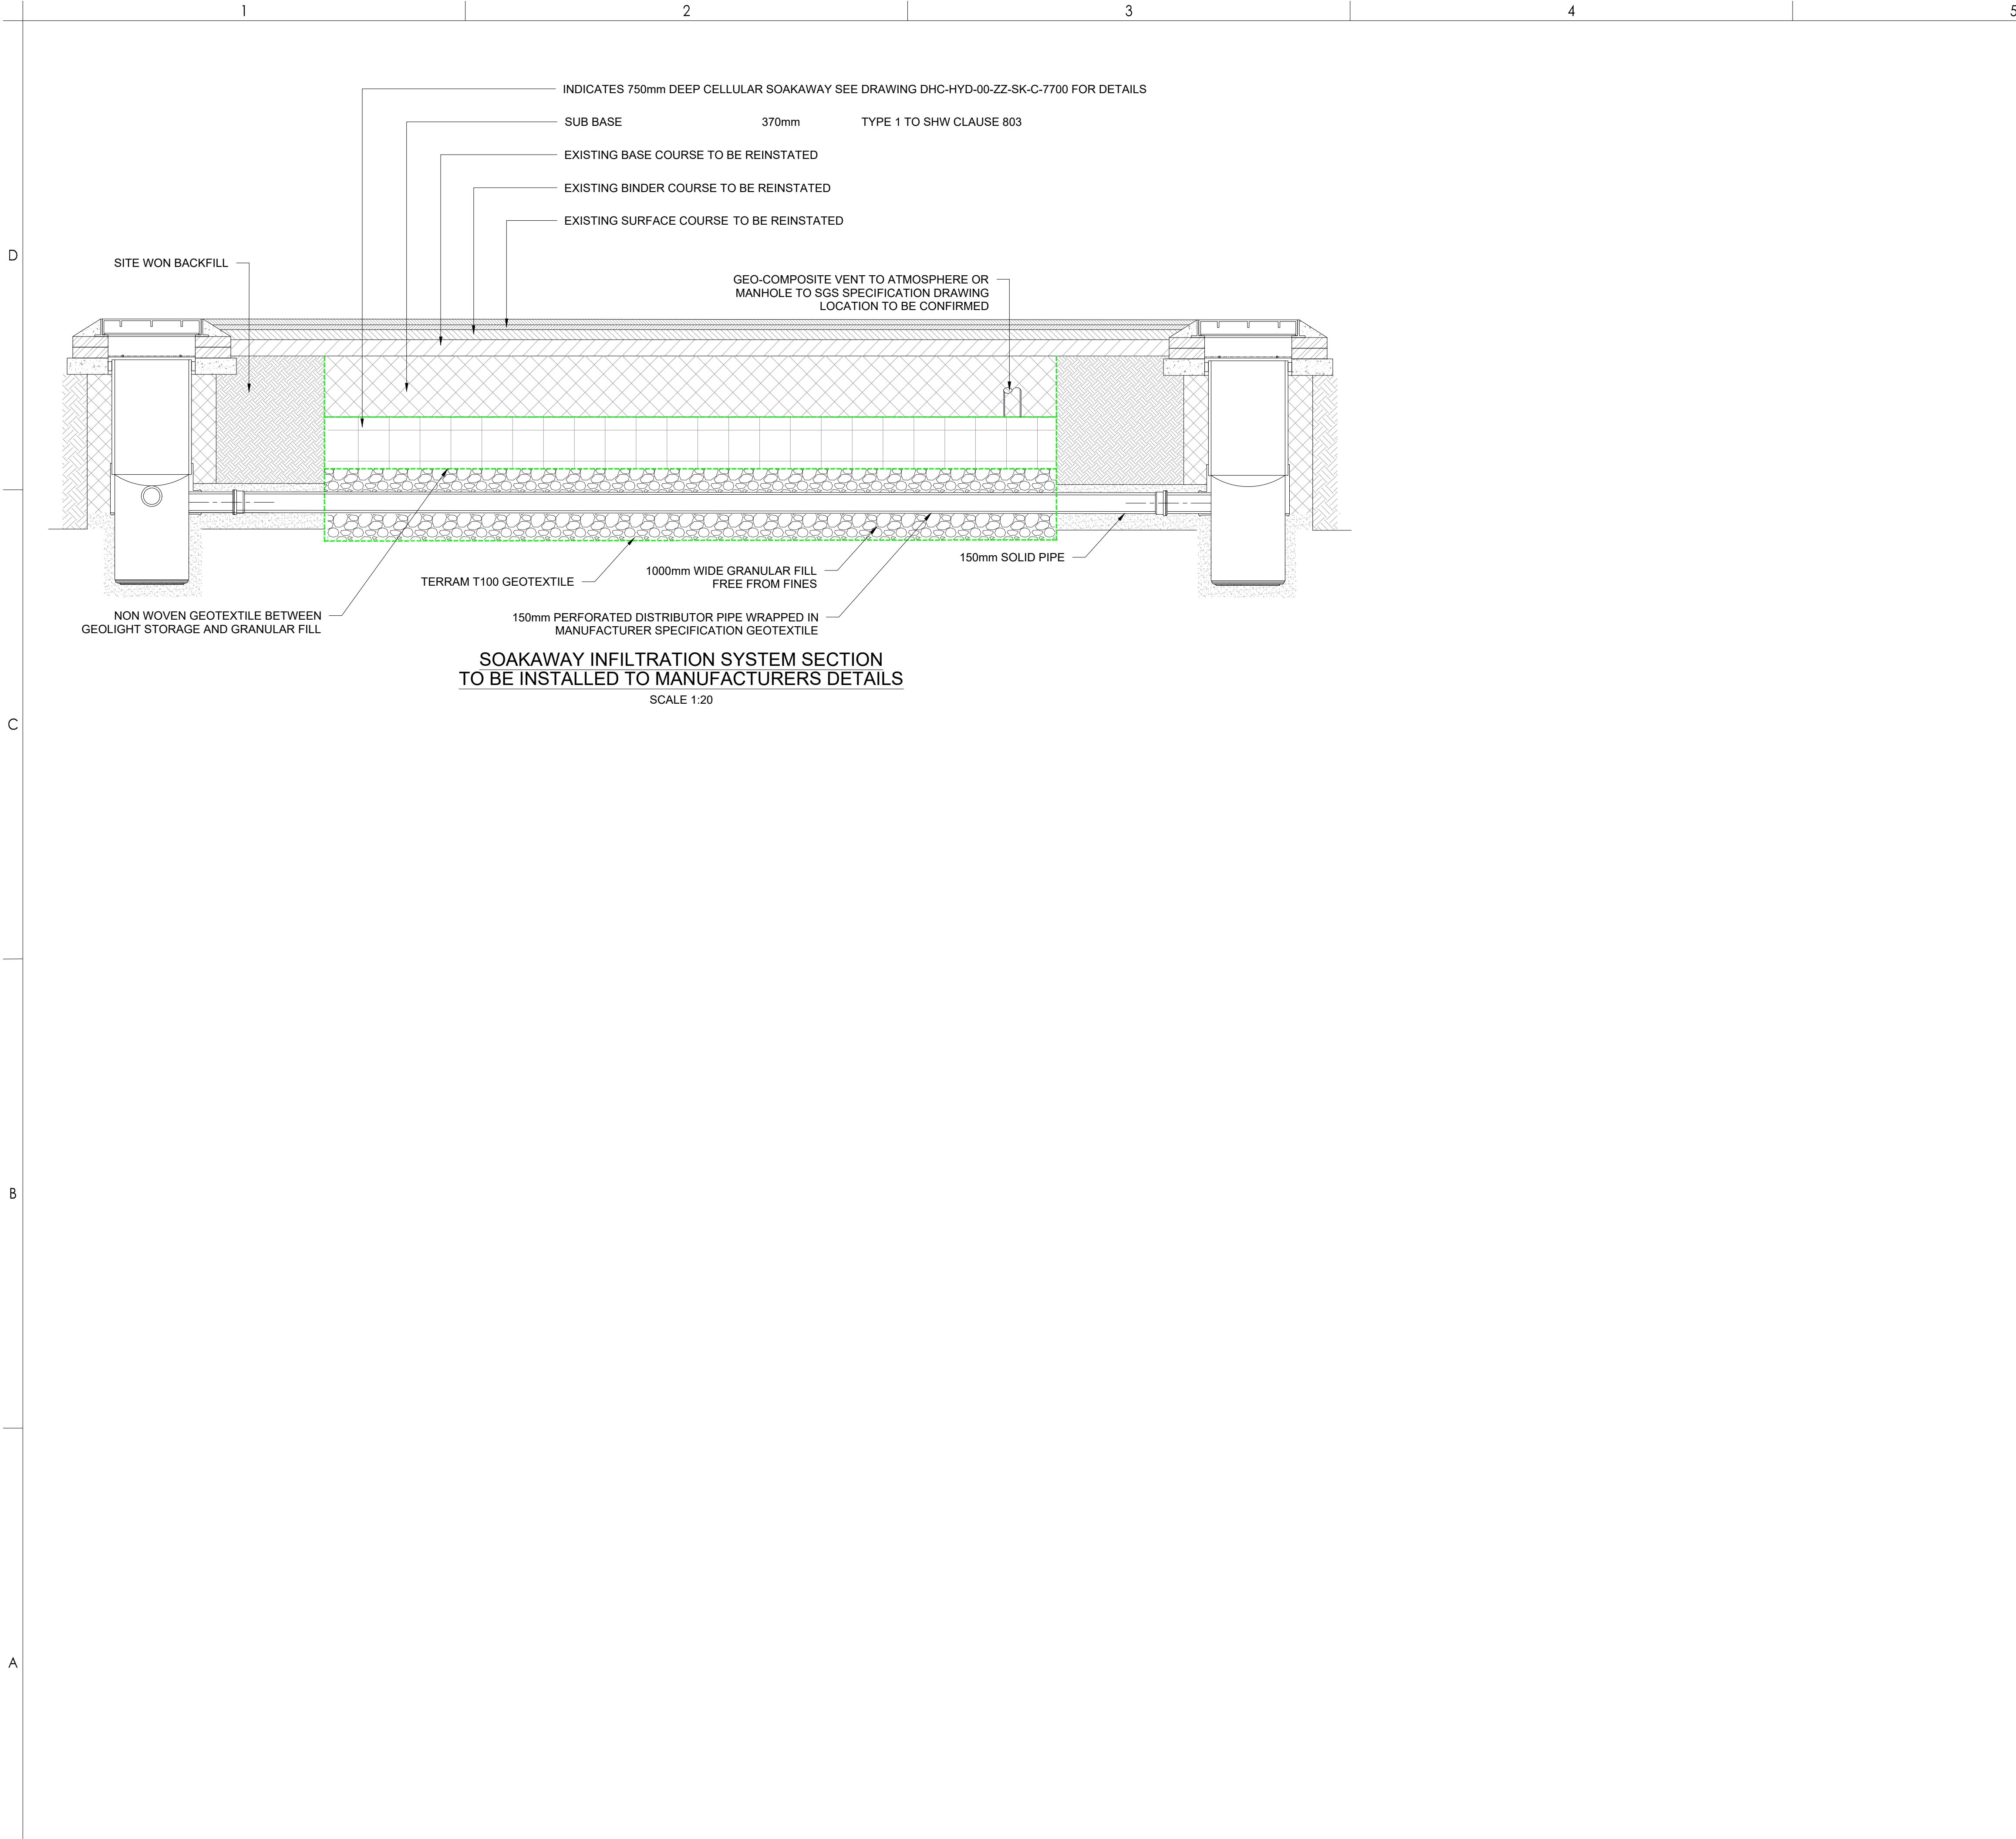

Stantec UK Limited
Merchants' House North, Wapping Road
Bristol
BS1 4RW
Tel. +44 (0)117 945 9225
www.stantec.com/uk

Copyright Reserved

The Copyrights to all designs and drawings are the property of Stantec UK Ltd.
Reproduction or use for any purpose other than that authorised by Stantec is forbidden.

The Contractor shall verify and be responsible for all dimensions. DO NOT scale the drawing.
Any errors or omissions shall be reported to Stantec without delay.

Colour Disclaimer

This drawing has been documented in colour. This drawing is required to be printed in colour. Failure to do so may result in loss of information. Black and white printing may be used if specific black and white documents have been obtained from Stantec.

NOTES

- All dimensions are to be checked on site before the commencement of works. Any discrepancies are to be reported to the Architect & Engineer for verification. Figured dimensions only are to be taken from this drawing.
- The DWG file is issued for the purposes of coordination only and do not represent formal drawing issue and are not to be reprinted in any form. Formal issue of drawings is via DWG, Adobe PDF files and/or hard copies and their associated information issue sheets.
- Note that all care has been taken with the export of DWG files and their content, but we recommend that you make due dimensional checks before using any DWG file information. Any errors found are to be reported to Stantec immediately.

PO1 FIRST ISSUE	JNL	JM	27/07/2026
Issued/Revision	By	Appd	DD.MM.YYYY
	JNL	JNL	JM
	Dwn.	Dsgn.	Chkd.

Issue Status

S2 - FOR INFORMATION

This document is suitable only for the purpose noted above.
Use of this document for any other purpose is not permitted.

Client/Project Logo

Client/Project
NEW KEY DEVELOPMENTS

DERRY HILL

Title
DRAINAGE DETAILS

Project No. C-XXXX-C	A1 Scale AS SHOWN
Revision P01	Drawing No. DHC-STN-XX-XX-DR-C-7100