


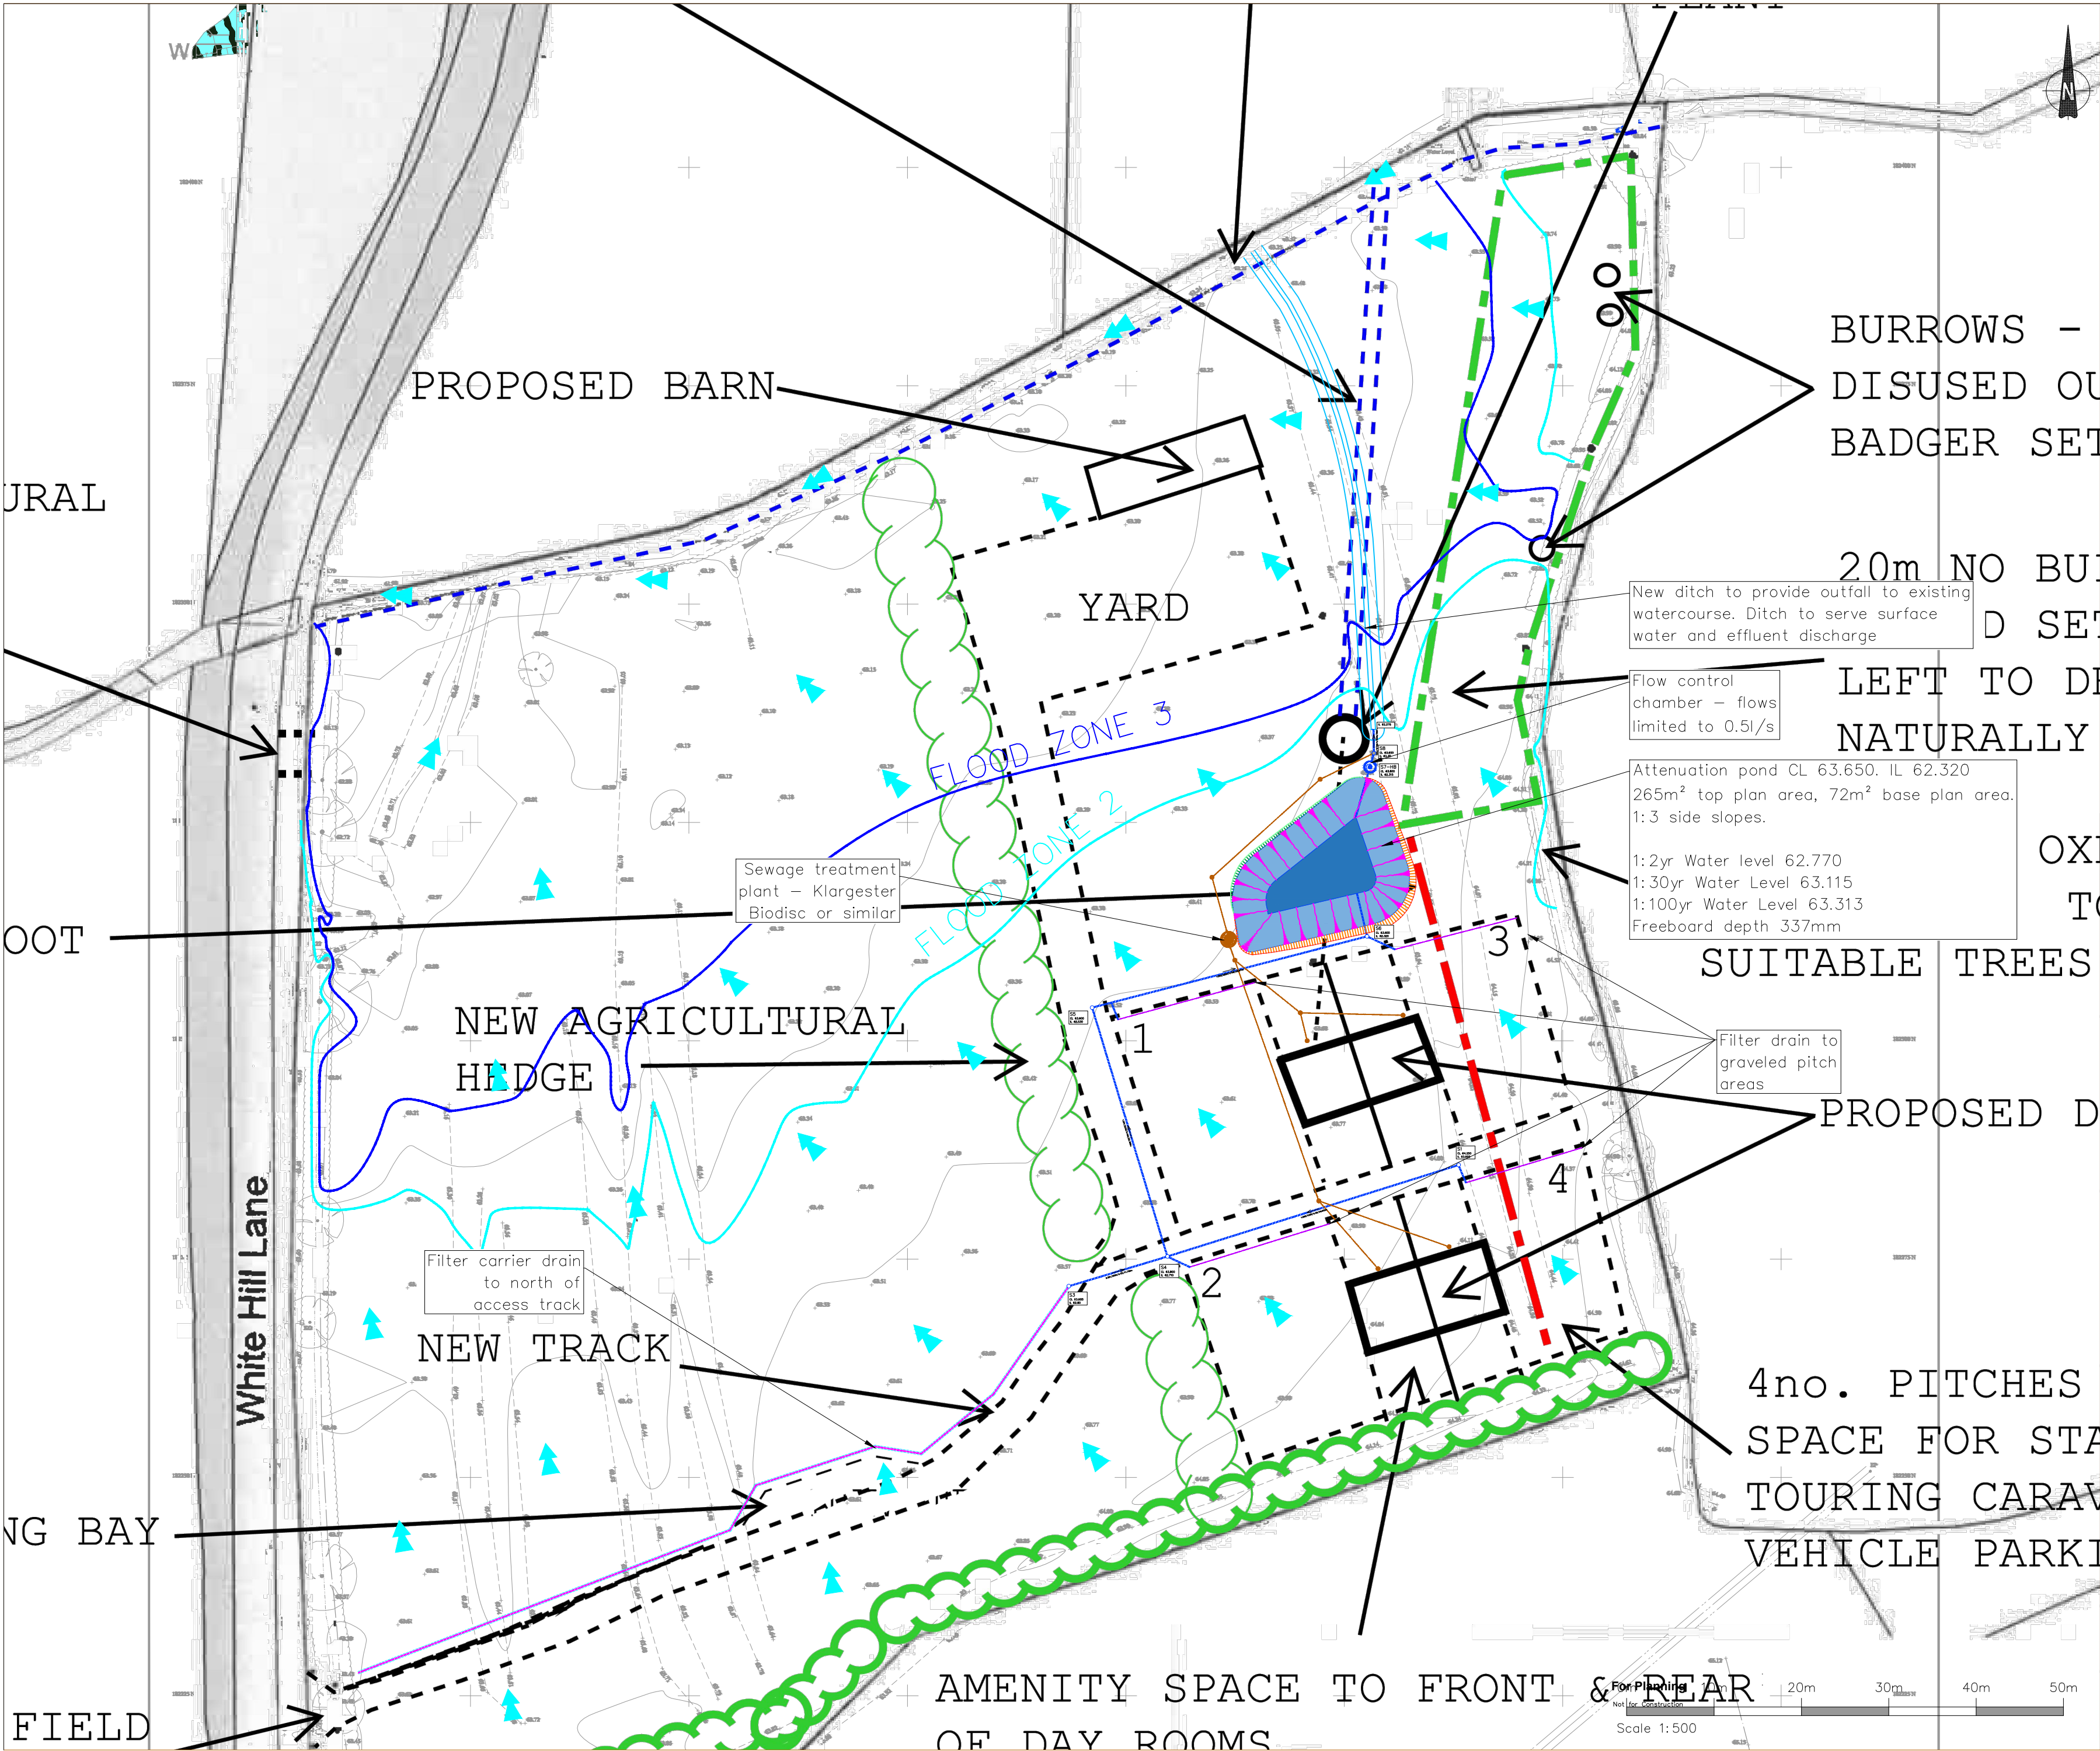

NOTES:

1. Drawing for information only – not for construction

Exceedance Route Arrow

C	27/07/26	Pond levels and design WL's amended	MTD	TL
B	24/06/26	Design amended for LLFA comments	MTD	TL
A	09/04/26	Flood zones added - pond banking shown	MTD	TL
Rev	Date	Description	Initials	Check

SDS

consulting

civil & structural engineers

E: enquiries@sds-consulting.co.ukW: www.sds-consulting.co.uk

CLIENT:

Mr J. LEE

c/o WILLS & Co

PROJECT

CHARLIES PLACE, LAND OFF

SODOM LANE,

GRITTENHAM

DRAWING

DRAINAGE STRATEGY

Drawing No.

6578-C-SK01

REV C

Status

For Planning

Not for Construction

Job Number	6578	Date	DEC 2025
Scale	1:500 @ A2		
Drawn By	MTD	Checked By	TL