



- KEY: REFUSE STRATEGY
- APPLICATION BOUNDARY
 - REAR ACCESS TO GARDEN
 - BIN COLLECTION POINT
 - DWELLING SERVED BY A BIN COLLECTION POINT (BCP)
 - ADOPTABLE HIGHWAY

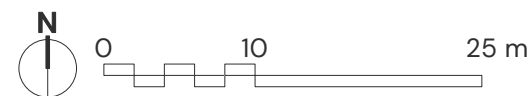

MELKSHAM RD, HOLT – REFUSE STRATEGY

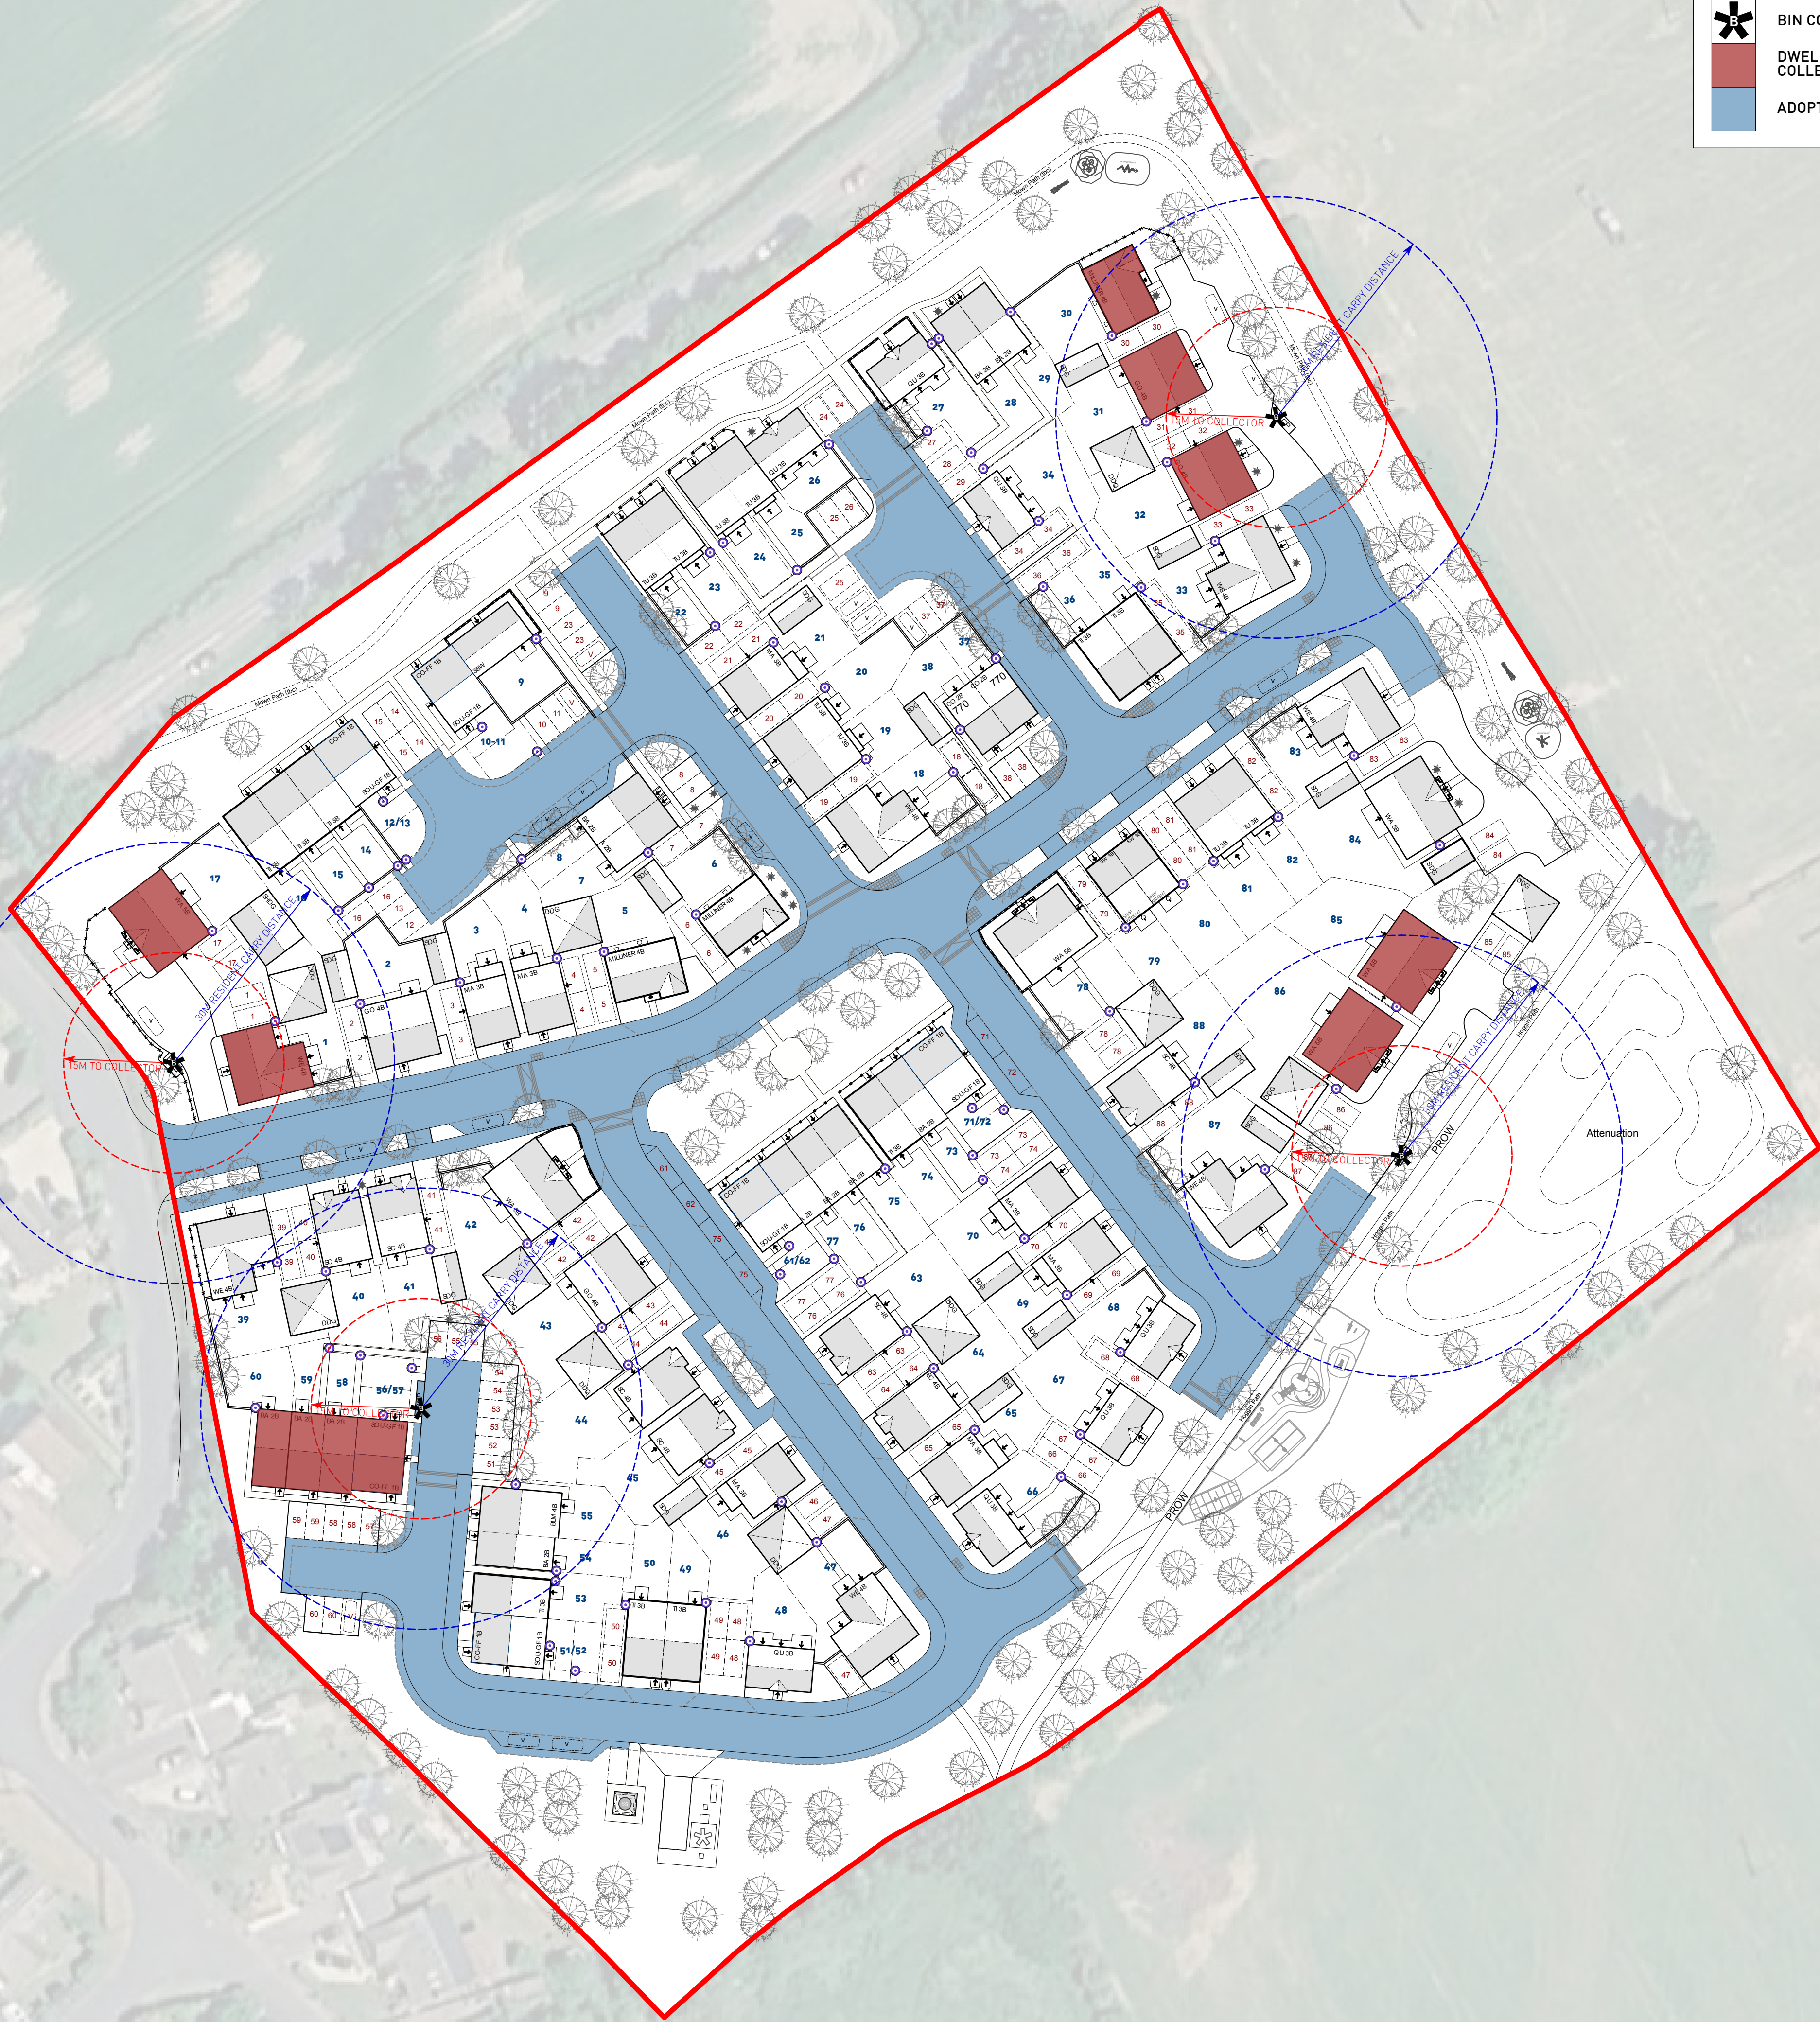