




SCHEDULE OF MATERIALS:	
	Stone Roof Tiles
	Dressed Stone
	Hardwood Timber
	Rubble Stone
	Timber Cladding
	Glazing
	Single Ply Membrane
Doors & Windows - Hardwood Timber/Aluminium (Dark Grey/Black)	
Eaves/Fascias - Timber	
Rainwater Goods - Cast Iron & uPVC - Black	

1 PROPOSED SOUTH WEST ELEVATION
4 2 S H U R N H O L D

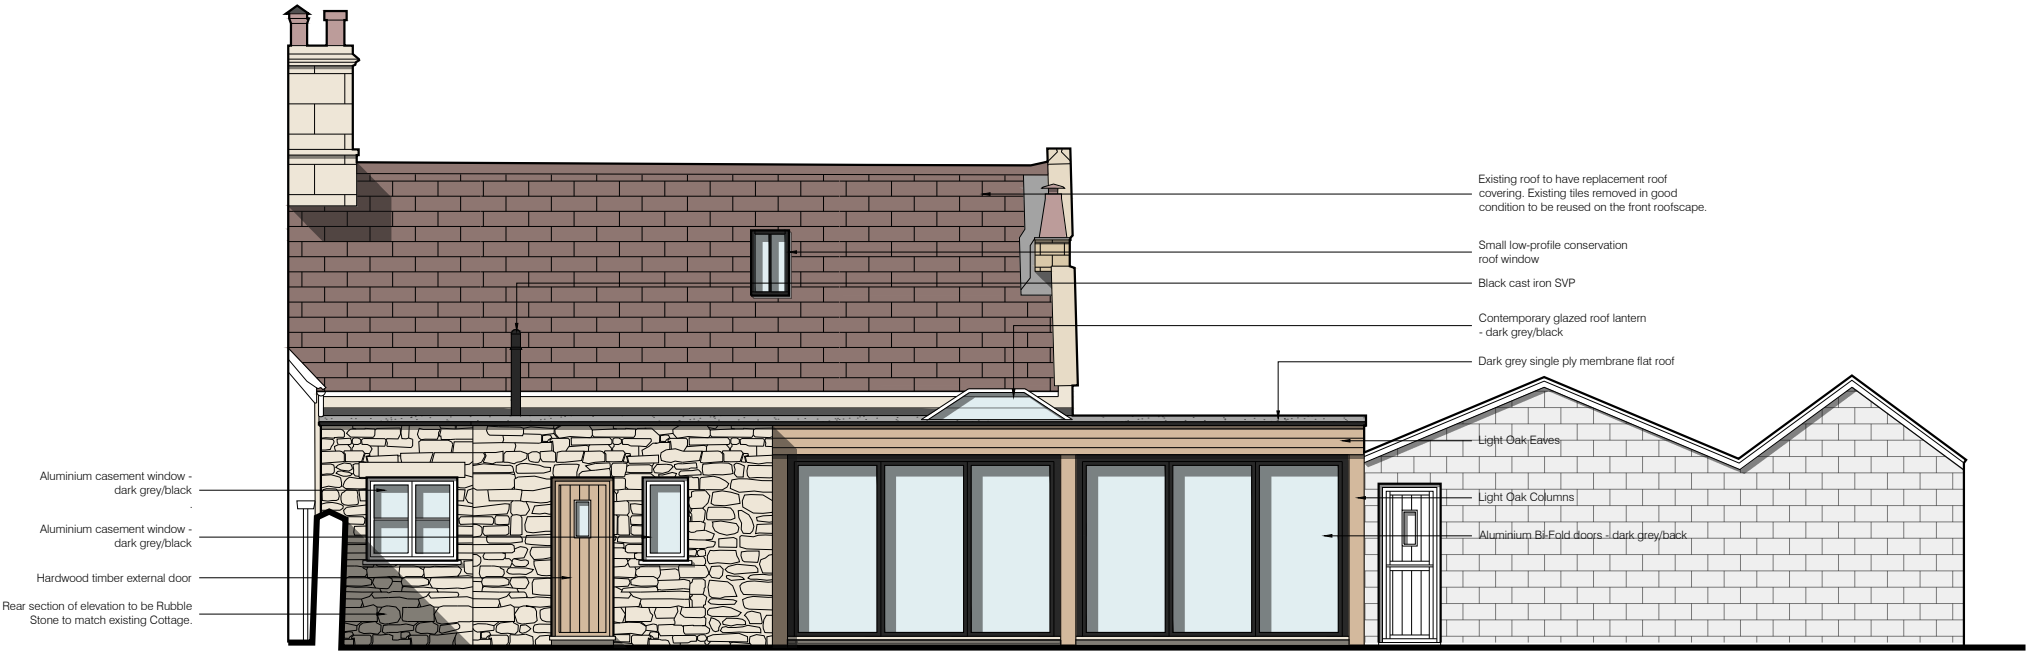

3 PROPOSED NORTH EAST ELEVATION
4 2 S H U R N H O L D