


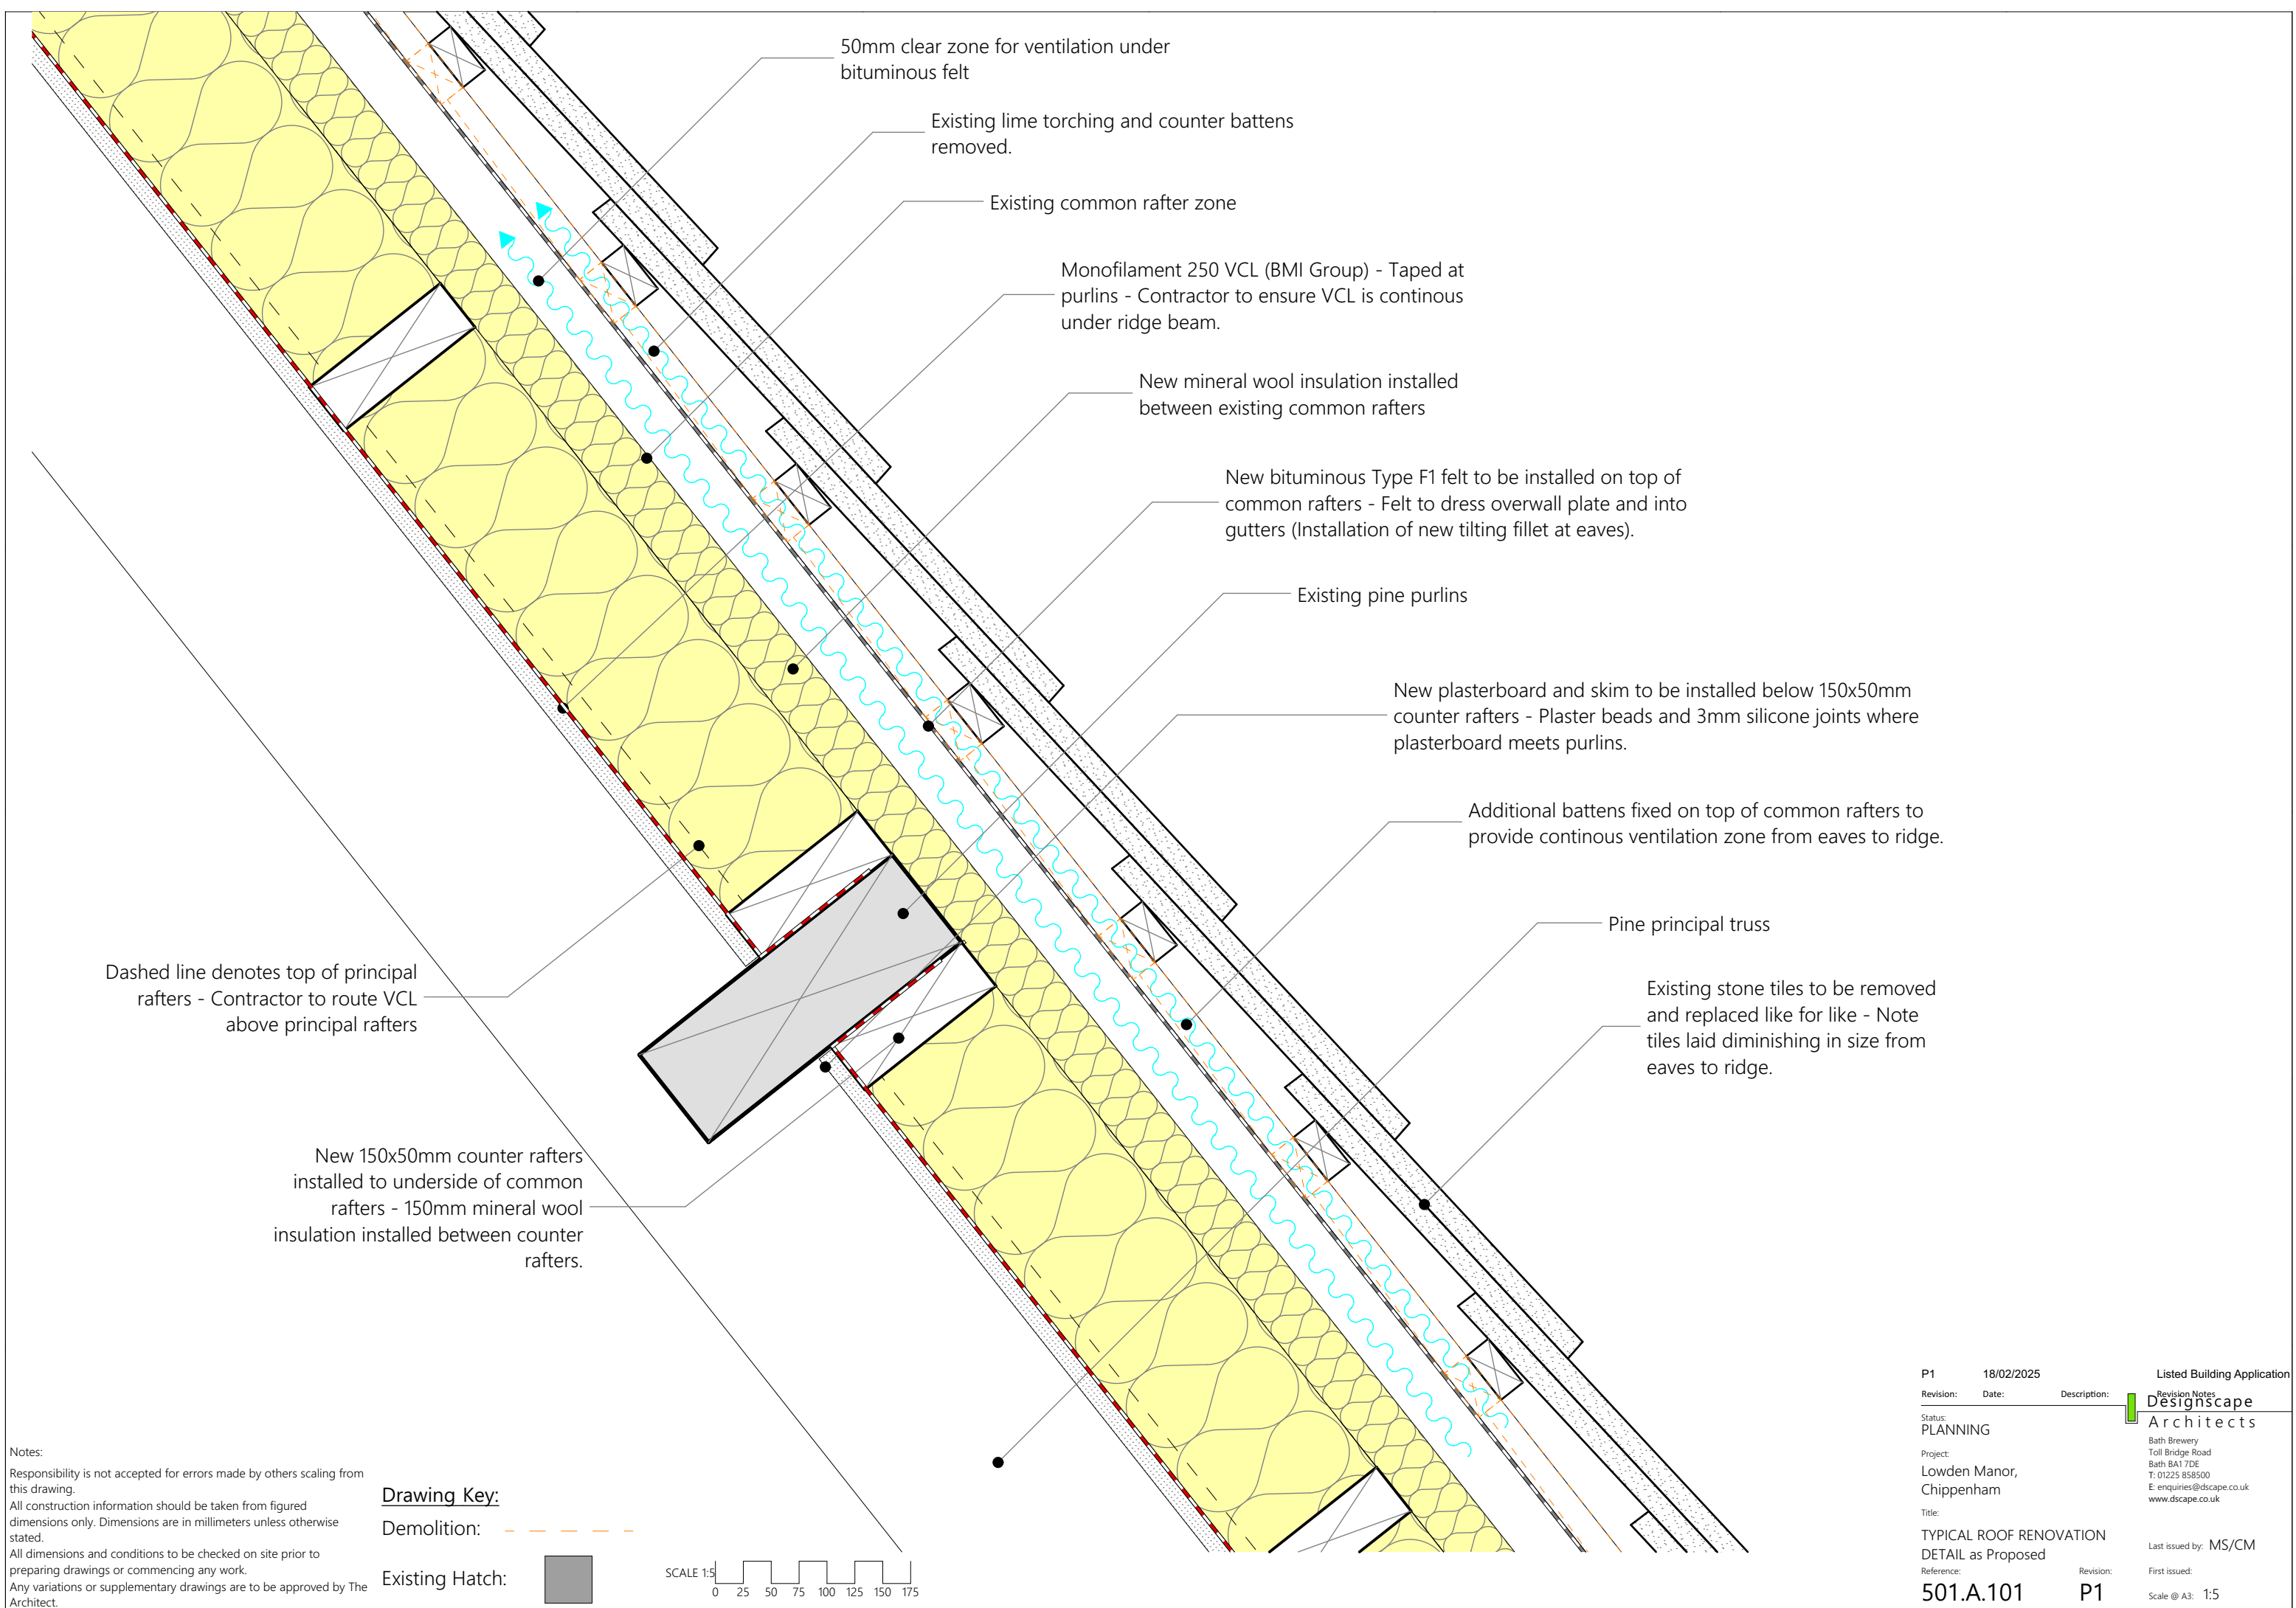


Notes:  
Responsibility is not accepted for errors made by others scaling from this drawing.  
All construction information should be taken from figured dimensions only. Dimensions are in millimeters unless otherwise stated.  
All dimensions and conditions to be checked on site prior to preparing drawings or commencing any work.  
Any variations or supplementary drawings are to be approved by The Architect.

**Drawing Key:**

Demolition: - - - - -

Existing Hatch: 

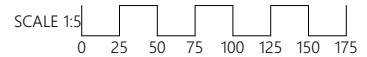

|            |                                            |   |
|------------|--------------------------------------------|---|
| P1         | 18/02/2025                                 | Listed Building Application                                                                                          |
| Revision:  | Date:                                      | Description:   |
| Status:    | PLANNING                                   | Revision Notes   |
| Project:   | Lowden Manor, Chippenham                   | <b>Designscape Architects</b>                                                                                        |
| Title:     | TYPICAL ROOF RENOVATION DETAIL as Proposed | Bath Brewery<br>Toll Bridge Road<br>Bath BA1 7DE<br>T: 01225 858500<br>E: enquiries@dscape.co.uk<br>www.dscape.co.uk |
| Reference: | 501.A.101                                  | Last issued by: MS/CM                                                                                                |
| Revision:  | P1                                         | First issued:   |
|            |                                            | Scale @ A3: 1:5   |